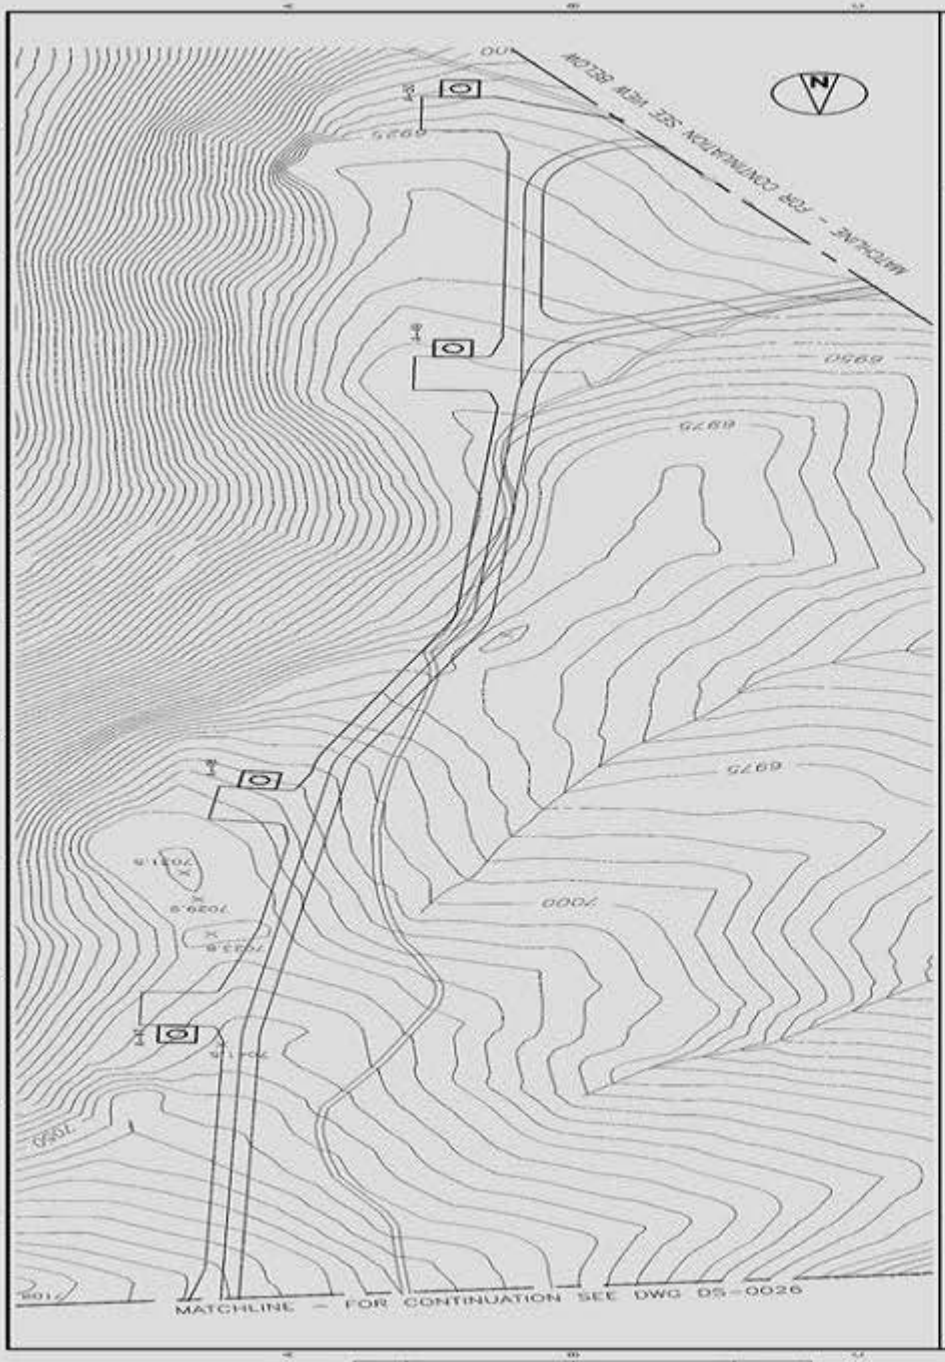

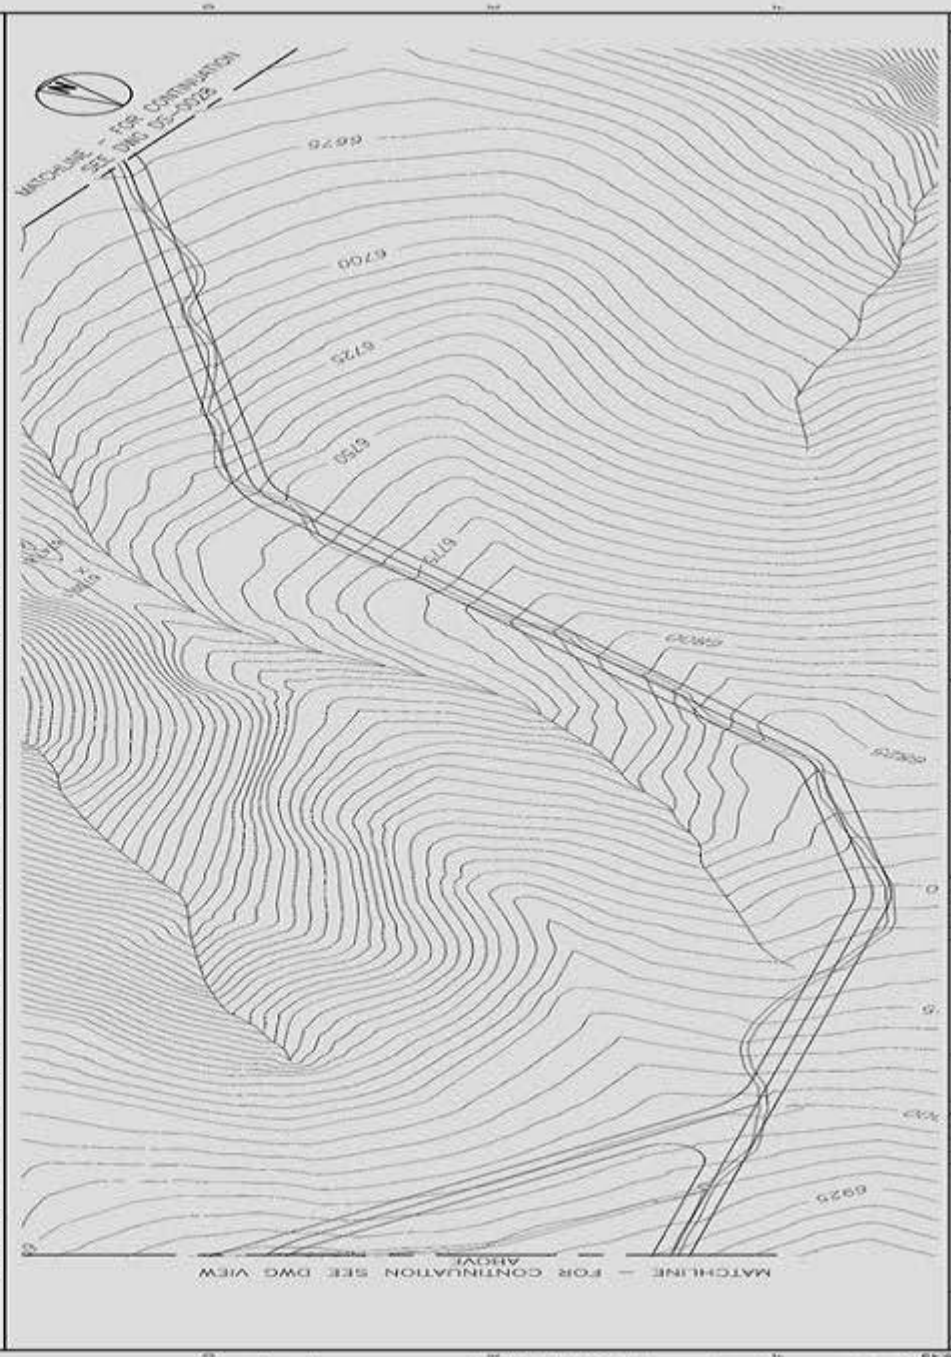

BLACK & VEATCH CORPORATION

COTTERIL MOUNTAIN WIND ENERGY PROJECT

WIND TURBINE ROAD - SITE SHEET 8 - PLAN

PROJECT 143755-05-0007

DRAWING NUMBER A

SCALE 1" = 100'

REV	DATE	REVISIONS AND REASON OF ISSUE	PREPARED	REVIEWED	APPROVED
A	07/15/08	100% PLAN OF DEVELOPMENT ISSUED			