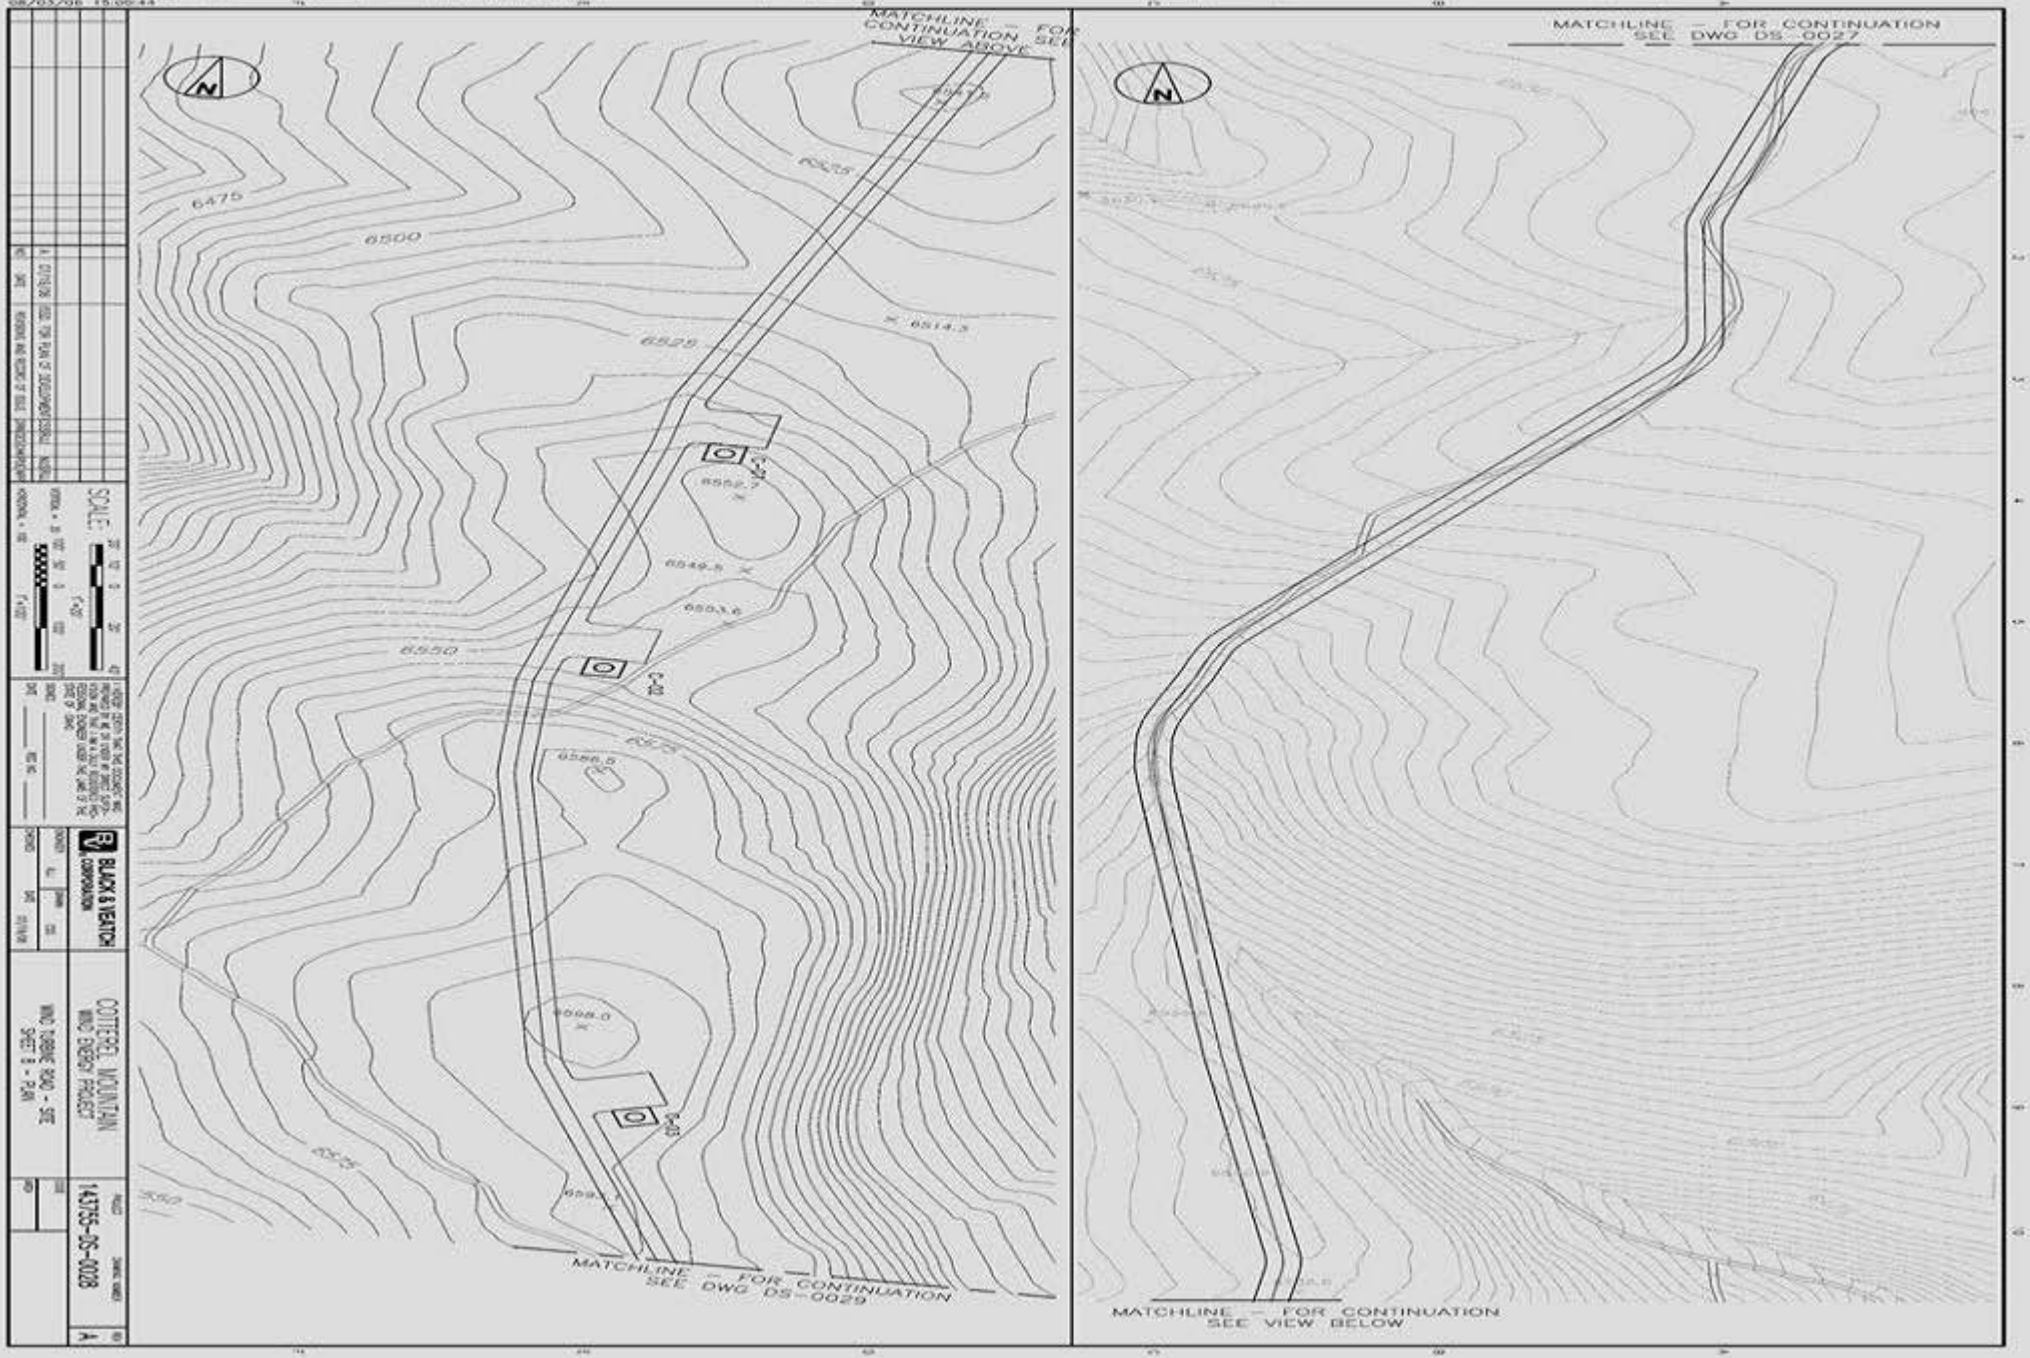
MATCHLINE - FOR CONTINUATION SEE VIEW ABOVE
MATCHLINE - FOR CONTINUATION SEE DWG DS-0029
MATCHLINE - FOR CONTINUATION SEE DWG DS-0027
MATCHLINE - FOR CONTINUATION SEE VIEW BELOW
6475
6500
6525
6550
6514.3
6552.7
6549.5
6553.6
6586.5
6598.0
SCALE:
BLACK & VEATCH CORPORATION
COTTEREL MOUNTAIN WIND ENERGY PROJECT
WIND TURBINE ROAD - SITE
SHEET 8 - PLAN
143755-DS-0028
A