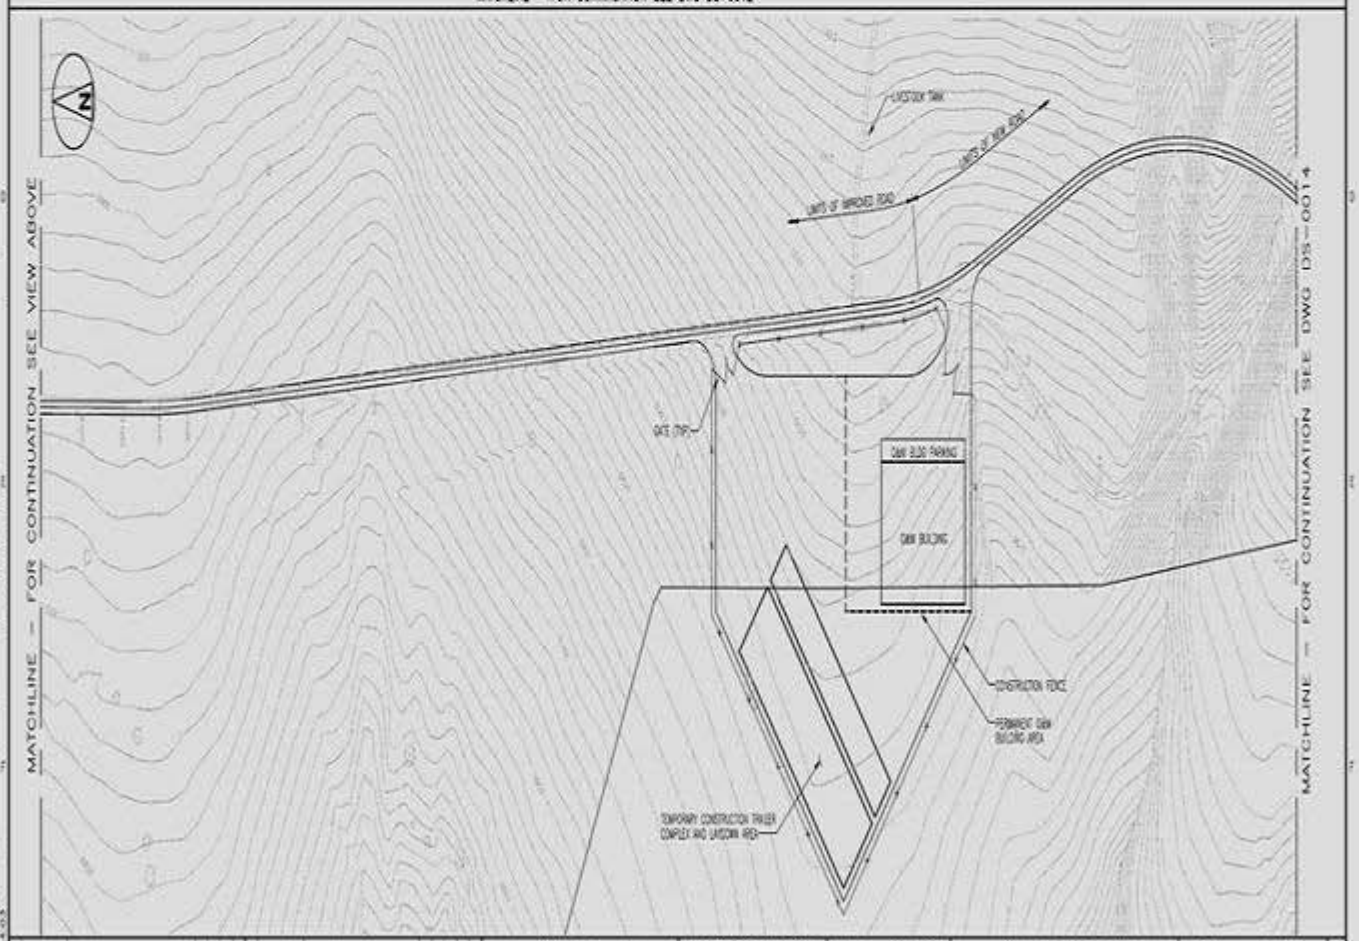

REV	DATE	REVISIONS AND RECORD OF ISSUE	DRAWN	CHECKED	APPROVED
A	07/19/08	ISSUE FOR PLAN OF DEVELOPMENT	CSD/ALL	NASR/ALL	

SCALE: 20' 10' 0 20' 40' 1"=20'
VERTICAL = 20 100' 50' 0 100' 200' 1"=100'
HORIZONTAL = 100

I HEREBY CERTIFY THAT THIS DOCUMENT WAS PREPARED BY ME OR UNDER MY DIRECT SUPERVISION AND THAT I AM A DULY REGISTERED PROFESSIONAL ENGINEER UNDER THE LAWS OF THE STATE OF OHIO.

SIGNED _____
DATE _____ REG NO. _____

BLACK & VEATCH CORPORATION

COTTEREL MOUNTAIN WIND ENERGY PROJECT

WIND TURBINE ROAD - SITE SHEET 8 - PLAN

PROJECT 143755 | DRAWING NUMBER DS-0013 | REV A

MONTEY | DRAWN | CHECKED | DATE 07/19/08