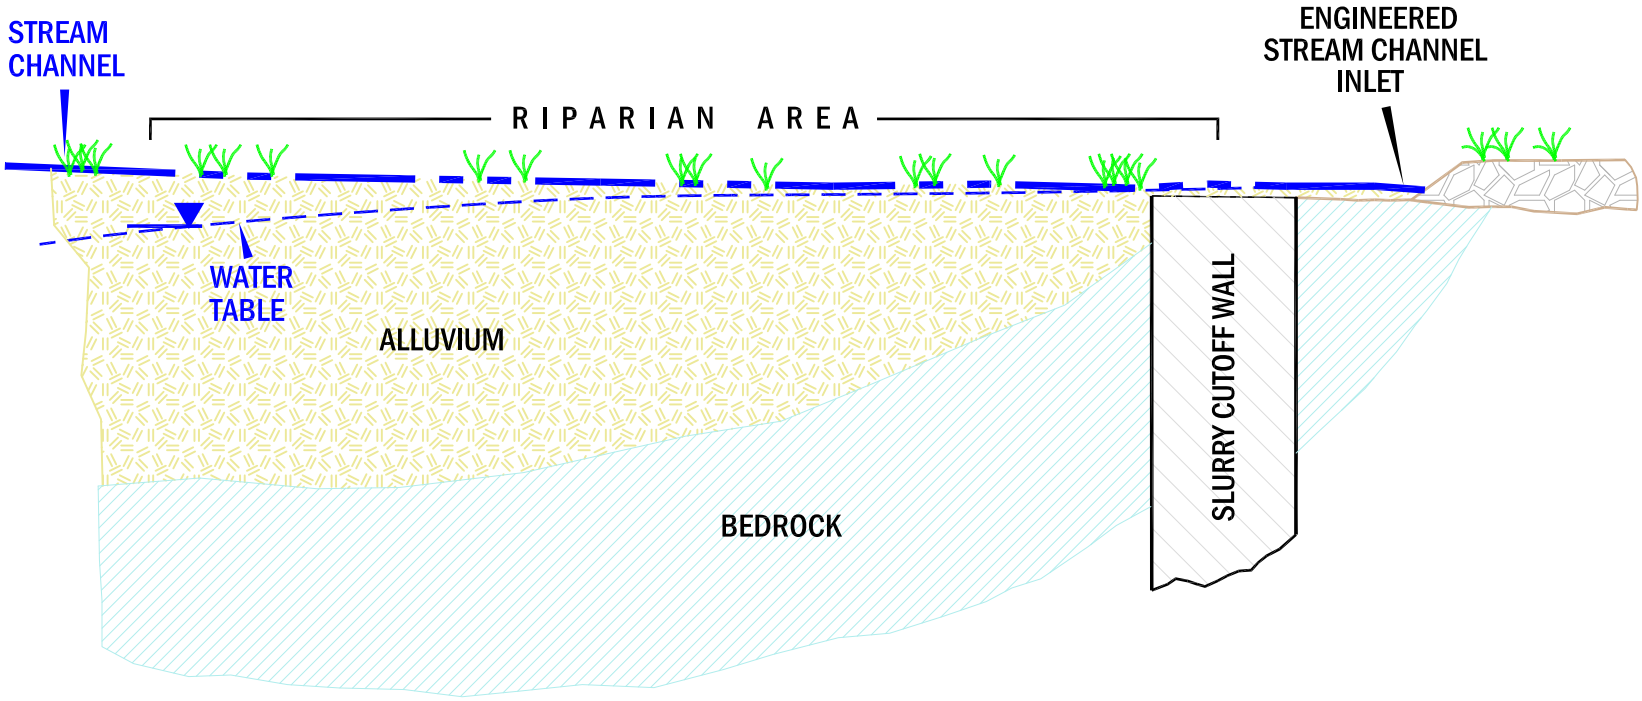

H:\13803 Newmont Emigrant Project\5000_GIS\cadpro\Draft_EIS_Figs\diversion_cross_sec.dwg

Not To Scale

U.S. Department of the Interior
Bureau of Land Management
Elko District Office
Elko, Nevada

Post Closure Sediment Pond and Slurry
Cutoff Wall Cross Section
Emigrant Project
Elko County, Nevada
FIGURE 2-7