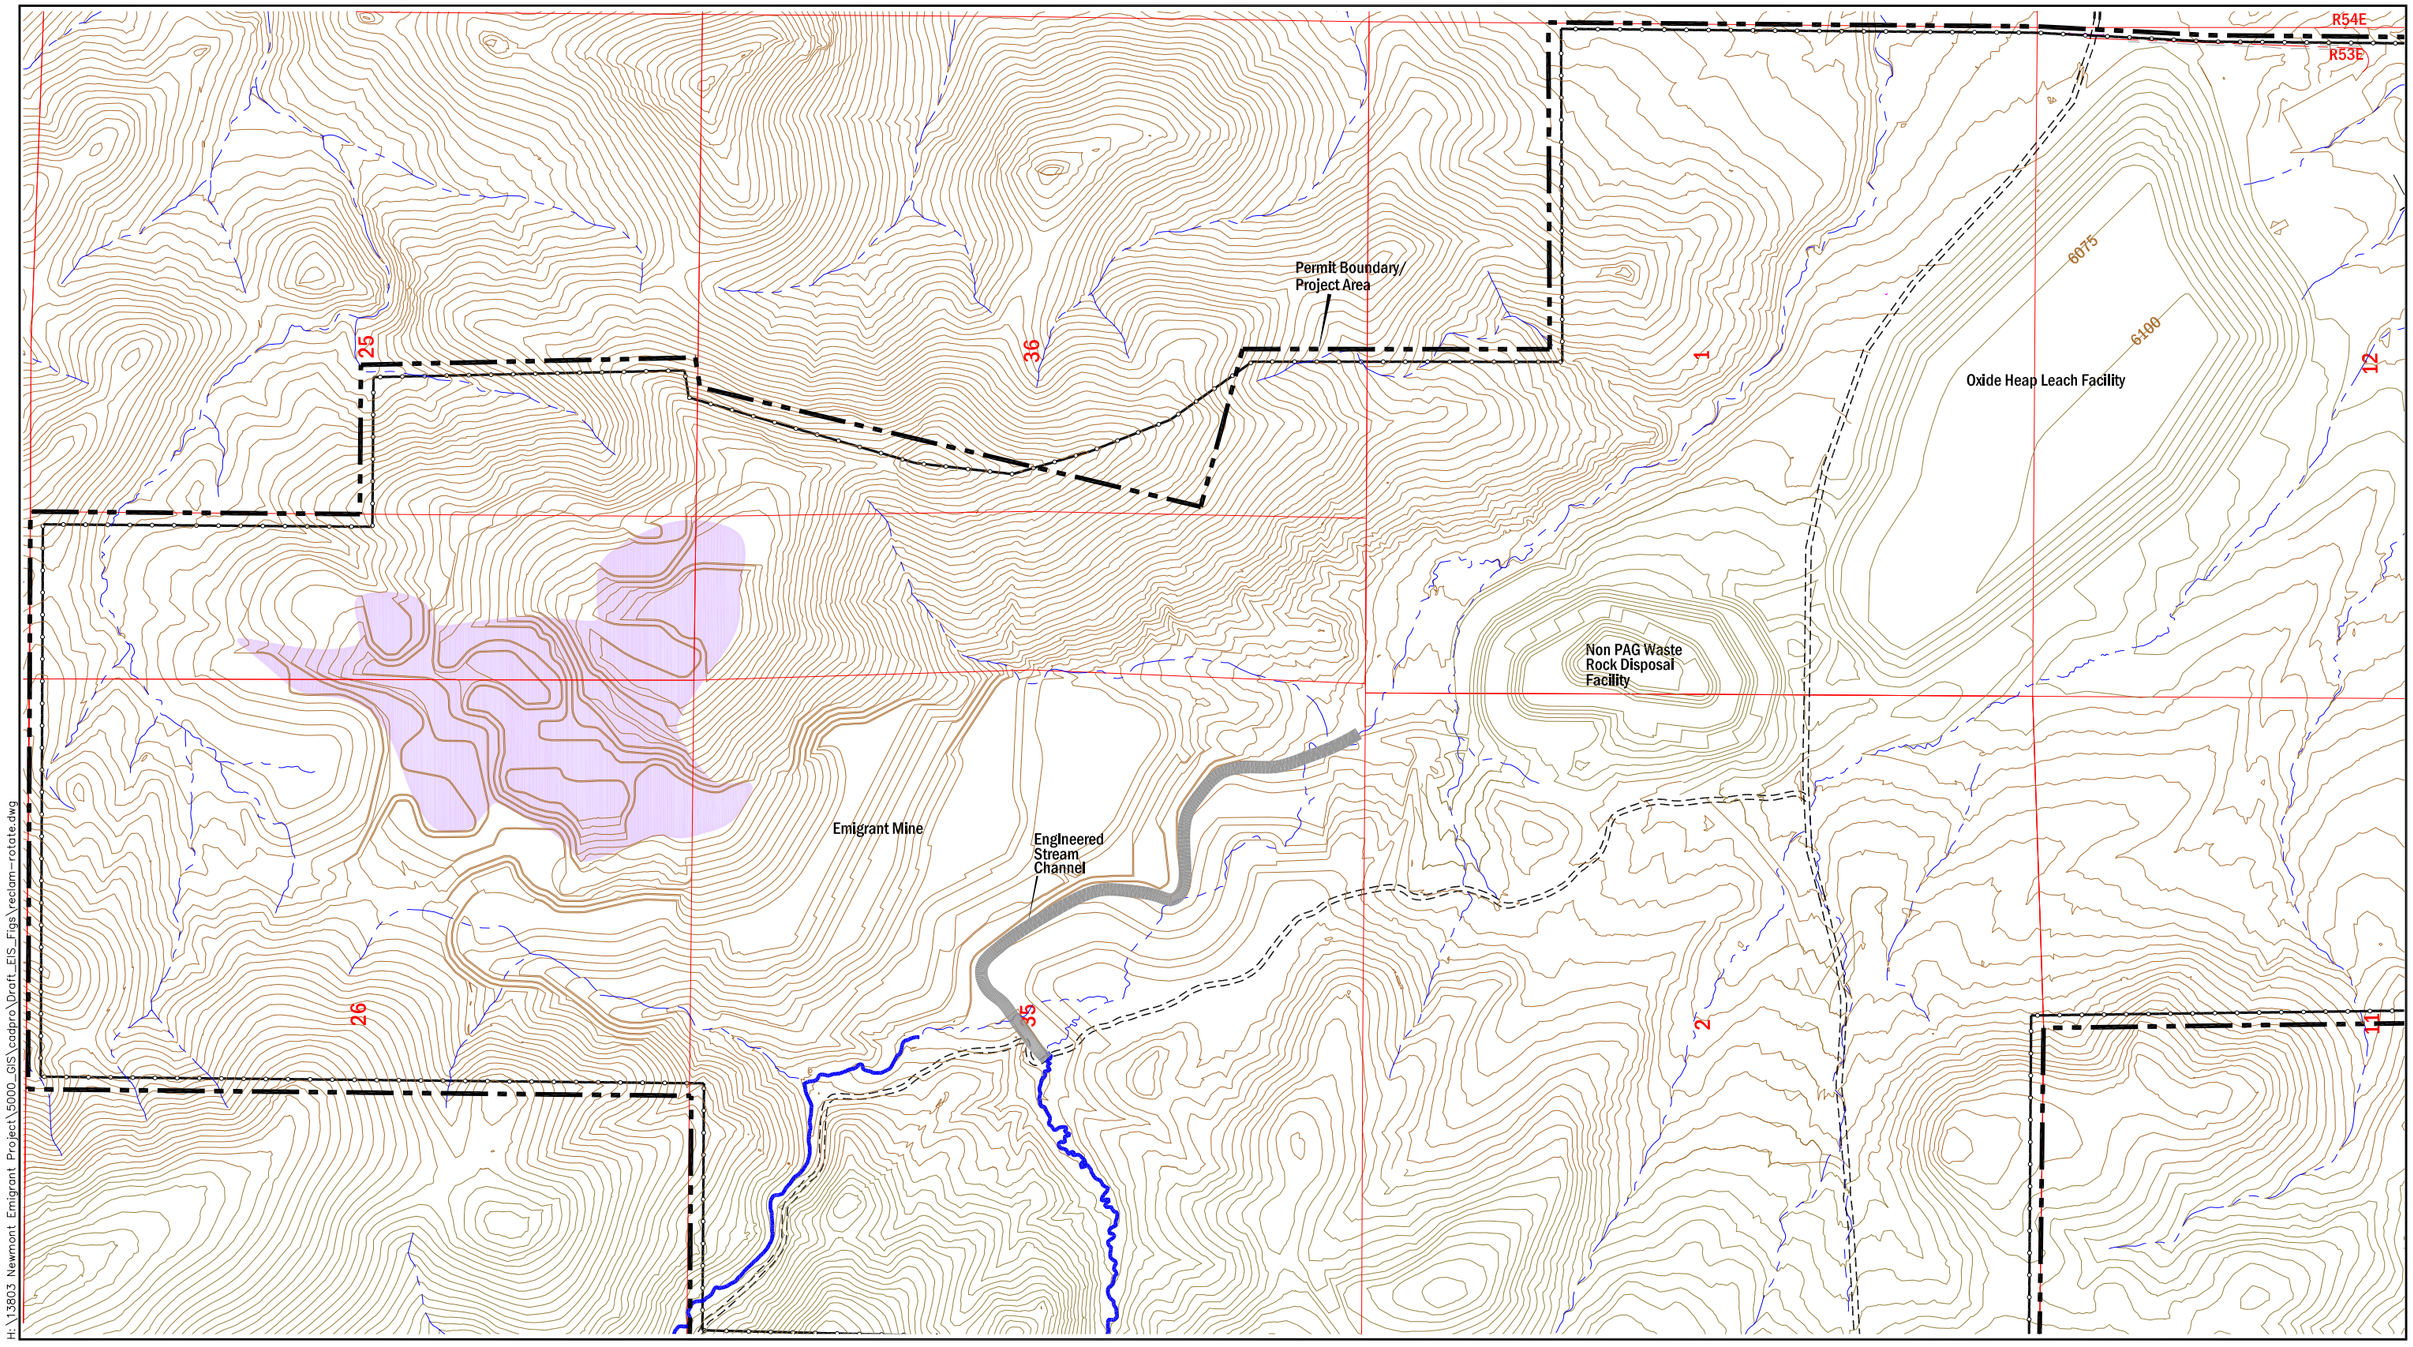


0 Feet 1200

Contour Interval = 20'

U.S. Department of the Interior
Bureau of Land Management
Elko District Office
Elko, Nevada

Legend

- Proposed Engineered Stream Channel
- Access Road
- Existing Drainage
- Perennial Flow
- Proposed Perimeter Fence
- Final Pit (Partial Backfill Only)

**Reclamation Contour Map**
**Emigrant Project**
**Elko County, Nevada**
**FIGURE 2-10**