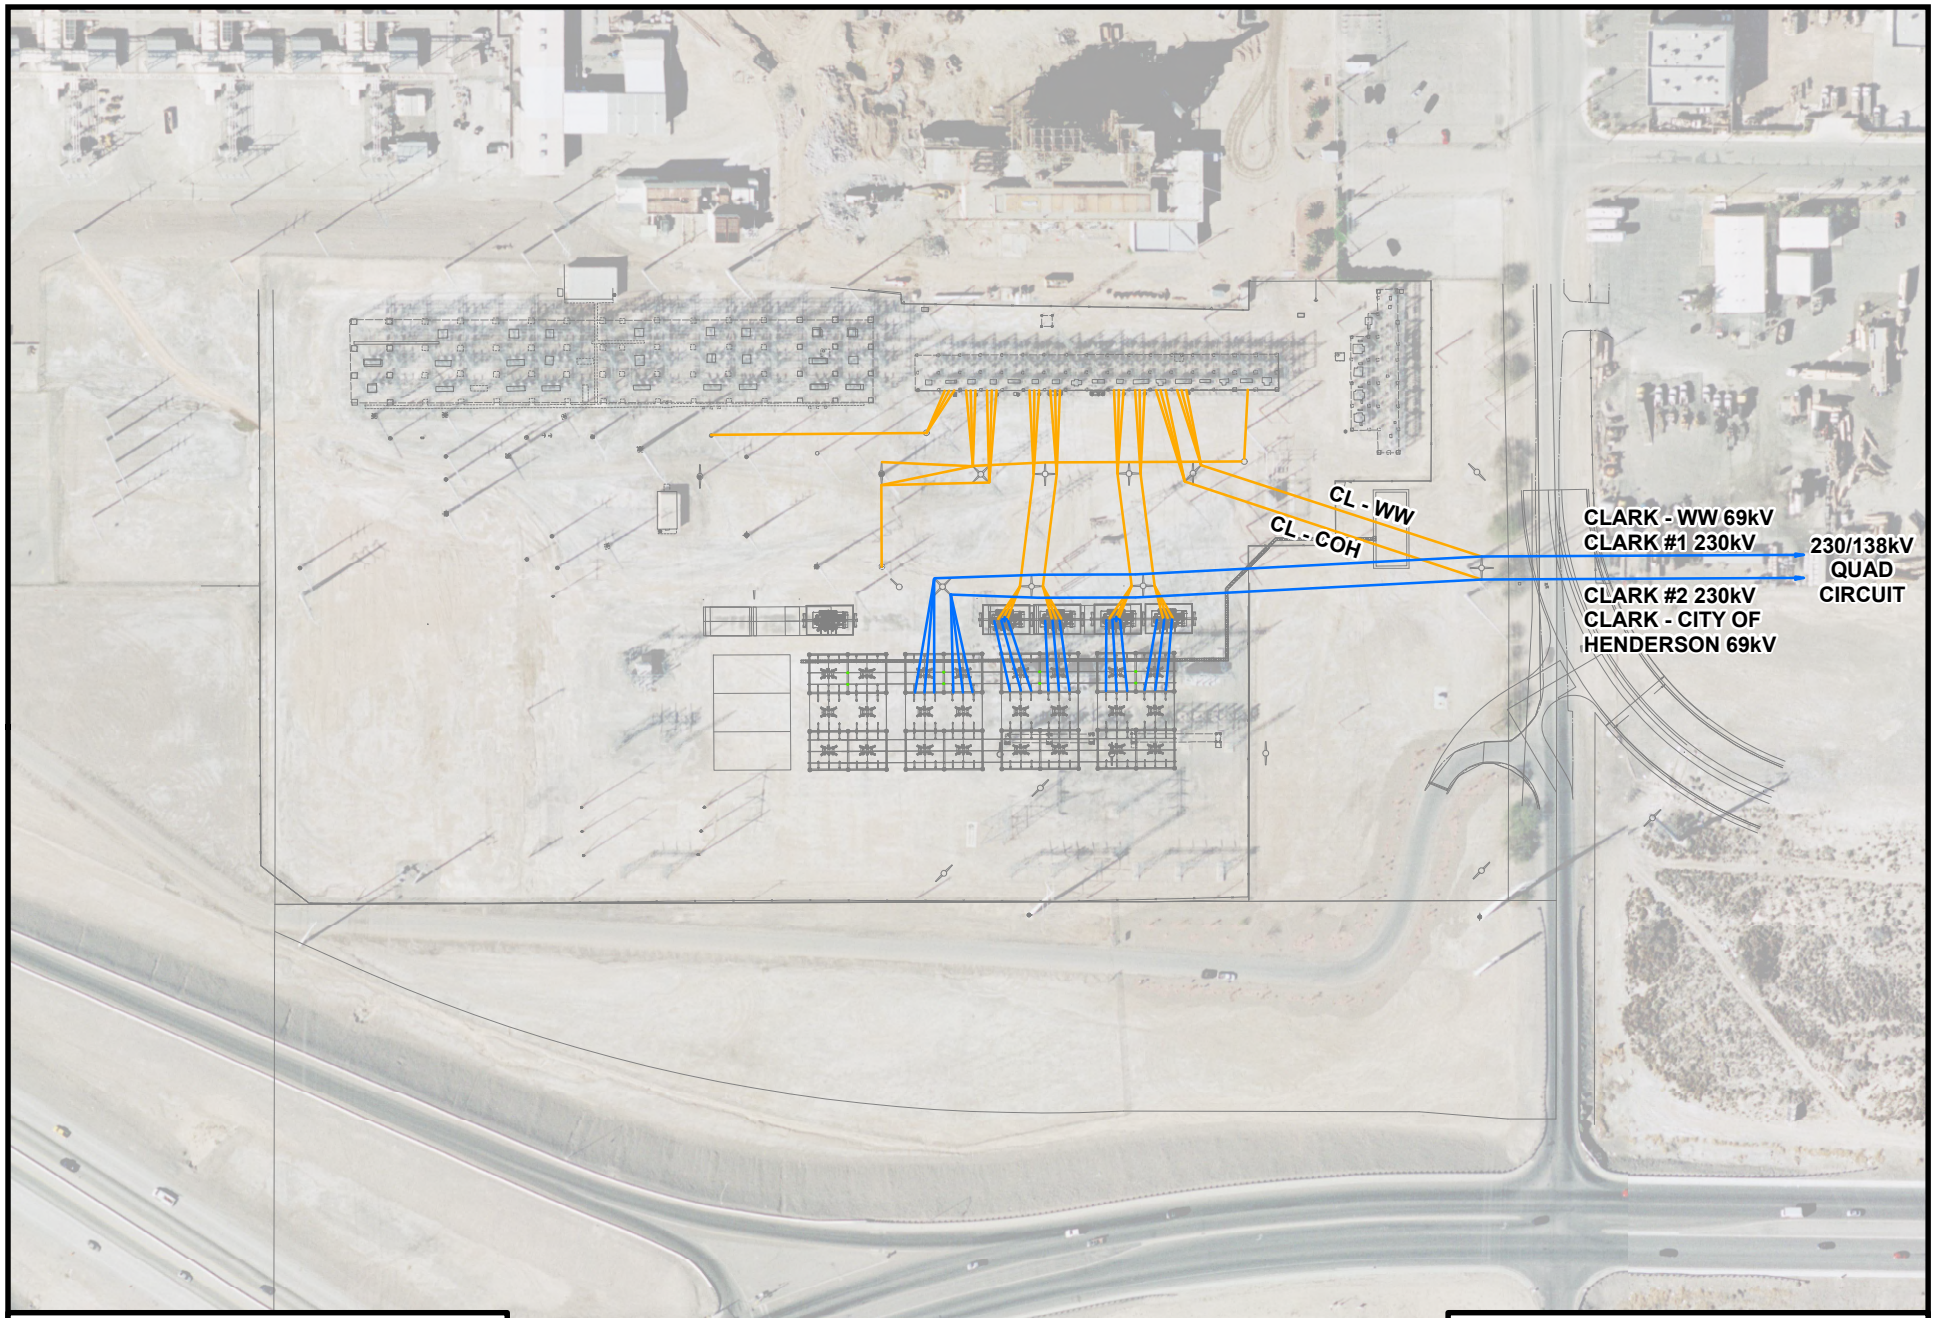

Legend

230kV Transmission Line

69kV Transmission Line

0 75 150 300 Feet

1:2,400

POWER ENGINEERS

Nevada Power.

SUNRISE TAP TRANSMISSION LINE PROJECT

FIGURE 2.4-7

Clark Substation Conceptual Layout

Thursday, August 7, 2008 11:28:42 AM

W:\NevadaPower\Apps\SRT\EA_FIG_REVISIONS_080508\Fig2-4-7_Clark_Sub_080708.mxd