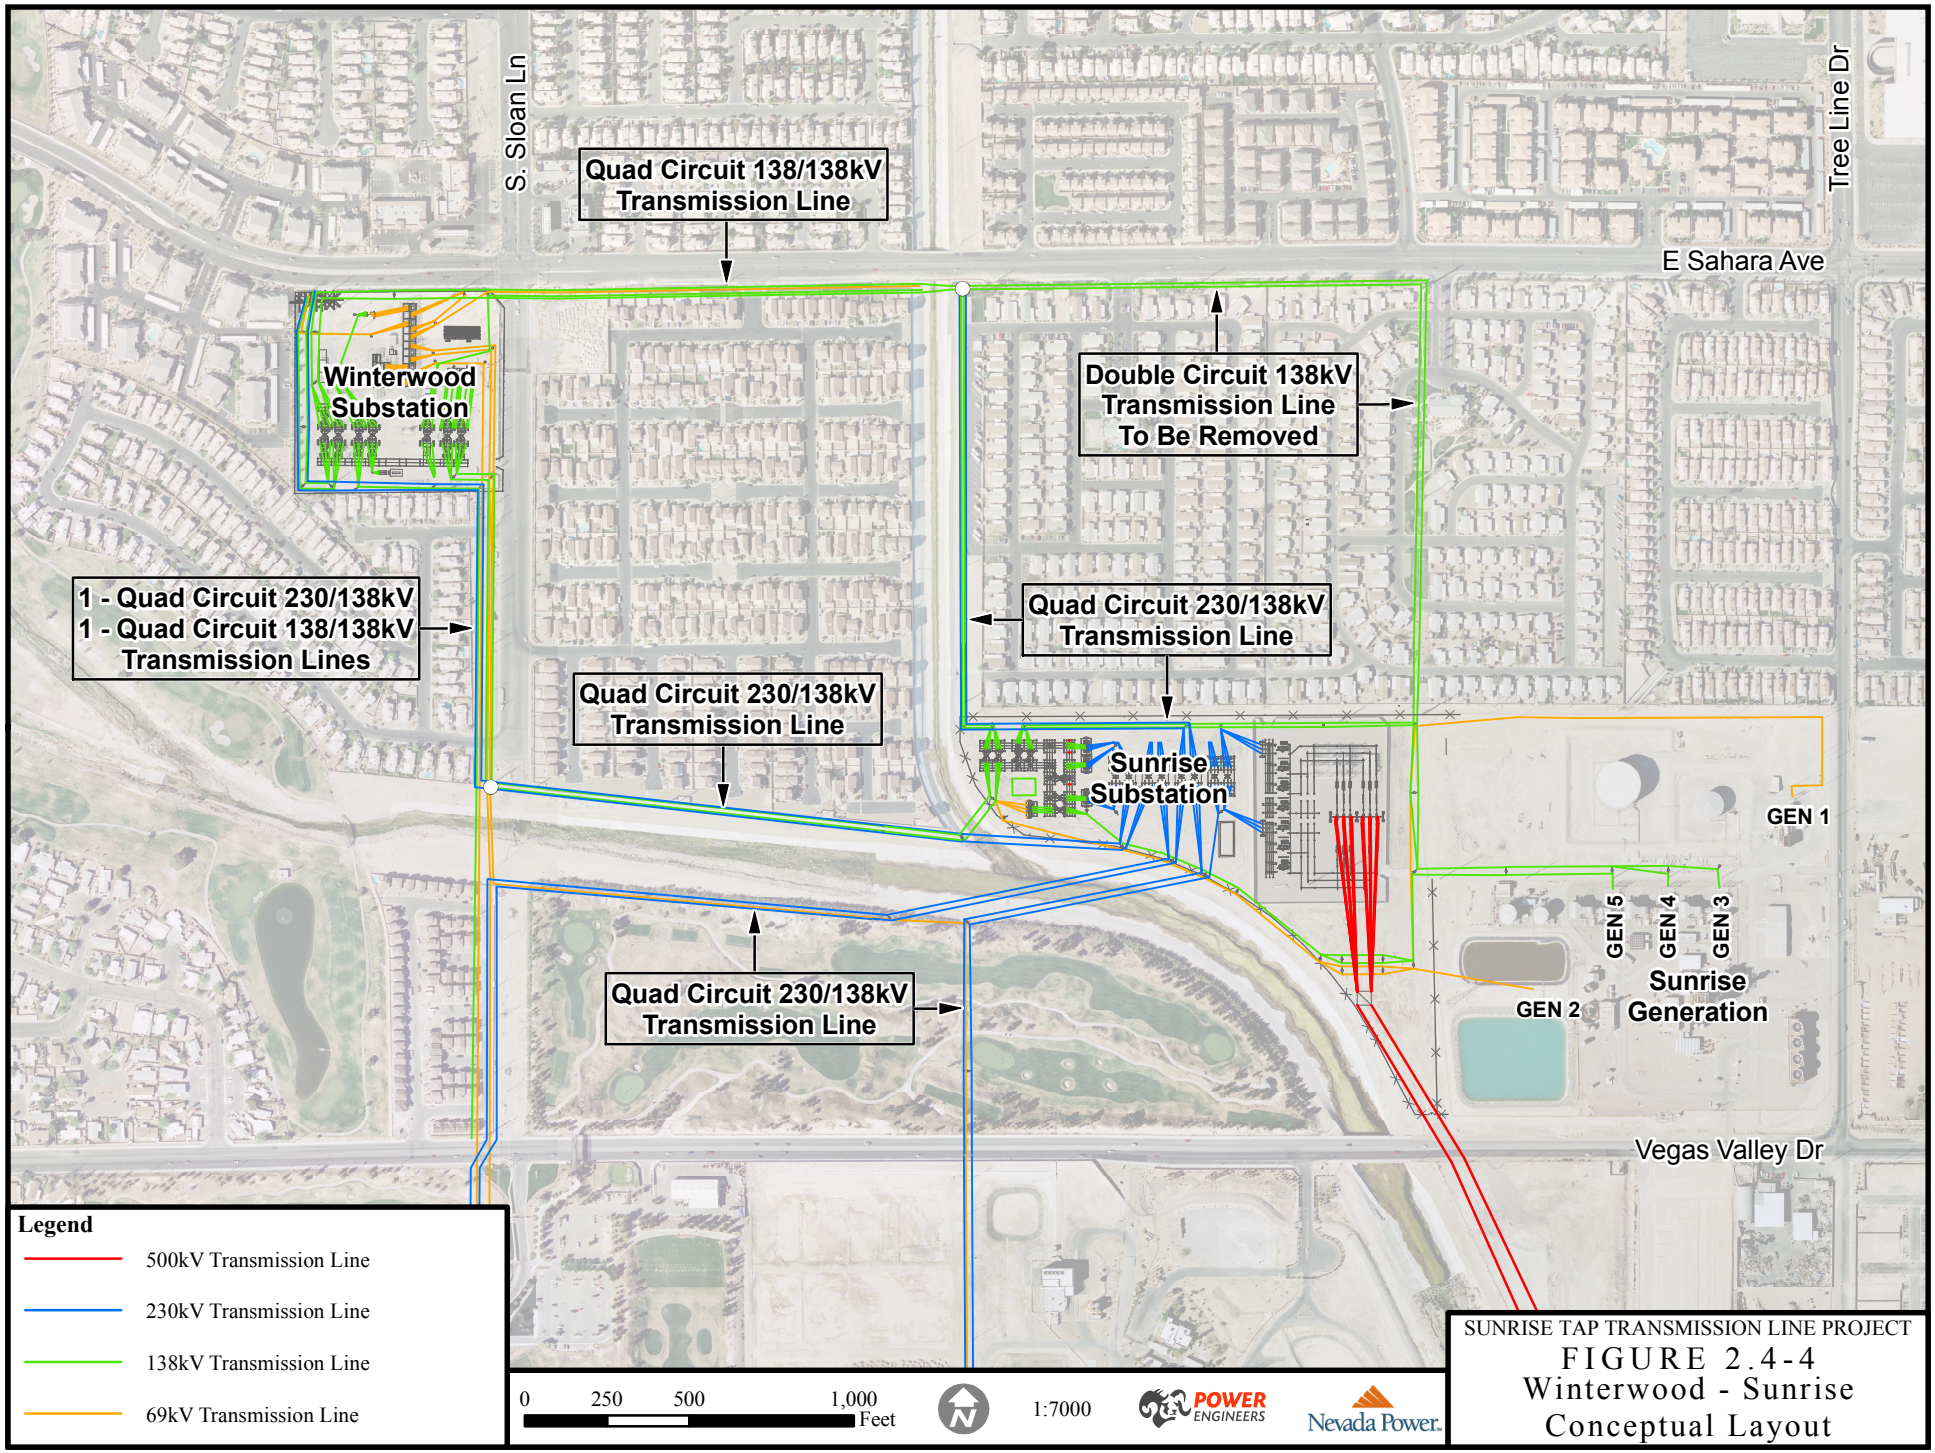

SUNRISE TAP TRANSMISSION LINE PROJECT

FIGURE 2.4-4

Winterwood - Sunrise Conceptual Layout

Thursday, August 7, 2008 10:27:39 AM
W:\NevadaPower\Apps\SRT\EA_FIG_REVISIONS_080508\Fig2-4-4_WW_SR_Substation_080708.mxd