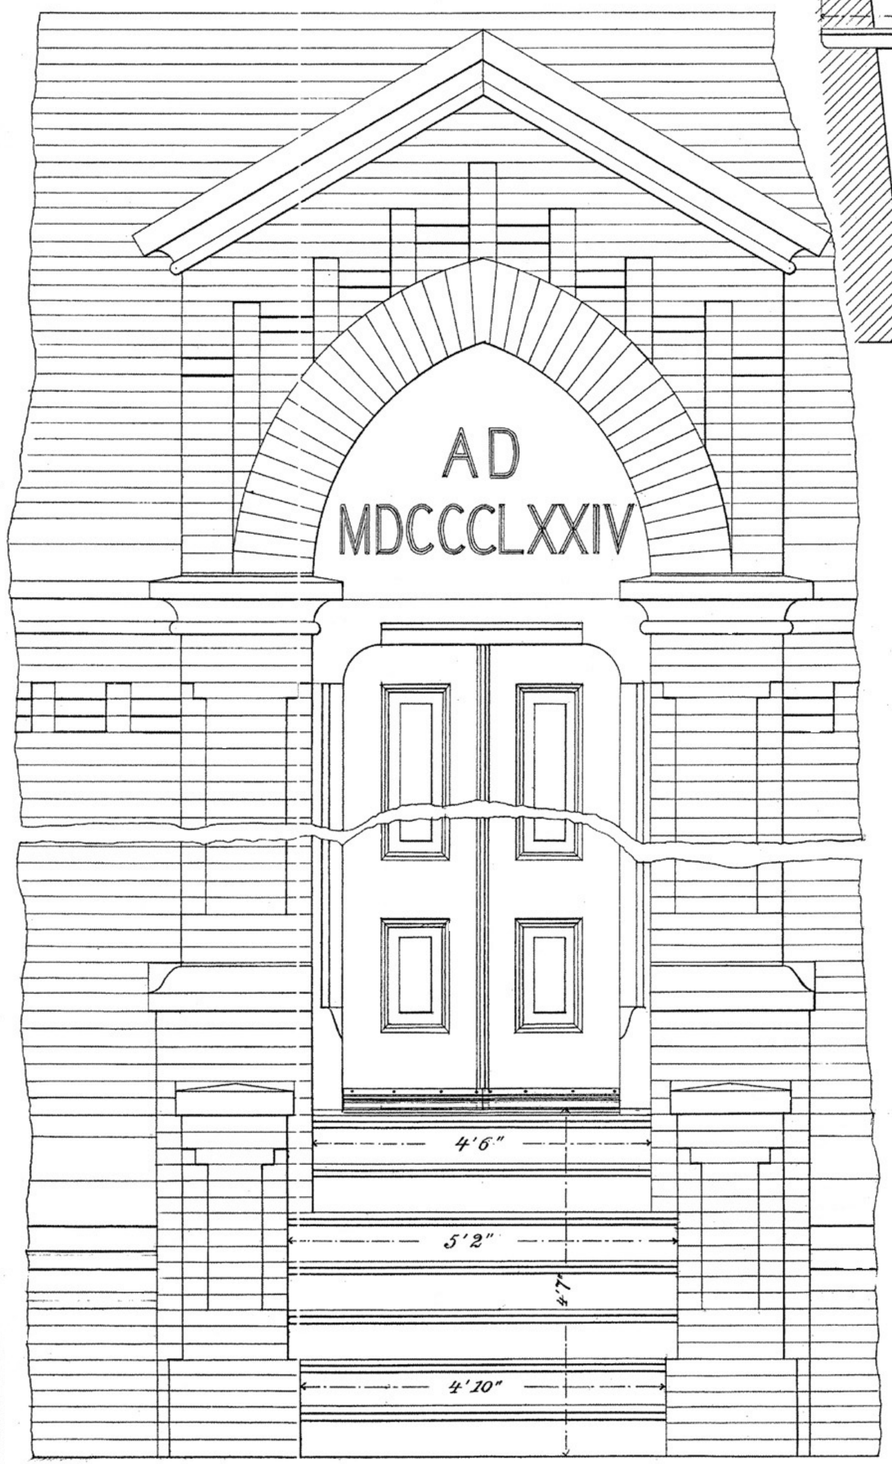

Elevation.

Entrance of Tower.

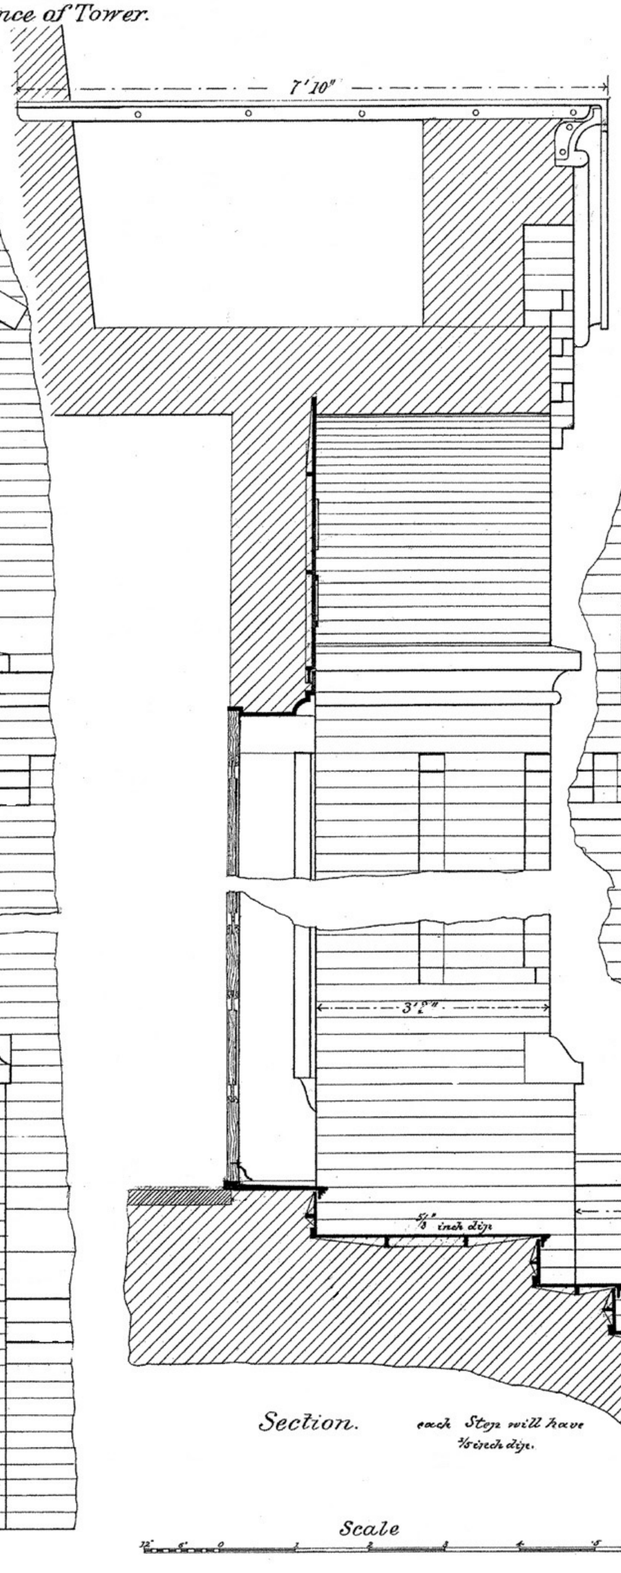

Section. each Step will have 5/8 inch dip.

Scale

Tower Window.

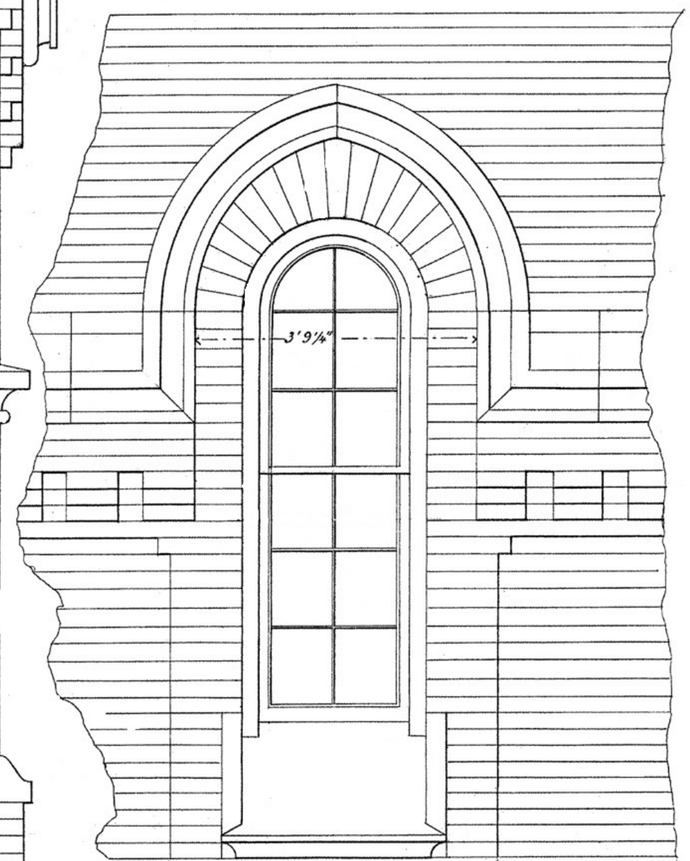

Elevation.

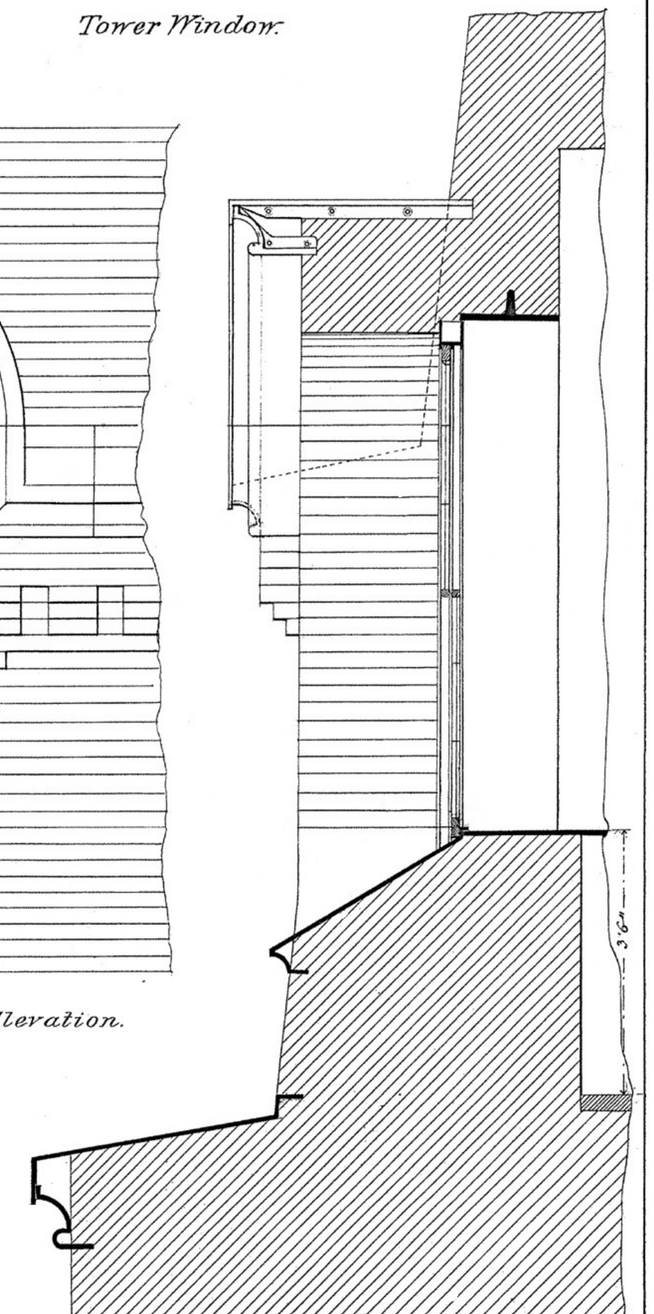

Section.

Henry H. Lewis
Major of Engineers U.S.A.
Engr. Secretary of the L.H. Board.

Office of the L.H. Board.

P. J. Peltz Chief Draughtsman.