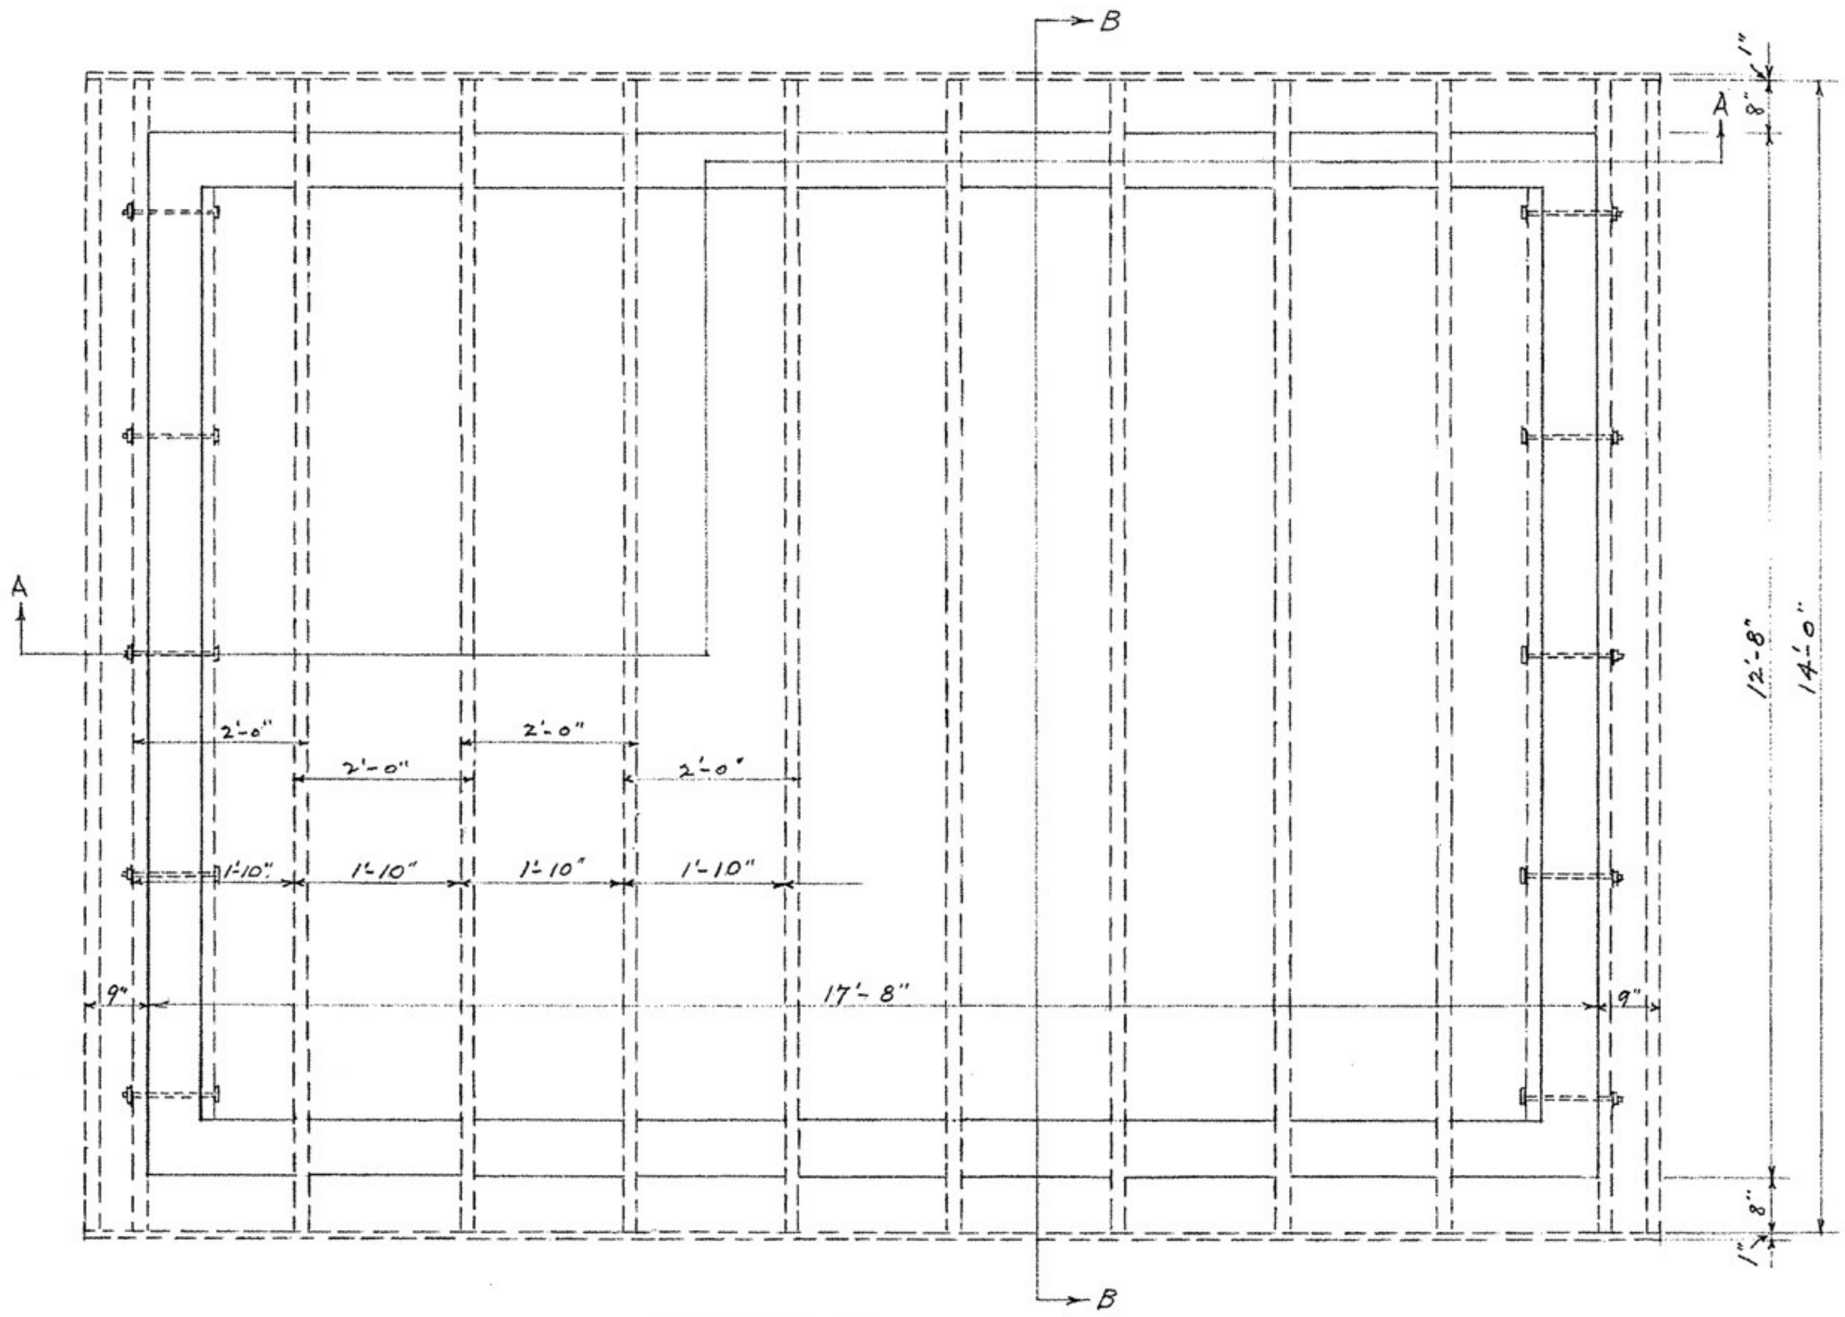

ROOF PLAN -
SCALE - ½" = 1'-0"

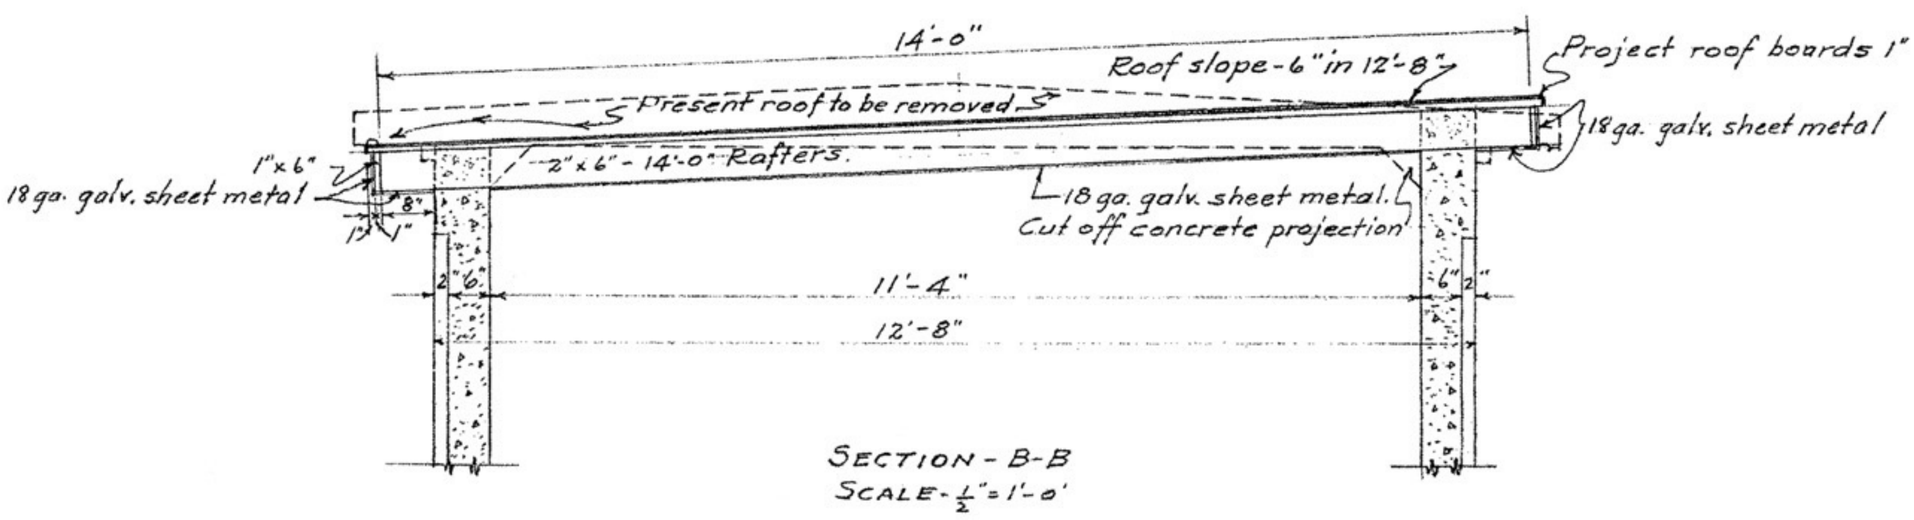

SECTION - B-B
SCALE - ½" = 1'-0'

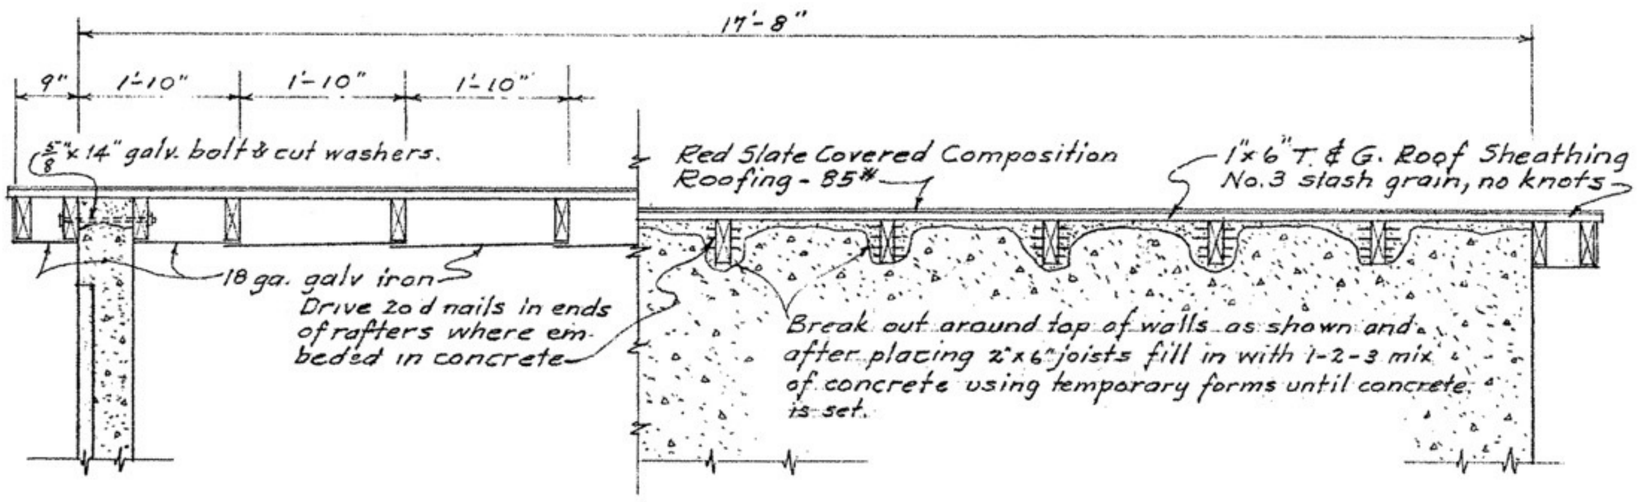

SECTION - A-A
SCALE - ½" = 1'-0"

30-27

OFFICE OF THE SUPT. OF LIGHTHOUSES
EIGHTEENTH DISTRICT, SAN FRANCISCO, CAL.

PIEDRAS BLANCAS LIGHT STATION
REPAIRS TO FUEL OIL HOUSE.

SCALE - ½" = 1'-0"
APPROVED 1 - 3 - 36

O. L. Jenkins
ASST. SUPT.

H. W. Rhodes
SUPT. OF LIGHTHOUSES

DRAWN HL.
TRACED
CHECKED O.L.J.

DRAWING No.