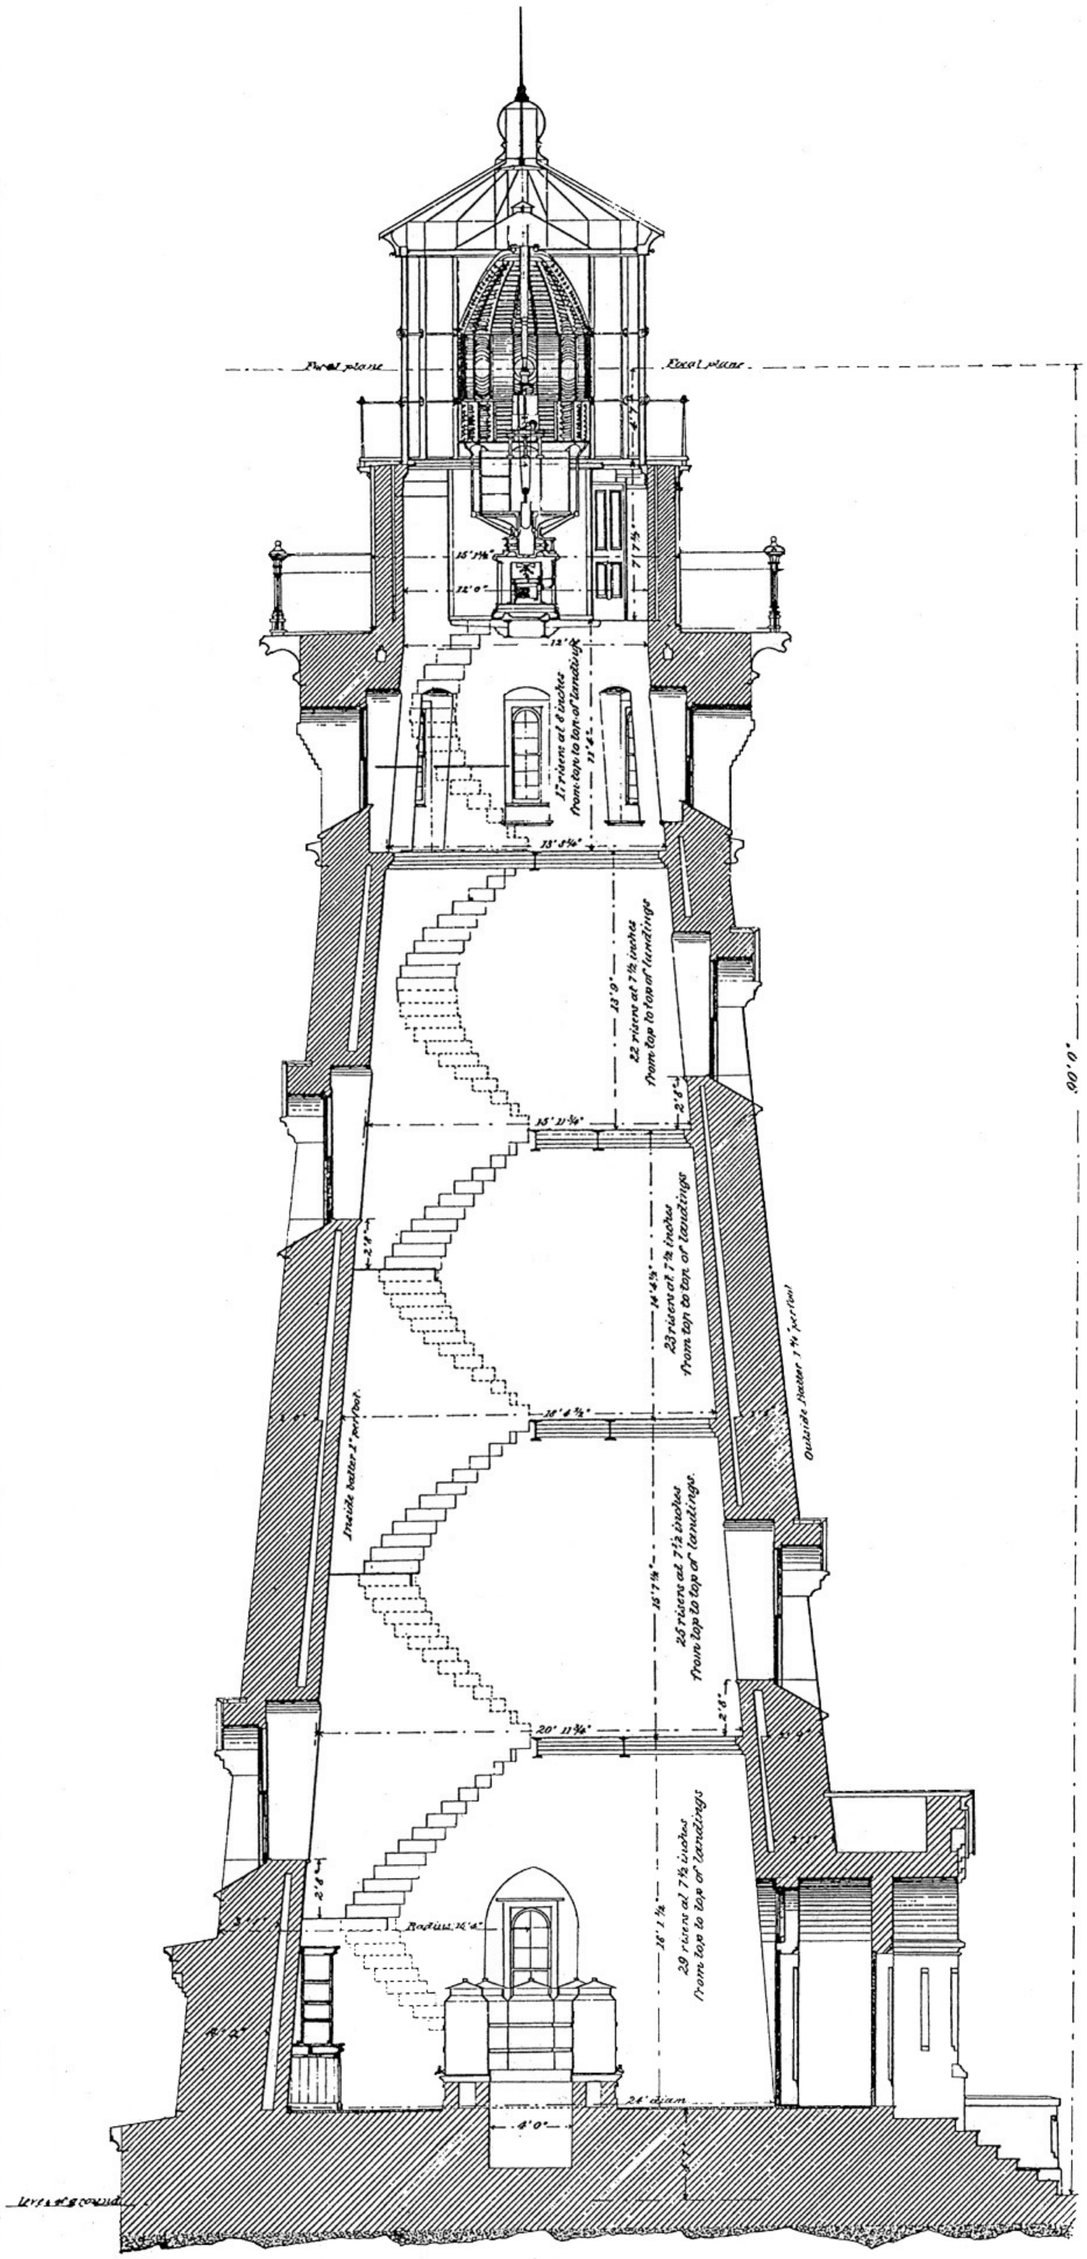

Section

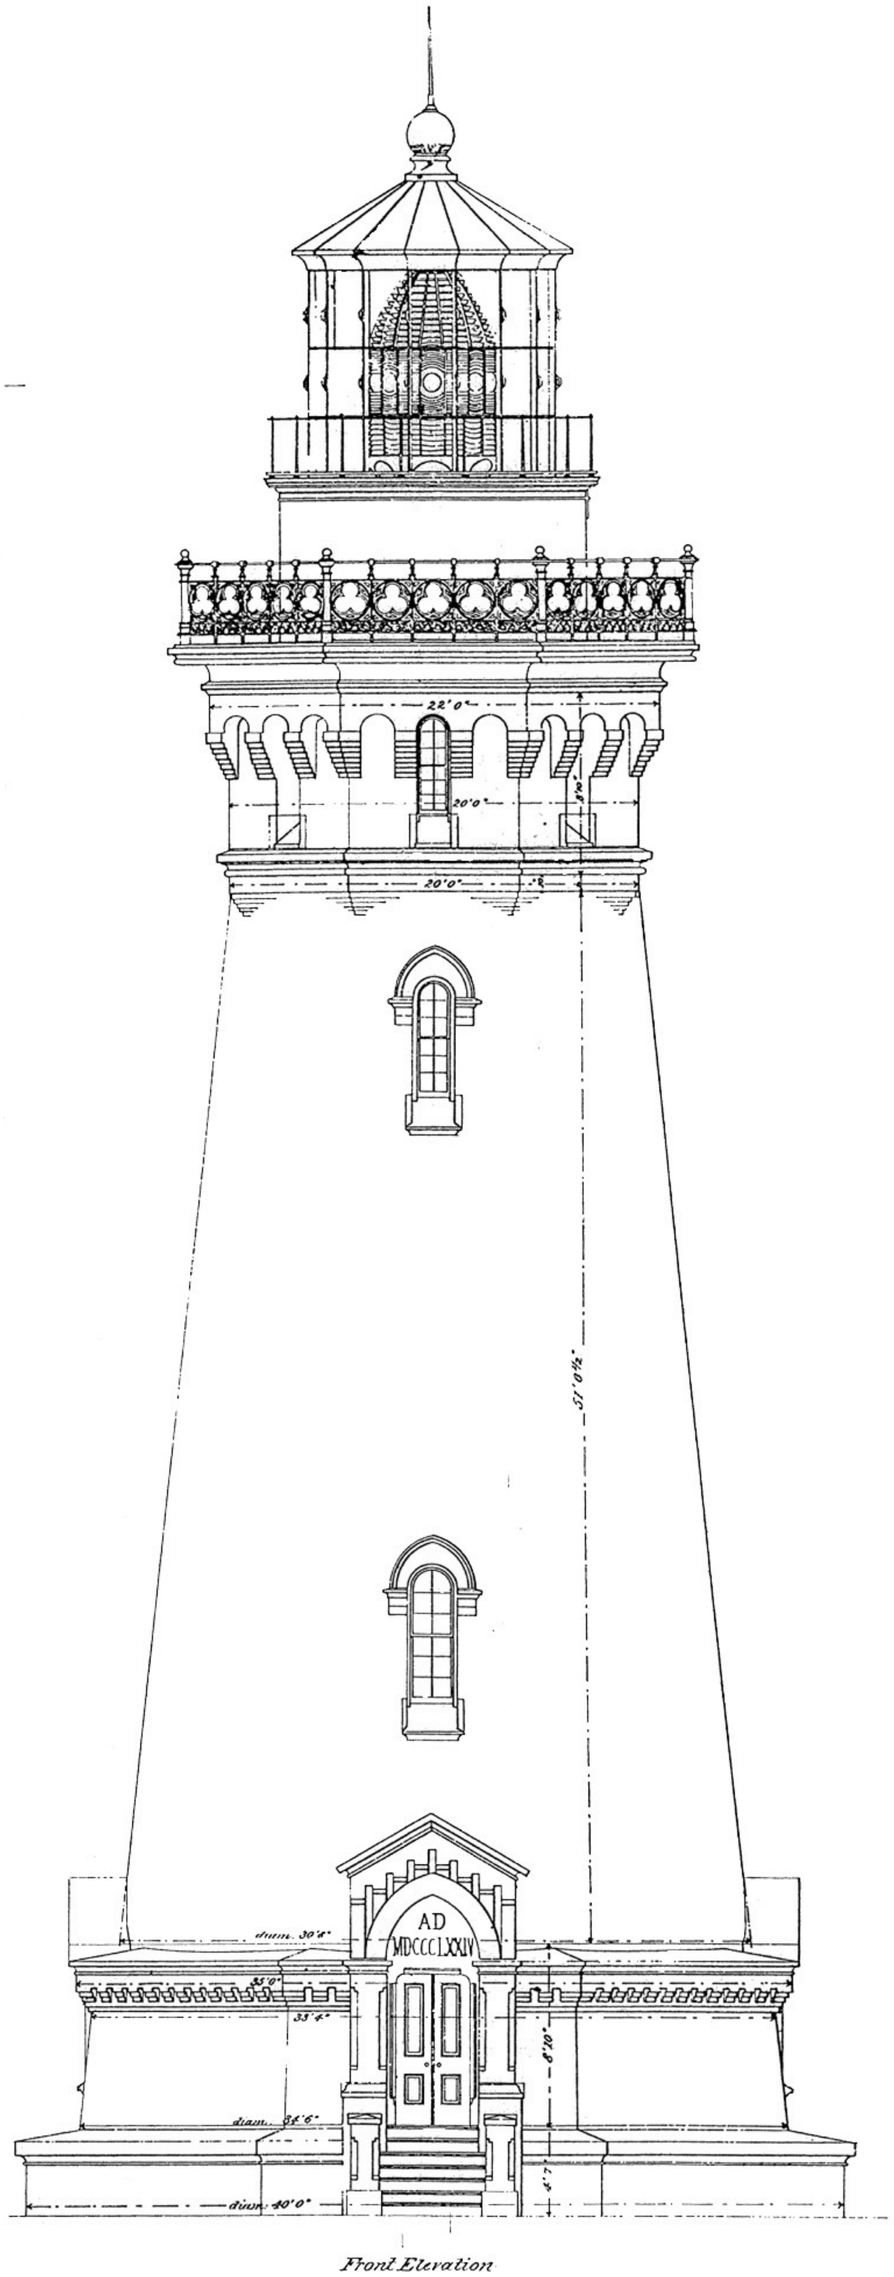

Front Elevation

Scale

6.P
12. Dist.

Office of the L.H. Board

George H. Elliot
Major of Engineers, U.S.A.
Engr. Secretary of the L.H. Board.

P.J. Pelz, Chief, Draughtsman