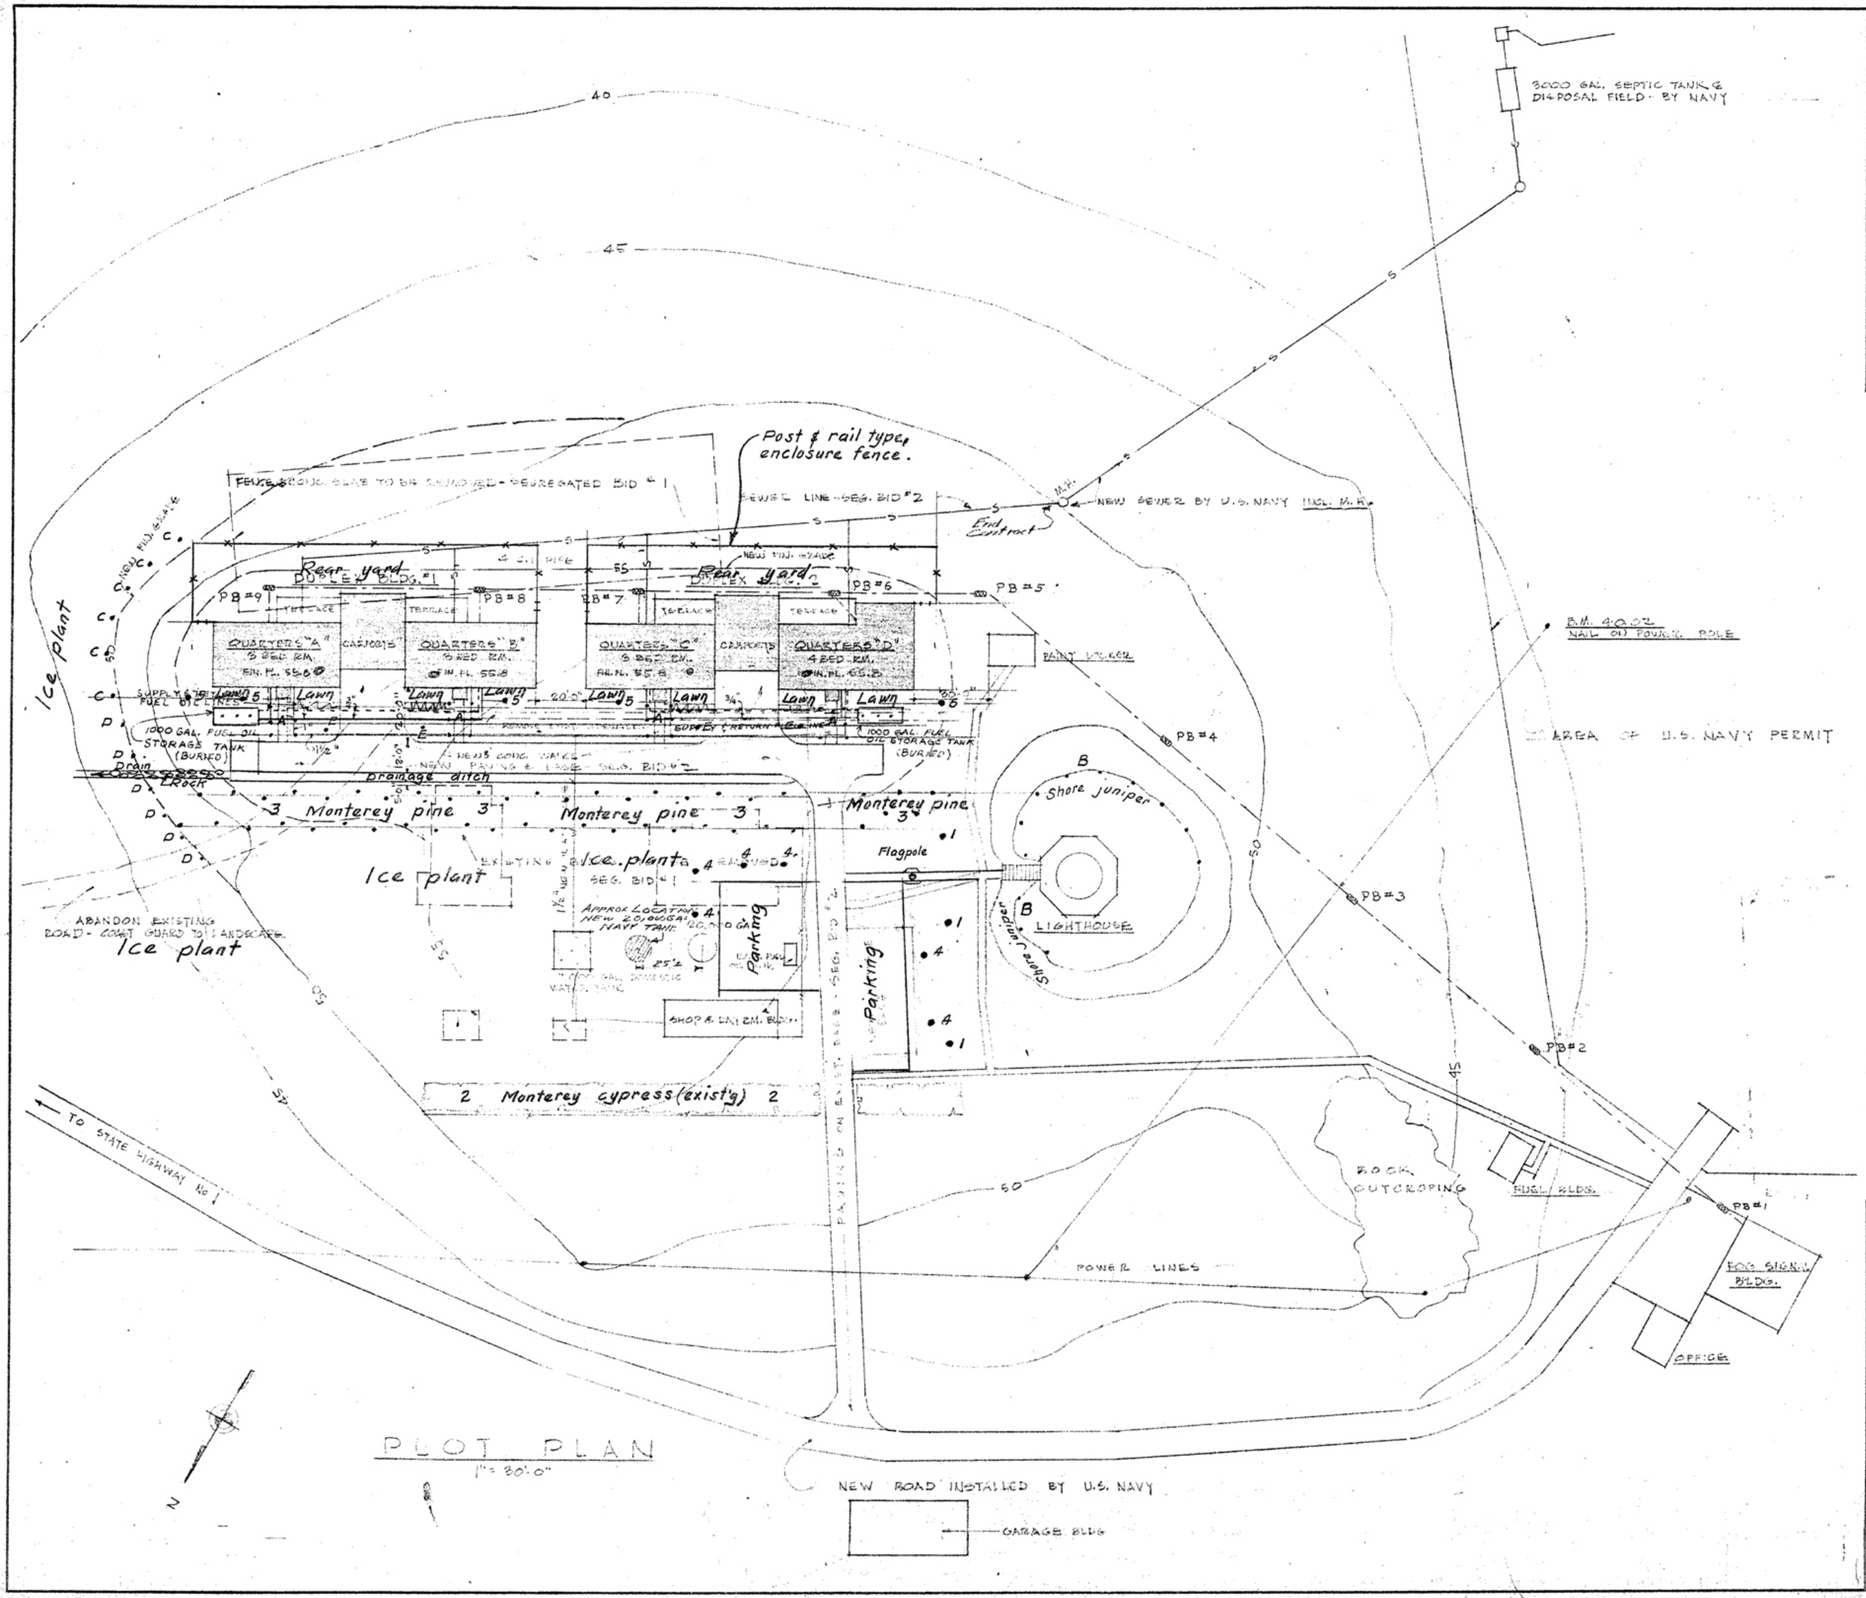

PLOT PLAN
1" = 30'-0"

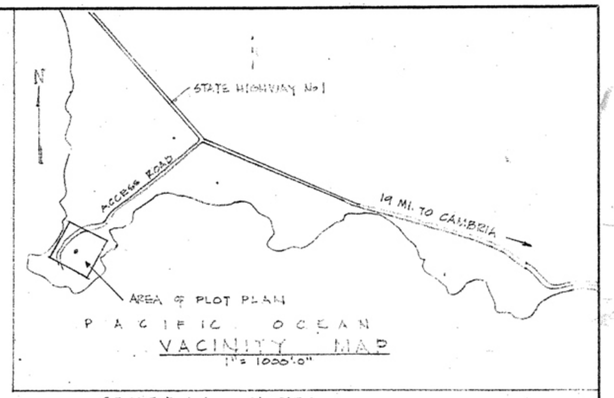

VACINITY MAP
1" = 1000'-0"

GENERAL NOTES

1. ALL CONTOURS & ELEVATIONS BASED ON MEAN SEA LEVEL.
2. BOTTOMS OF FOOTINGS SHALL BE 2'-0" BELOW FIN. GRADE AND REST ON FIRM UNDISTURBED SOIL OR ENGINEERED FILL.
3. TOP OF FUEL OIL STORAGE TANKS SHALL BE 2'-0" BELOW FIN. GRADE.
4. INSTALL 1½" GALV. STEEL WATER PIPE FROM EXIST. TANK TO QUARTERS WITH 1" BRANCHES TO SHUT-OFF VALVES. - SEGREGATED BID #2 (PAYED PART OF BASE BID)
5. EXISTING GRADES ——55'——
   NEW FIN. GRADES — — —55— — —
6. NEW UNDERGROUND CONDUIT
7. NEW PULL BOXES
8. CONDUIT BETWEEN PULL BOXES SHALL BE 3 INCH ASBESTOS CEMENT.
9. CONDUIT BETWEEN PULL BOXES AND QUARTERS SHALL BE 2 INCH WROUGHT IRON.
10. CONDUIT BETWEEN PULL BOX #1 AND FOG SIGNAL BUILDING SHALL BE 3 INCH WROUGHT IRON

PLANTING NOTES & LEGEND

1. The arrangement of ornamental trees & shrubs are to be planted as shown. The locations shown may be modified to suit field conditions.
2. Trees:-
   1. Lawson's cypress, Port Orford cedar - Chamaecyparis lawsoniana, var. alumii
   2. Monterey cypress - Cupressus macrocarpa
   3. Monterey pine - Pinus radiata
   4. Bishop pine " " muricata
   5. Australian dogwood - Myoporum laetum
3. Shrubs:-
   A. Bird's nest cypress - Chamaecyparis lawsoniana, var. nestoides
   B. Shore juniper - Juniperus conferta
   C. Pfitzer " - Juniperus chinensis pfitzeriana
   D. Tamarix " - Juniperus sabina tamariscifolia
   E. Firethorn - Pyracantha coccinea
4. Ground cover:
   Ice plant (small leafed, small flowered) Mesembryanthemum species

REVISION	DATE	APPD.	DESCRIPTION	BY
3				
2				
1	June/65	GEL	Planting done as shown	WSI

U. S. COAST GUARD — 12TH DISTRICT — SAN FRANCISCO, CALIF.

CIVIL ENGINEERING

DESIGNED - WSI
DRAWN - WSI
TRACED -
CHECKED - H.C.W

PIEDRAS BLANCAS LIGHT STATION
SITE PLAN
LANDSCAPING

CHIEF OF SECTION: G.E.L.
APPROVED: U.S.C.G. CHIEF OF DIVISION — DATE: 21 Sept 1966

17-95

C. G. DRAWING NO. D-05-2 — REV. 0

SCALE 1" = 30'-0" — SHEET 1 OF 1

30-2

9-60