KEEPERS DWELLING FOR A FIRST ORDER LIGHT HOUSE

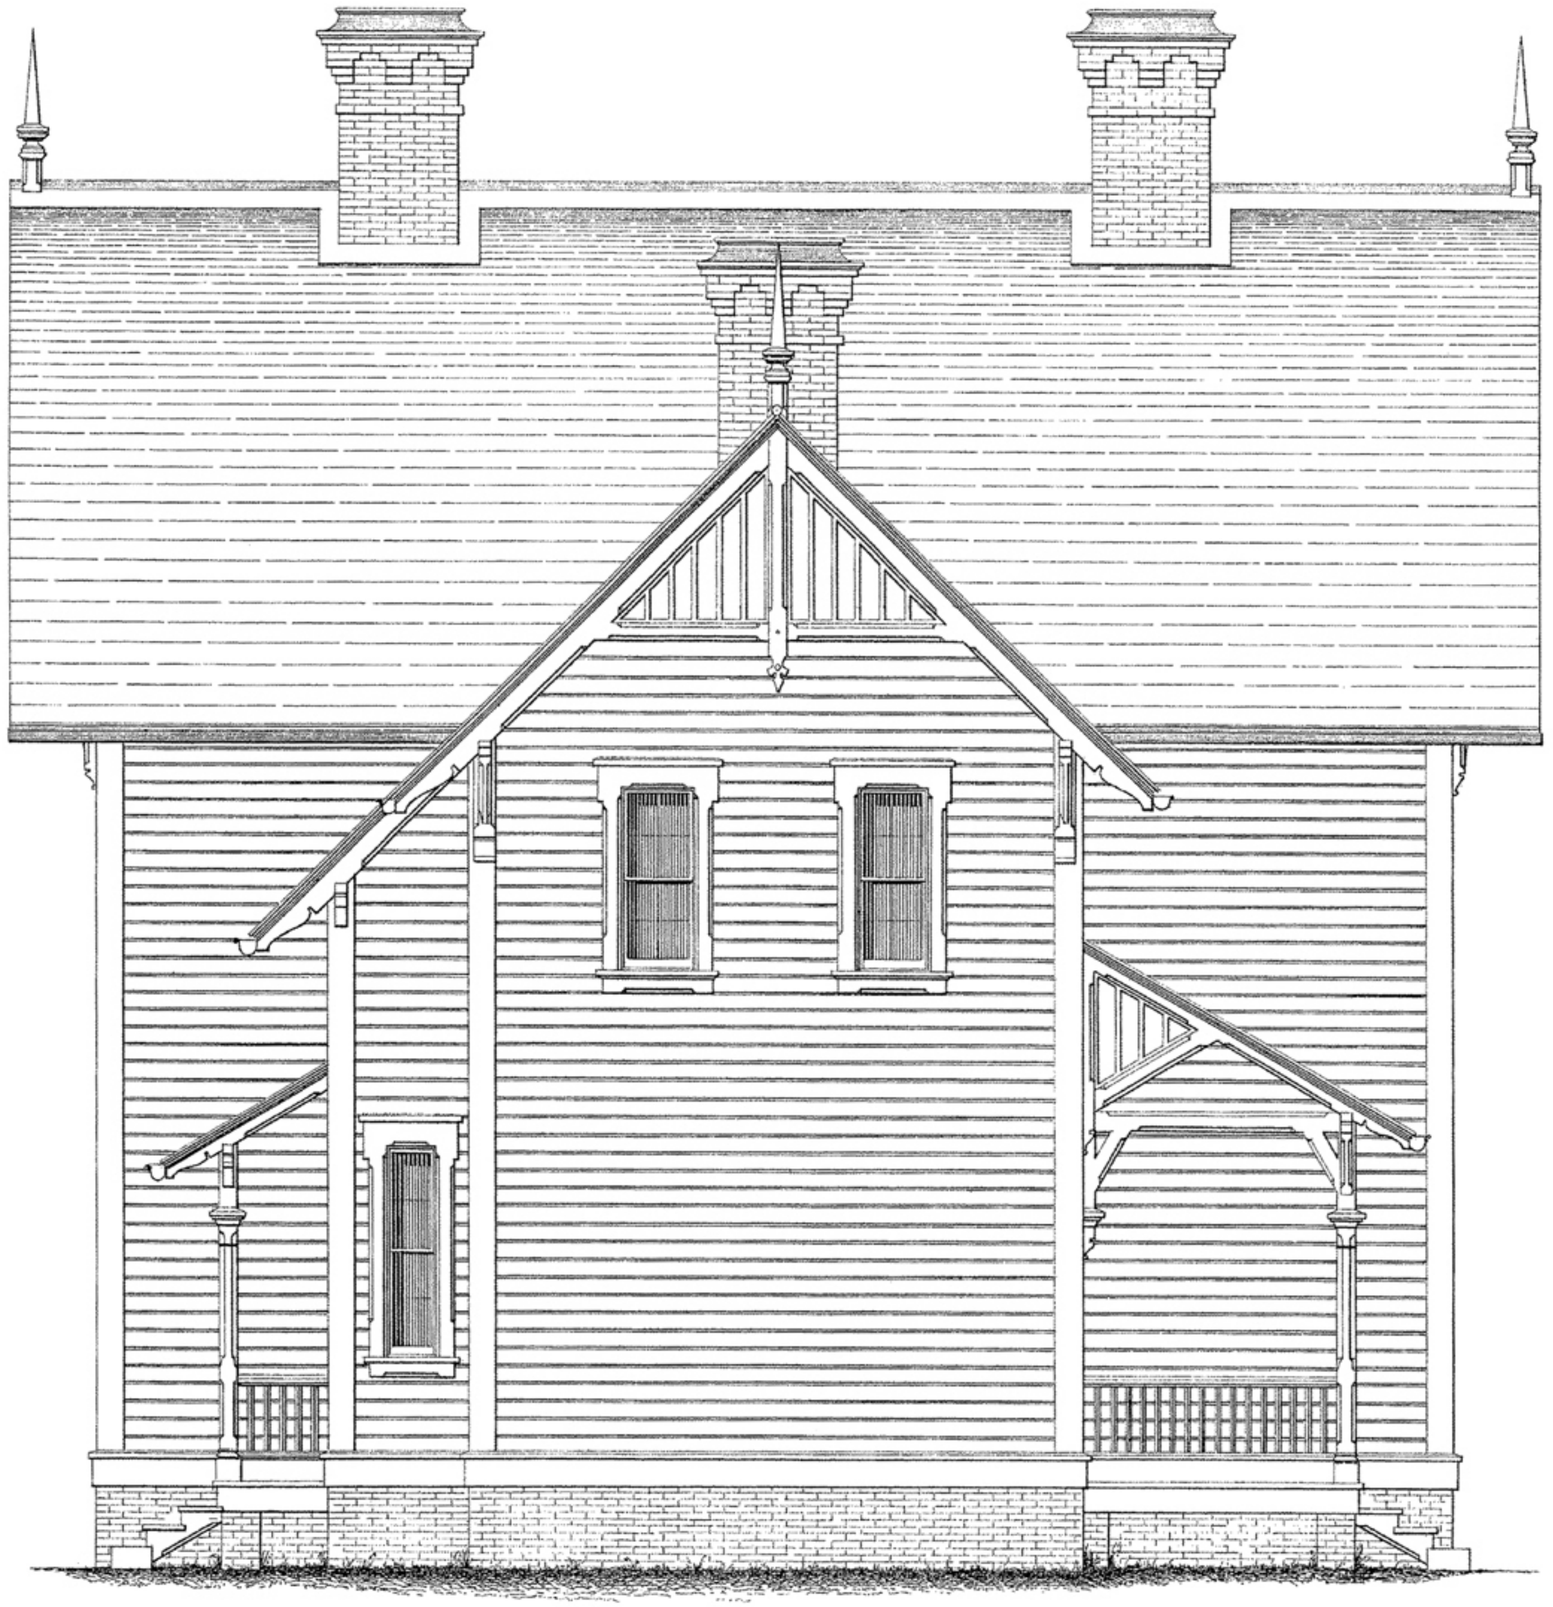

Side Elevation

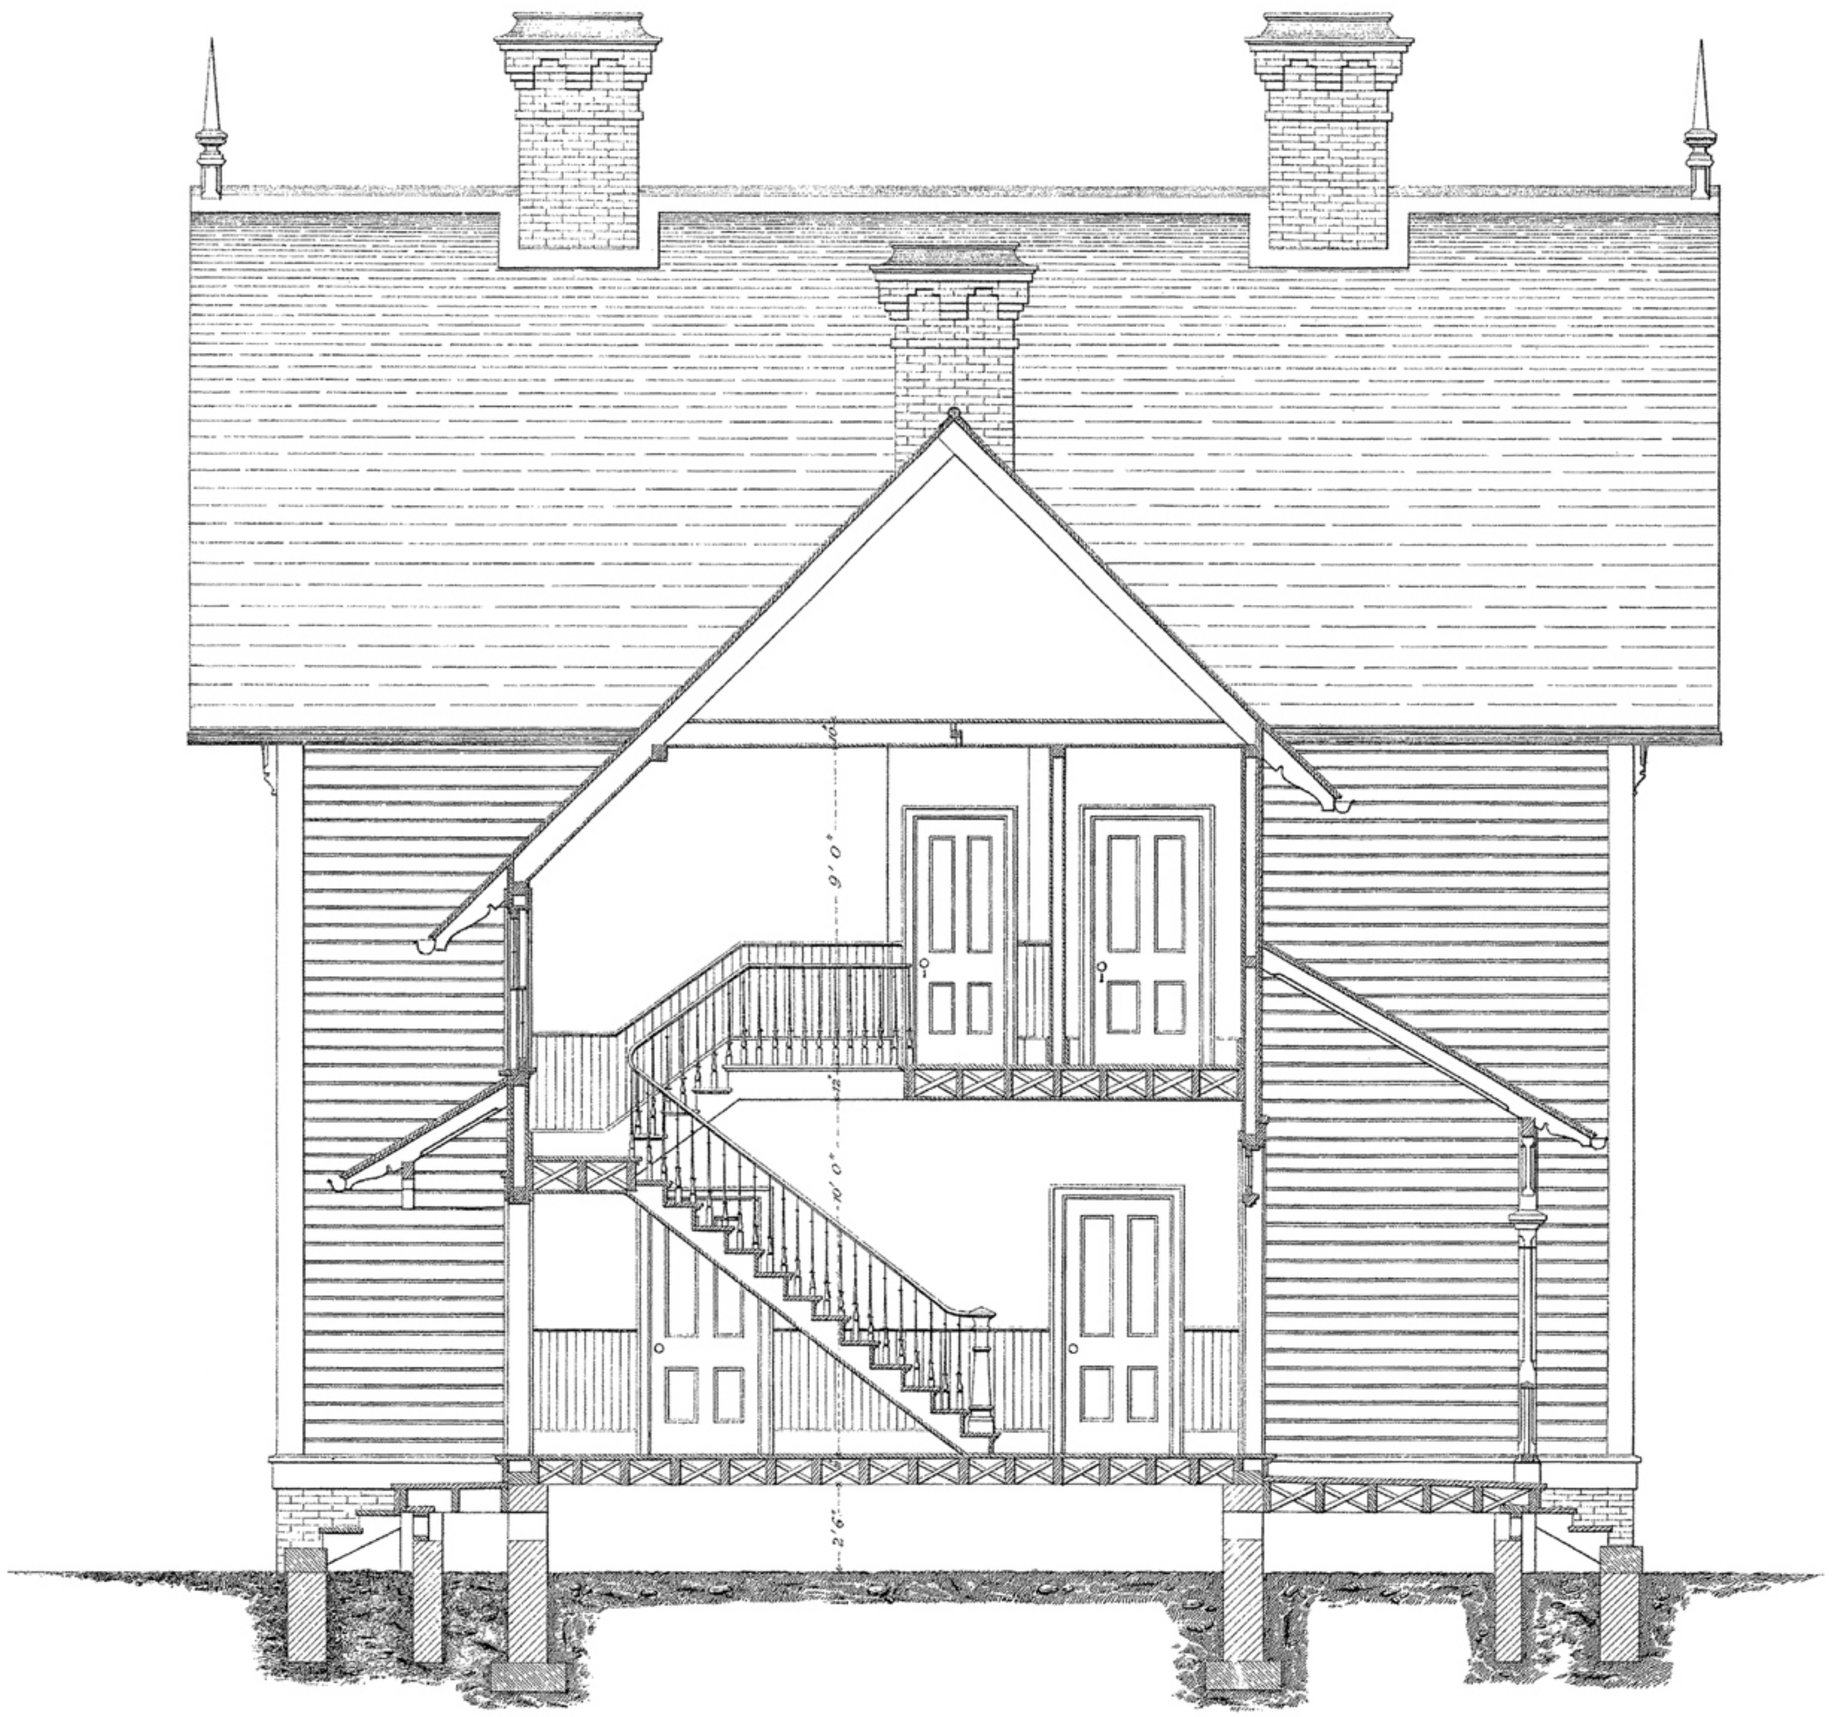

Section A.A.

Scale

12" 0 1 2 3 4 5 10 15 20 feet

Office of the Light House Board. June 1875