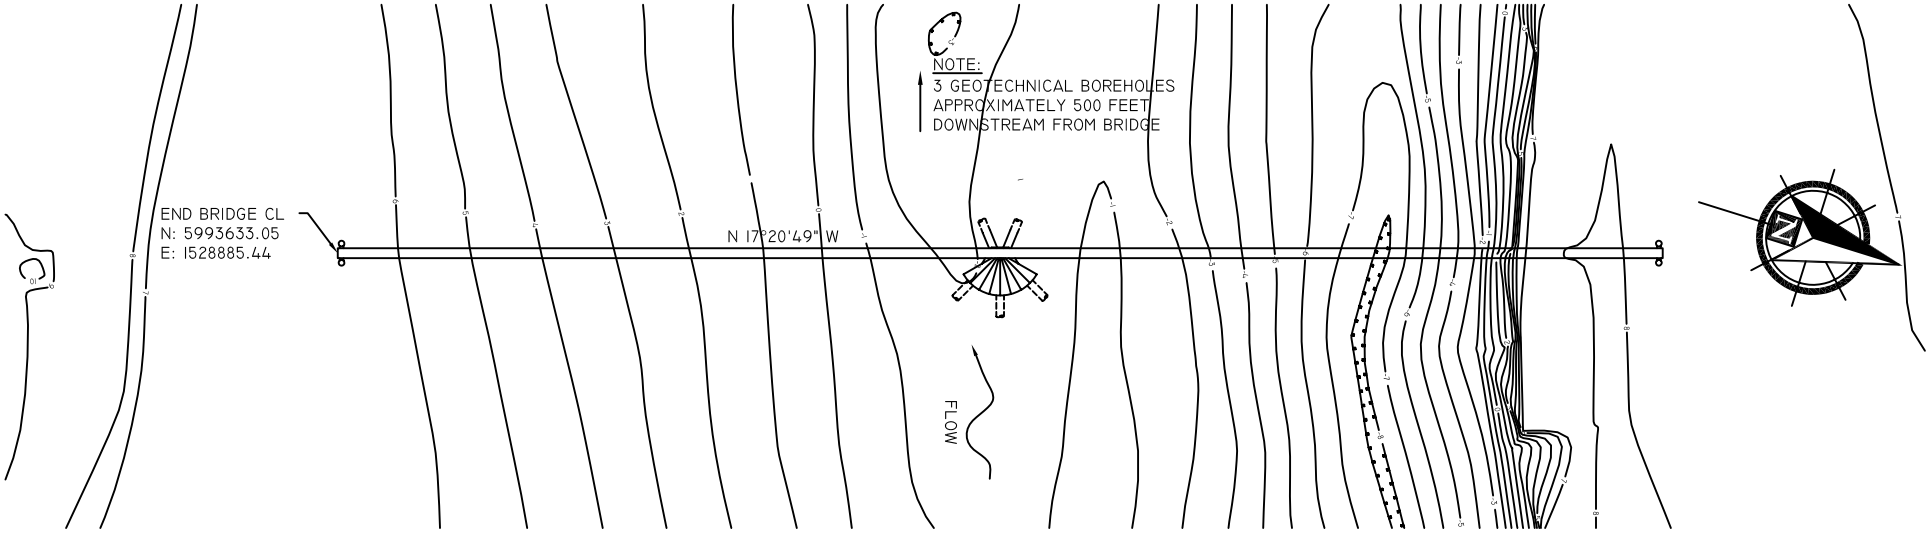

PLAN

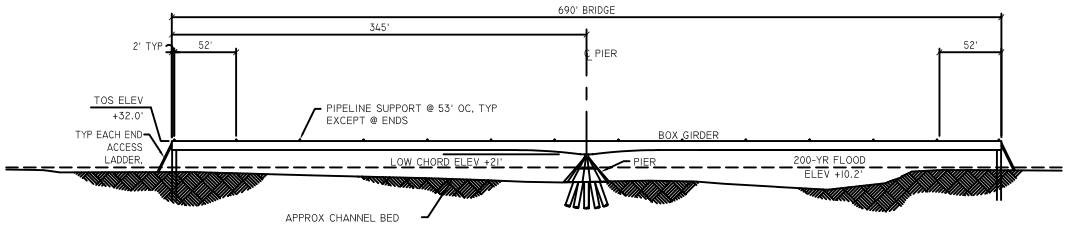

SCALE IN FEET

50 0 50 100 150

PROFILE

Prepared by:
PND Incorporated, January 2004
Modified by:
MACTEC E&C, May 2004

Figure 2.3.9.1-2
CD-3 Pipeline Bridge Crossing
Tamayagiaq Channel