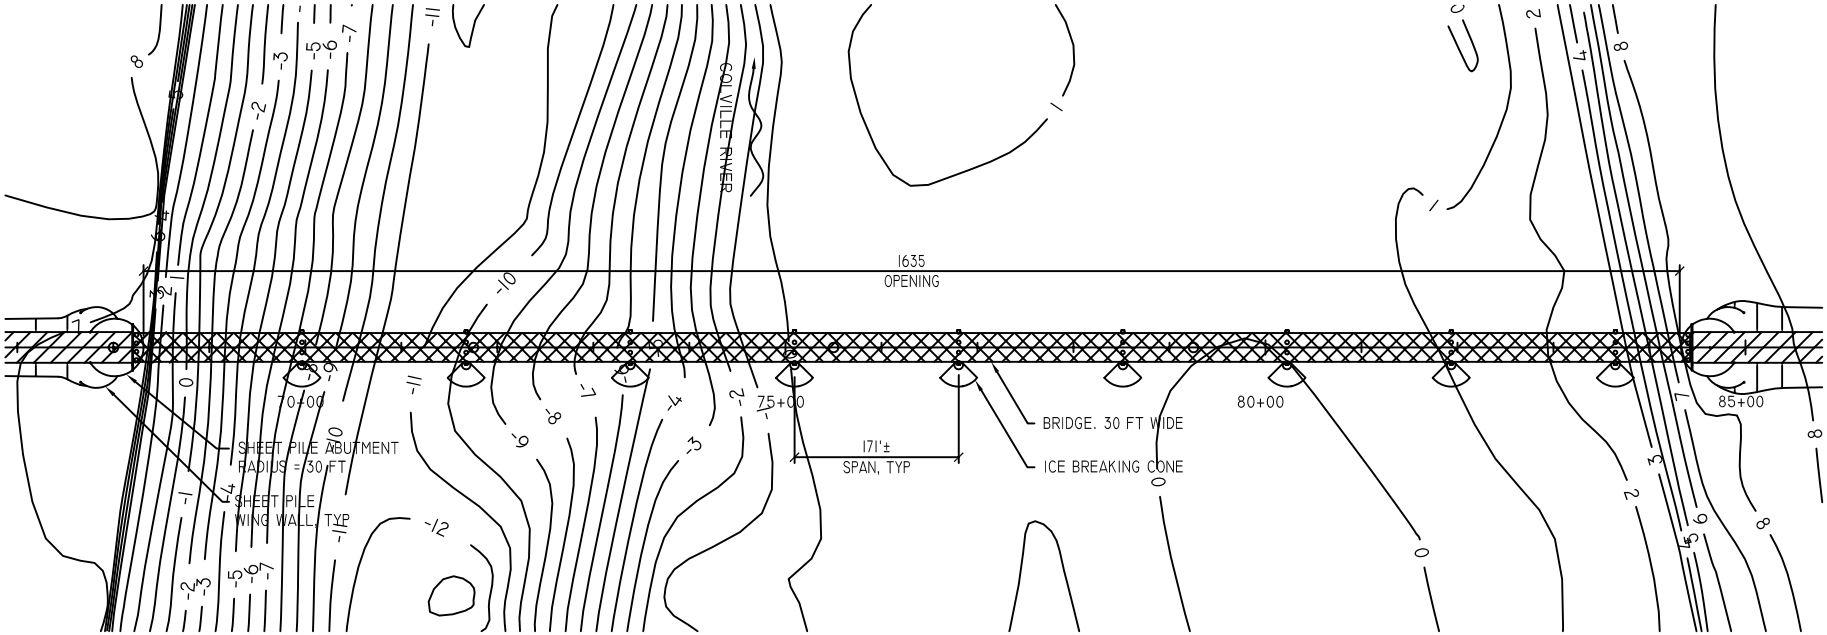

BRIDGE PLAN

NTS

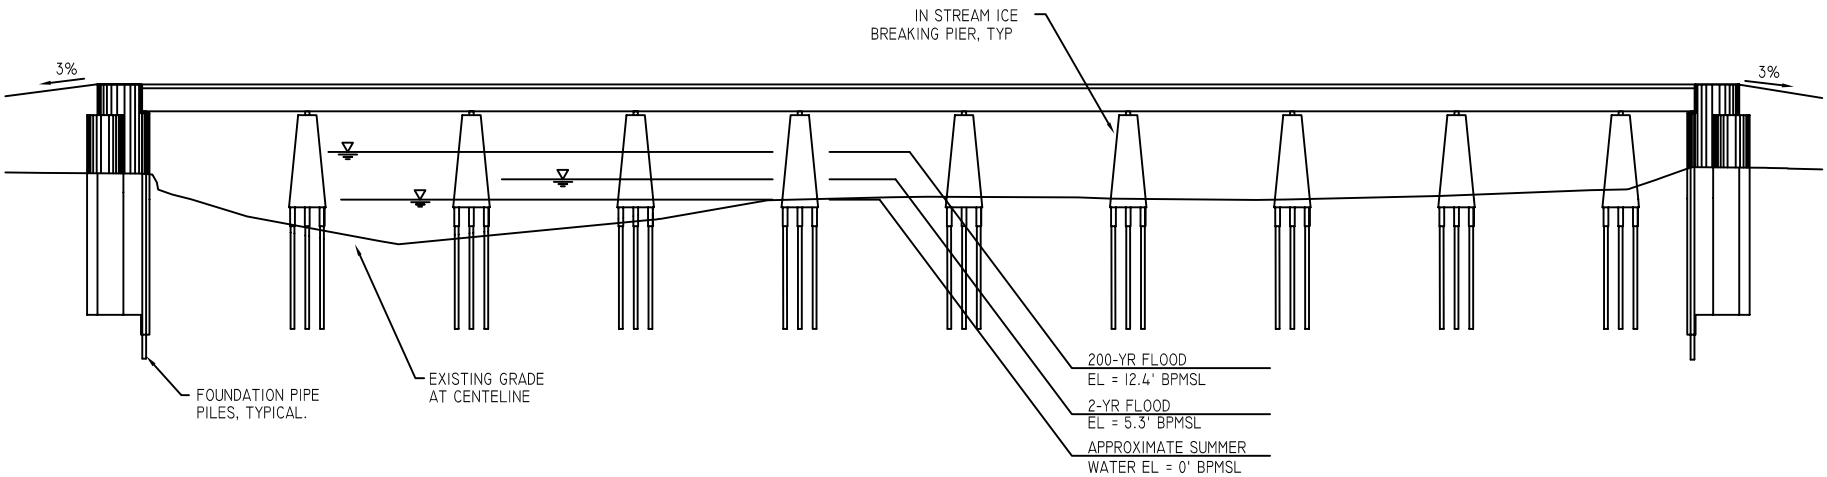

BRIDGE ELEVATION AT CENTERLINE

SCALE 1 HORIZ : 4 VERT

Prepared by:
PND Incorporated, January 2004
Modified by:
MACTEC E&C, May 2004

Figure 2.4.6-3
Alternative F (Preferred Alternative):
Nigliq Channel Crossing Bridge Plan