PERMANENT MOVEABLE STRUCTURES

NUMBER	UNIT	NUMBER	UNIT
3	SUMMER ENVIRONMENTAL PROJECTS	25	TELECOM
4	HELICOPTER SUPPORT	26	BREAK SHACK – DEMOBED
5	NDE OFFICES (X-RAY)	27	EAGLES NEST (FORMER ATAC BLDG.) – DEMOBED
6	SIGN SHOP/TAG SHOP	29	HELICOPTER SERVICES POWER DISTRIBUTION BLDG
8	NANUQ/CONAM	30	INSULATION SHOP (SWAMP)
11	CONSTRUCTION PROJECTS	31	CARPENTERS SHOP
12	APC O&M SUPPORT OFFICES	32	SCAFFOLD BARN
13	CONST. MATERIALS/EQUIP. SUPERVISOR/DRILLING	33	O&M LABORERS (MOOSE LODGE)
15A	KUUKPIK/LCMF SURVEY OFFICE	35	WELD SHOP (PIPE) (CAVE)
15B	LCMF CREW TRAILER	37	COPY ROOM (ATTACHED TO STANS PALACE)
15C	SMOKERS BREAKROOM	ENV-1	ENVIROVAC – CD1Y PIPERACK AREA
18	OPERATIONS TRAILER – CD1Y PIPERACK AREA	ENV-2	ENVIROVAC – HELICOPTER SUPPORT AREA
19	VACANT	ENV-3	ENVIROVAC – SE SIDE OF J4 SHOP/WAREHOUSE
20	ACS TRAILER INSIDE TITAN TENT	ENV-4	ENVIROVAC – APC O&M SUPPORT TRAILERS
22	TOOL ROOM COMPLEX	ENV-6	ENVIROVAC – NORTH SIDE OF J1 WHAREHOUSE
23	SCAFFOLDING WAREHOUSE	B2	SMOKE SHACK – WEST OF TITAN TENT
24	ROADHOUSE BREAKROOM – DEMOBED	B3	SMOKE SHACK – DEMOBED

PROPOSED AGX & SATELLITE MODULES

UNIT	MODULE DESCRIPTIONS
	FRAME 5 POWER GENERATOR
	FRAME 3 SLUG CATCHER/STABILIZER
	CD-NORTH SATELLITE ESD / PIGGING
	CD-SOUTH SATELLITE ESD / PIGGING

APPROVED ACX PHASE 1 MODULES

UNIT	MODULE DESCRIPTIONS
CFA7	PRODUCED WATER MODULES
CFC7	STG. 3 COMPRESSOR GAS COOLER
CFC8	STG. 1 COMPRESSOR GAS COOLER

PROPOSED ACX PHASE 2 MODULES

UNIT	MODULE DESCRIPTIONS
CFF2	PRODUCTION WATER
CFF3	HOT OIL HEATER
CFA5	CRUDE OIL TRIM COOLER
CFA6	AERIAL COOLER TRIM COOLER
CFA8	PRODUCED WATER TREATING MODULES
CFM8	STABILIZER MODULE
CFM9	STABILIZER CONDENSER
CFG1	DRA TANK

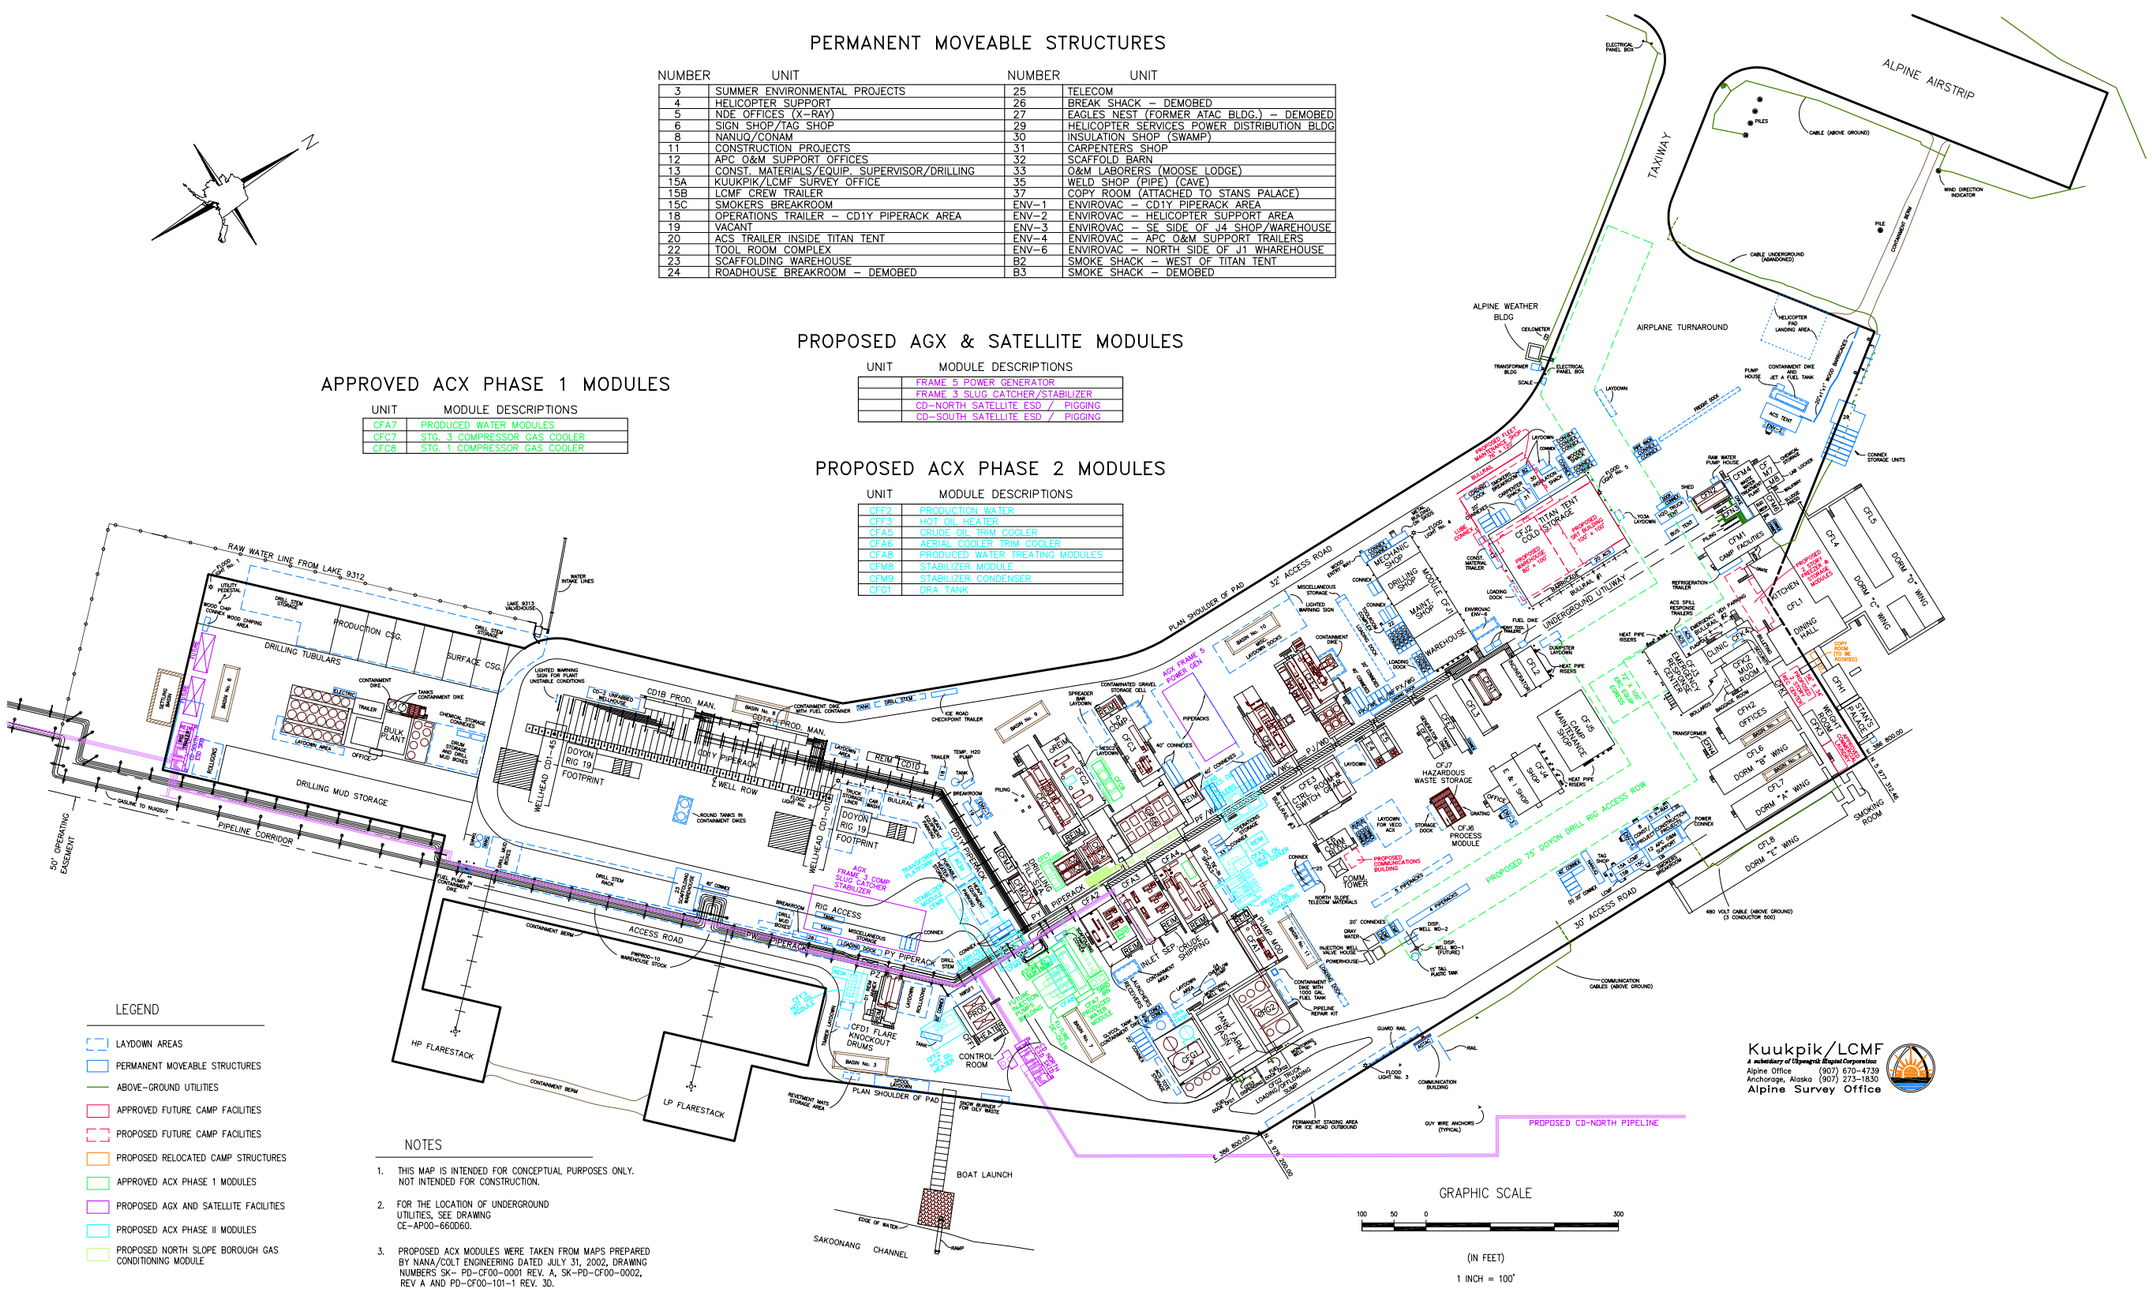

LEGEND

- LAYDOWN AREAS
- PERMANENT MOVEABLE STRUCTURES
- ABOVE-GROUND UTILITIES
- APPROVED FUTURE CAMP FACILITIES
- PROPOSED FUTURE CAMP FACILITIES
- PROPOSED RELOCATED CAMP STRUCTURES
- APPROVED ACX PHASE 1 MODULES
- PROPOSED AGX AND SATELLITE FACILITIES
- PROPOSED ACX PHASE II MODULES
- PROPOSED NORTH SLOPE BOROUGH GAS CONDITIONING MODULE

NOTES

1. THIS MAP IS INTENDED FOR CONCEPTUAL PURPOSES ONLY. NOT INTENDED FOR CONSTRUCTION.
2. FOR THE LOCATION OF UNDERGROUND UTILITIES, SEE DRAWING CE-AP00-660D60.
3. PROPOSED ACX MODULES WERE TAKEN FROM MAPS PREPARED BY NANA/COLT ENGINEERING DATED JULY 31, 2002, DRAWING NUMBERS SK- PD-CF00-0001 REV. A, SK-PD-CF00-0002, REV A AND PD-CF00-101-1 REV. 30.

Source:
CPAI, 2003a

Figure 2.3.12.1-1
Existing Alpine Central Processing Facility