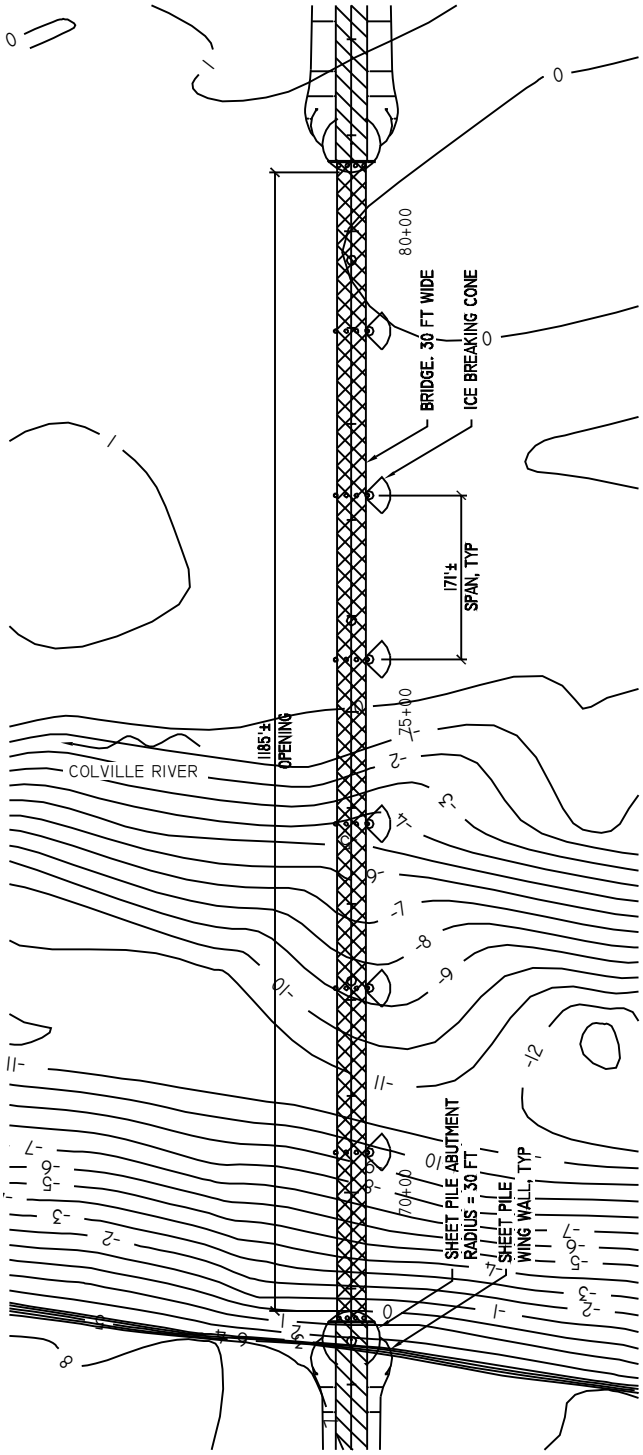

BRIDGE PLAN
NTS

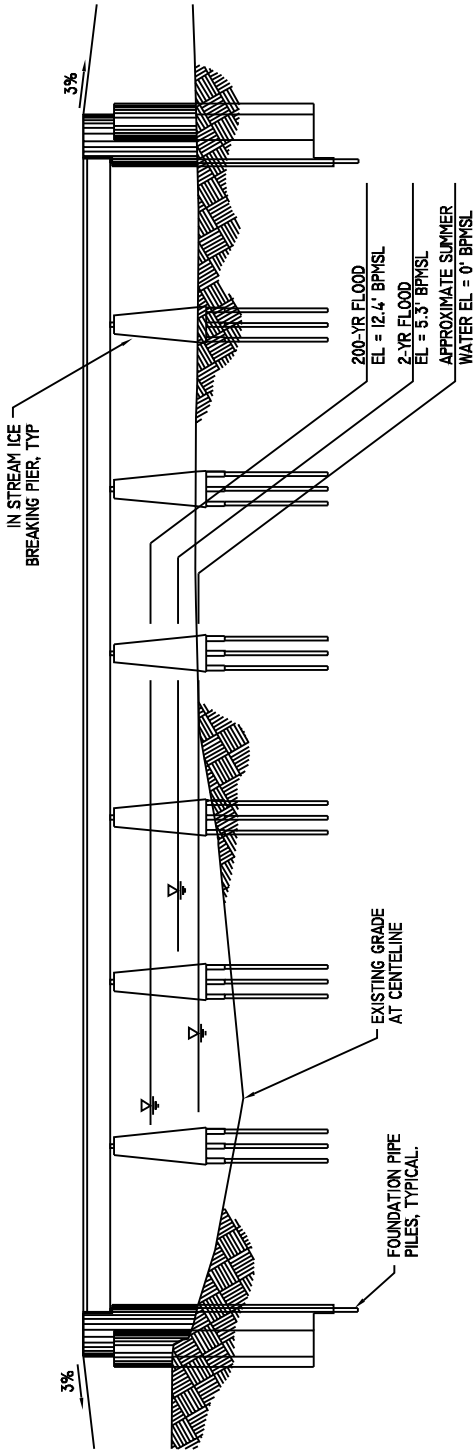

BRIDGE ELEVATION AT CENTERLINE
SCALE | HORIZ : 4 VERT

Prepared by:
PND Incorporated, January 2004
Modified by:
MACTEC E&C, May 2004

Figure 2.4.1.1-14
Nigliq Channel Crossing Bridge Plan