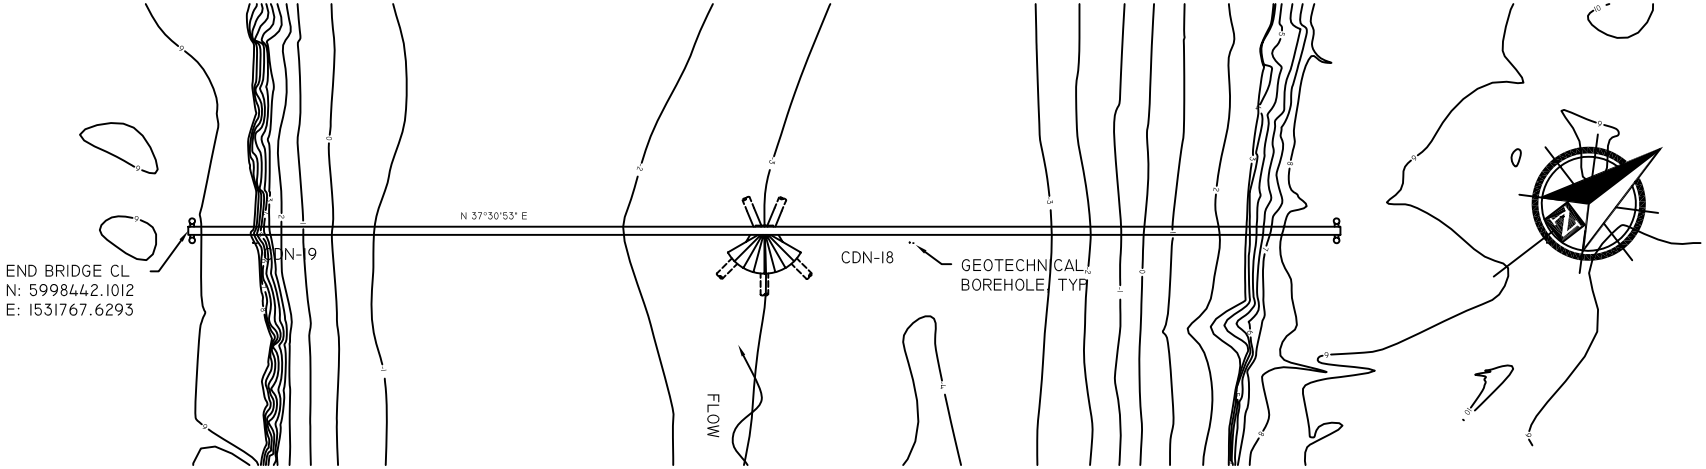

PLAN

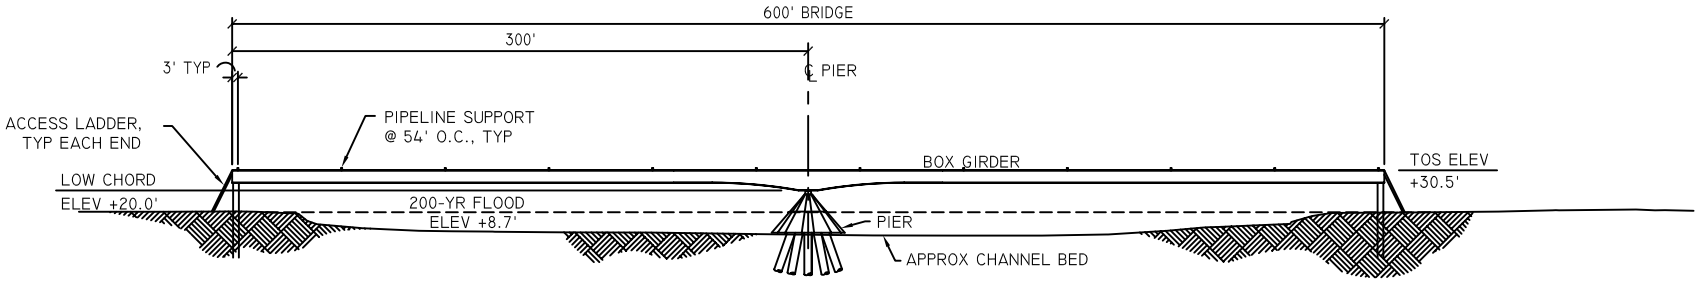

PROFILE

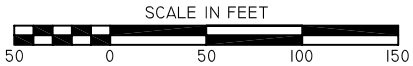

Prepared by:
PND Incorporated, January 2004
Modified by:
MACTEC E&C, May 2004

Figure 2.3.9.1-3
CD-3 Pipeline Bridge Crossing
Ulamnigiaq Channel