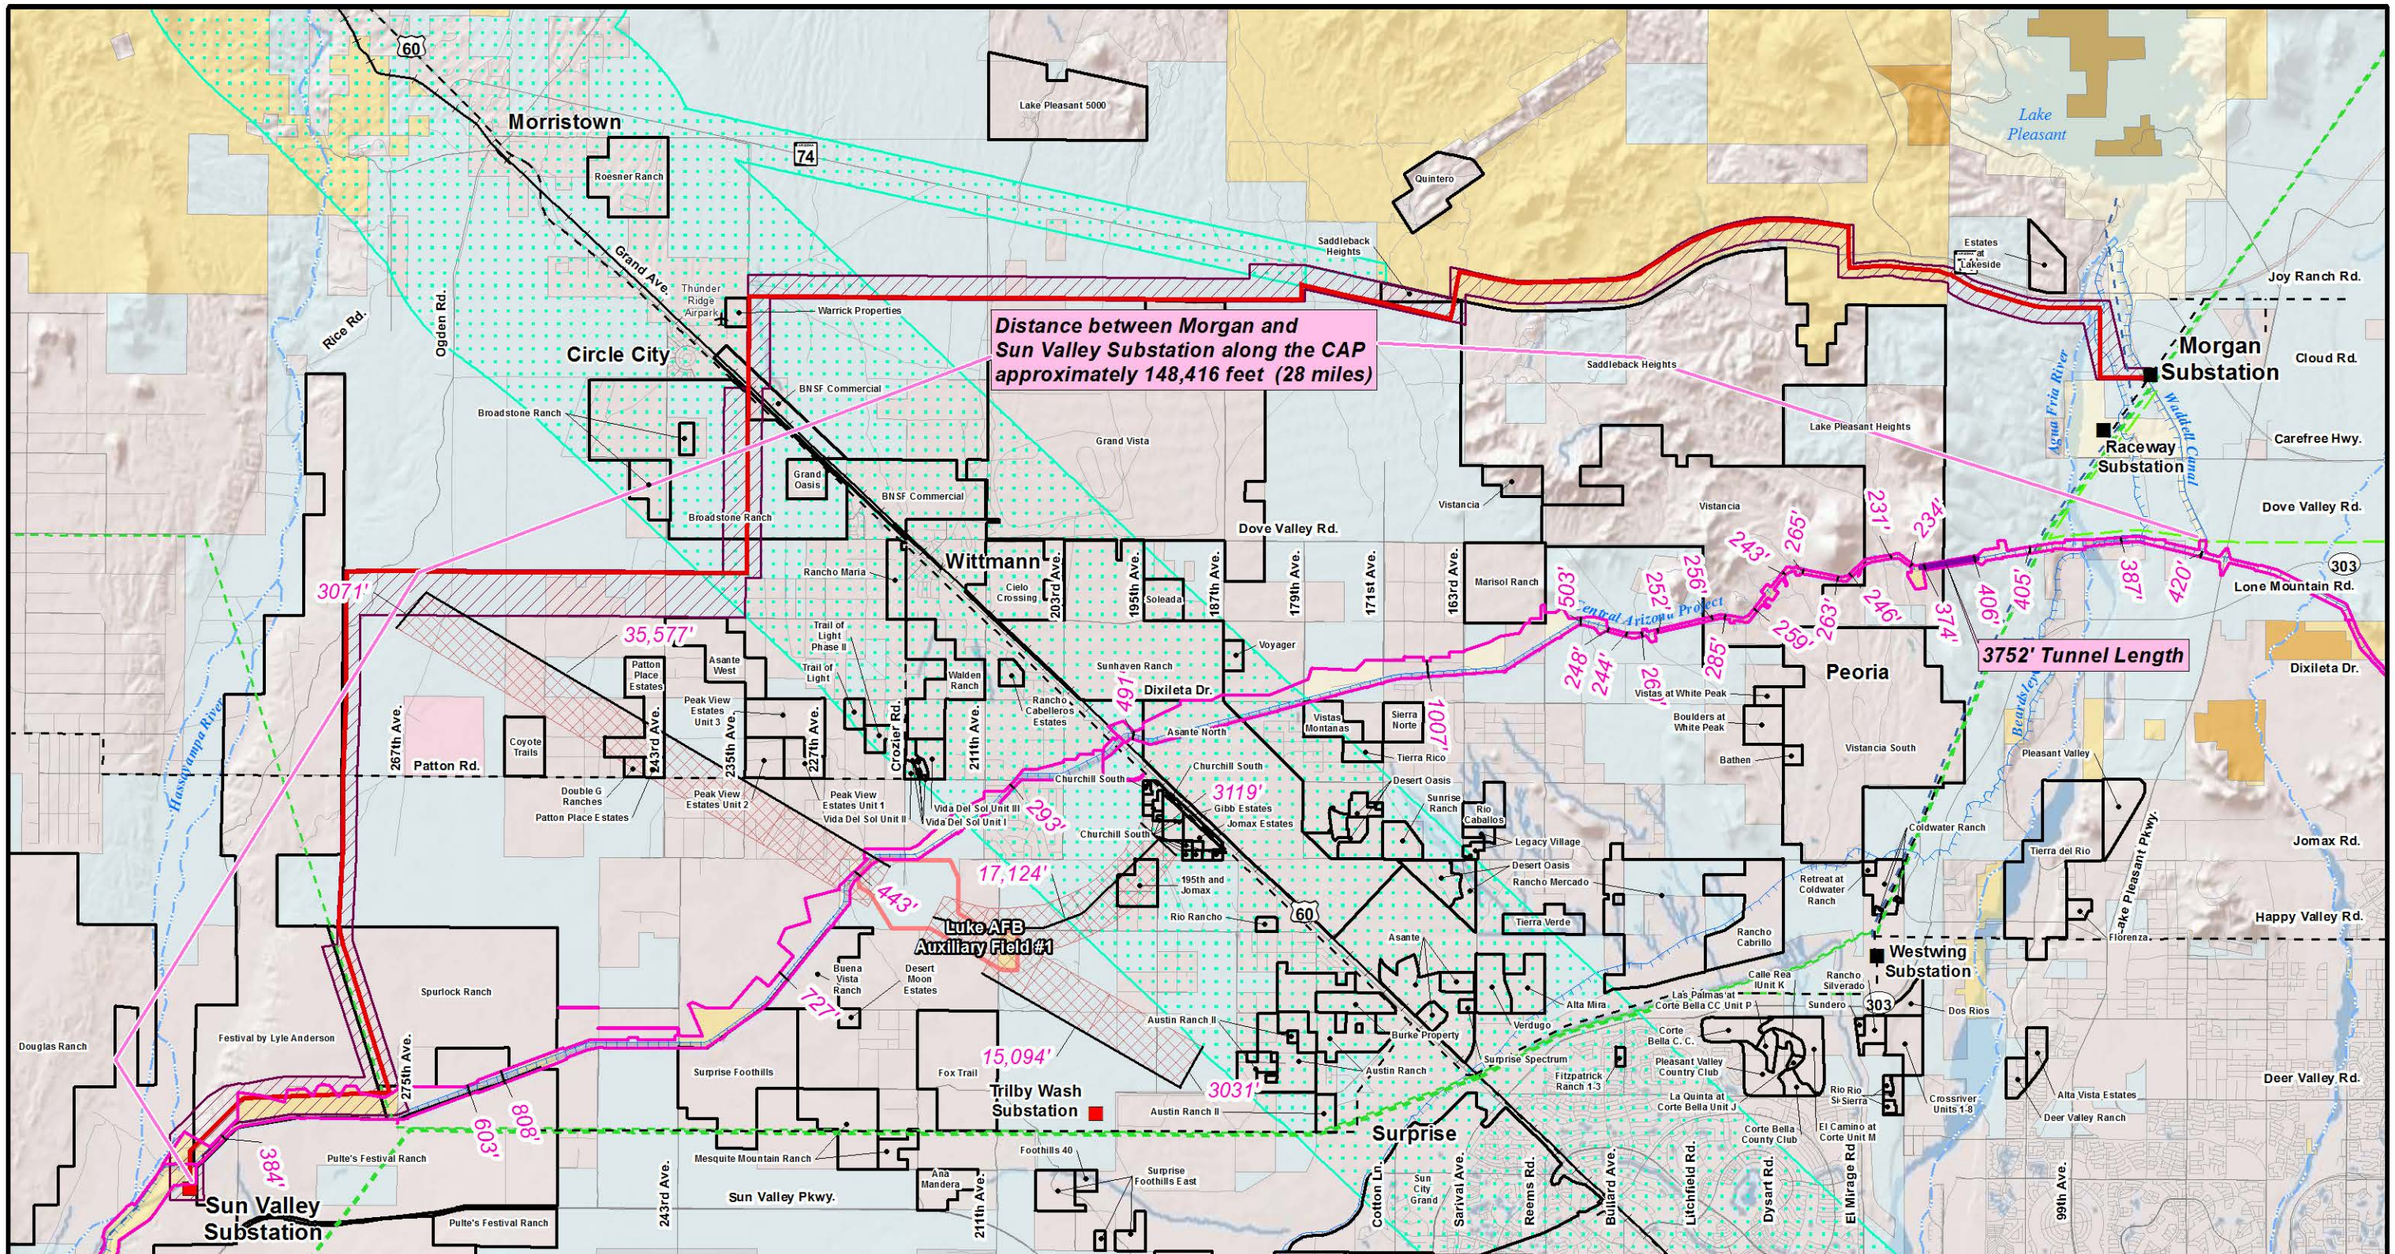

Figure 2.7-2
CAP Widths
Sun Valley to Morgan 500/230kV Transmission Line EIS Project