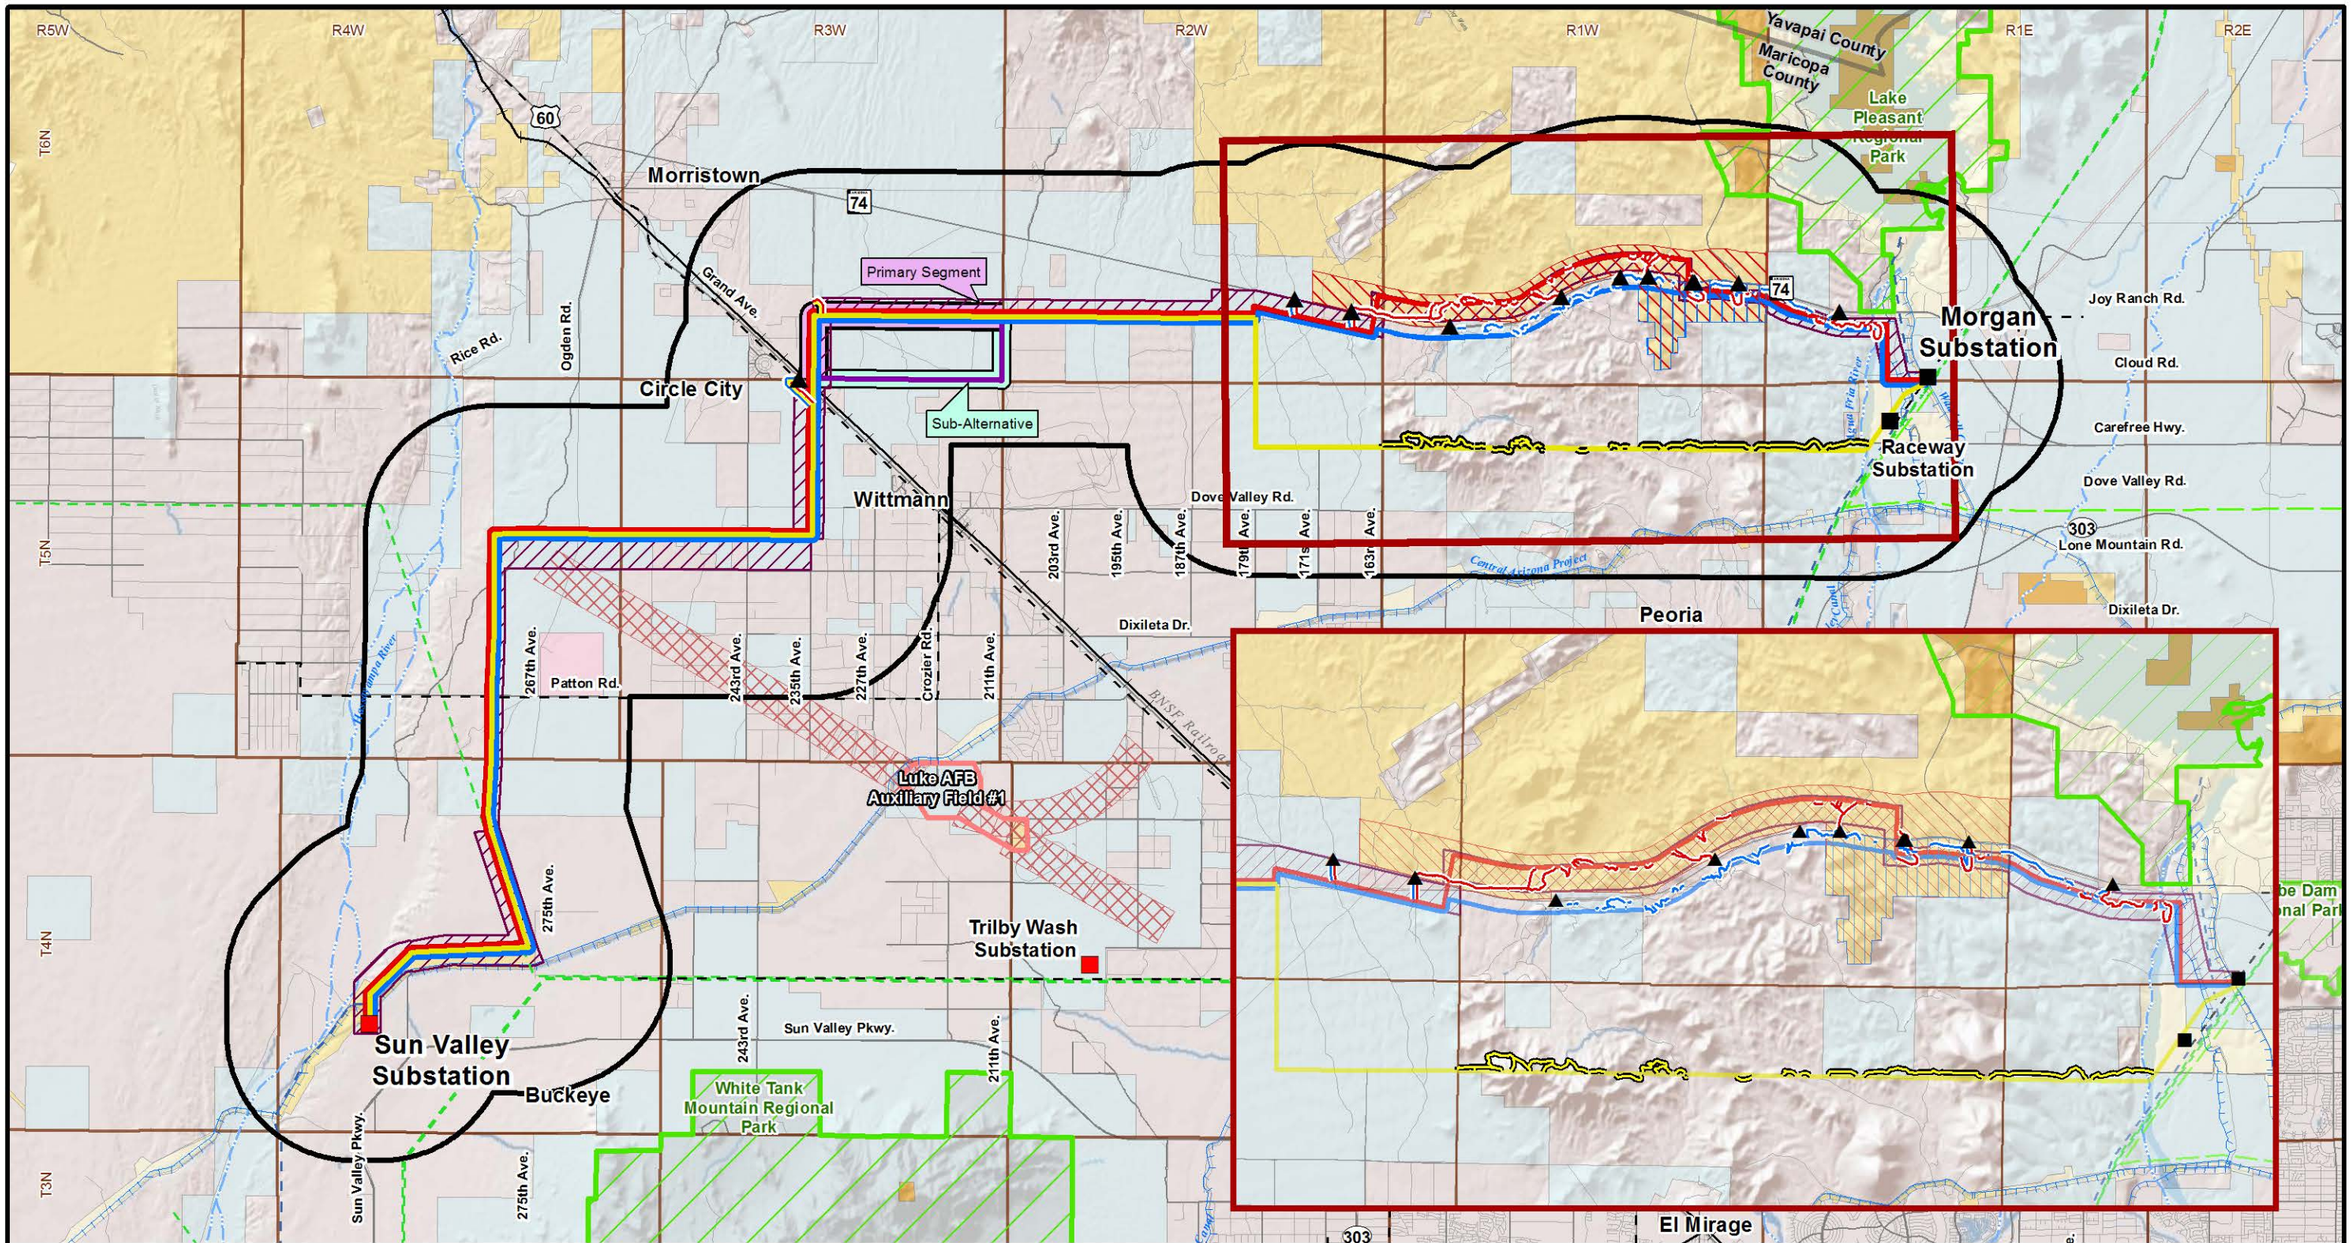

Figure 4.12-1
Proposed Access Roads and Upgrade Locations
Sun Valley to Morgan 500/230kV Transmission Line EIS Project