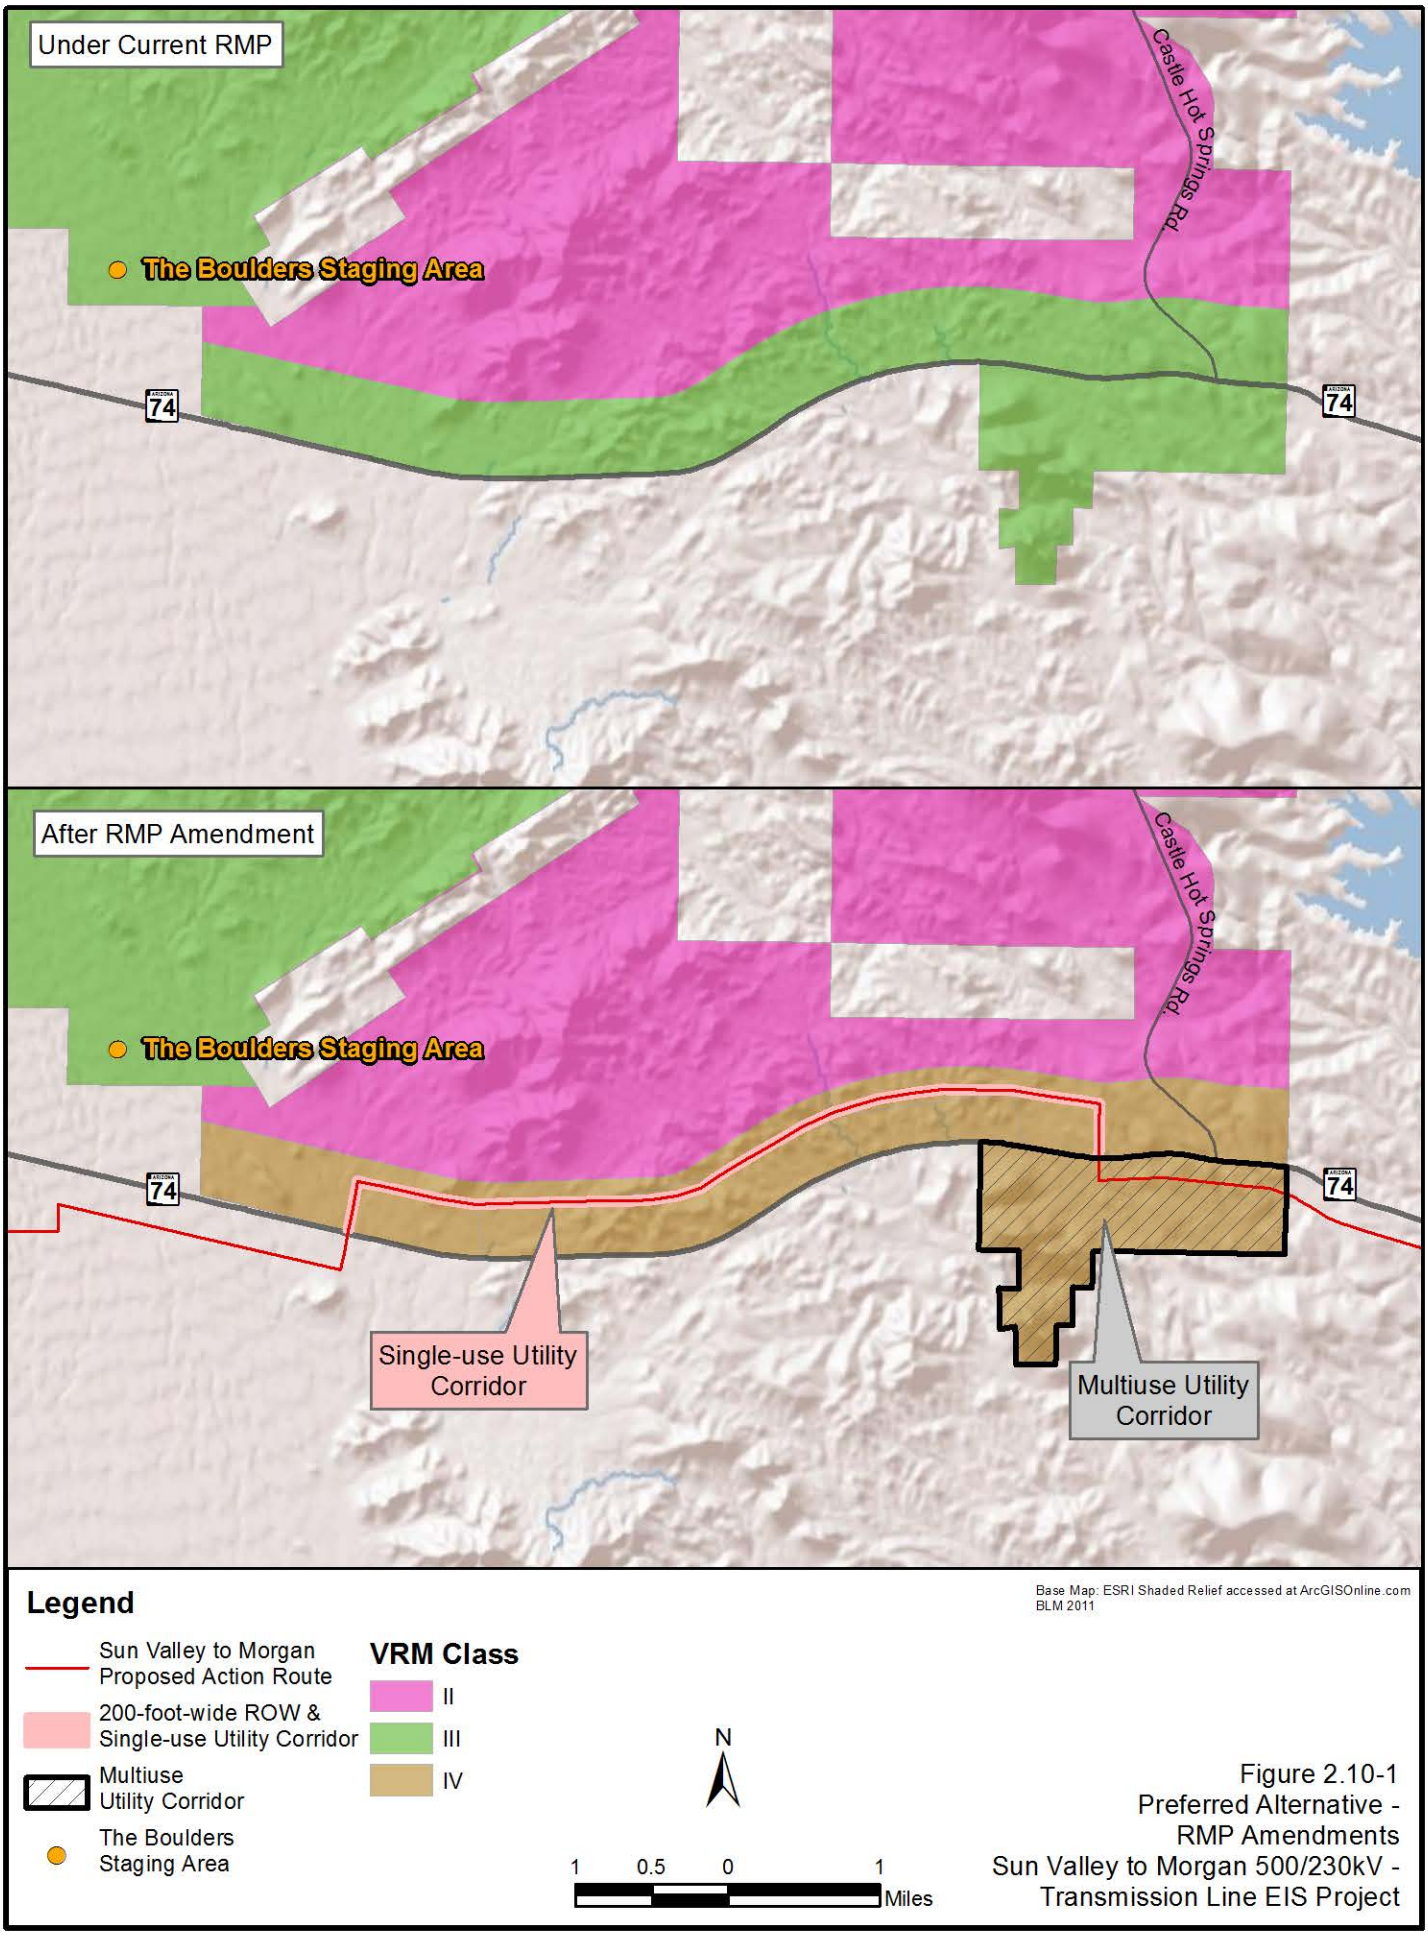

Figure 2.10-1
Preferred Alternative - RMP Amendments
Sun Valley to Morgan 500/230kV - Transmission Line EIS Project