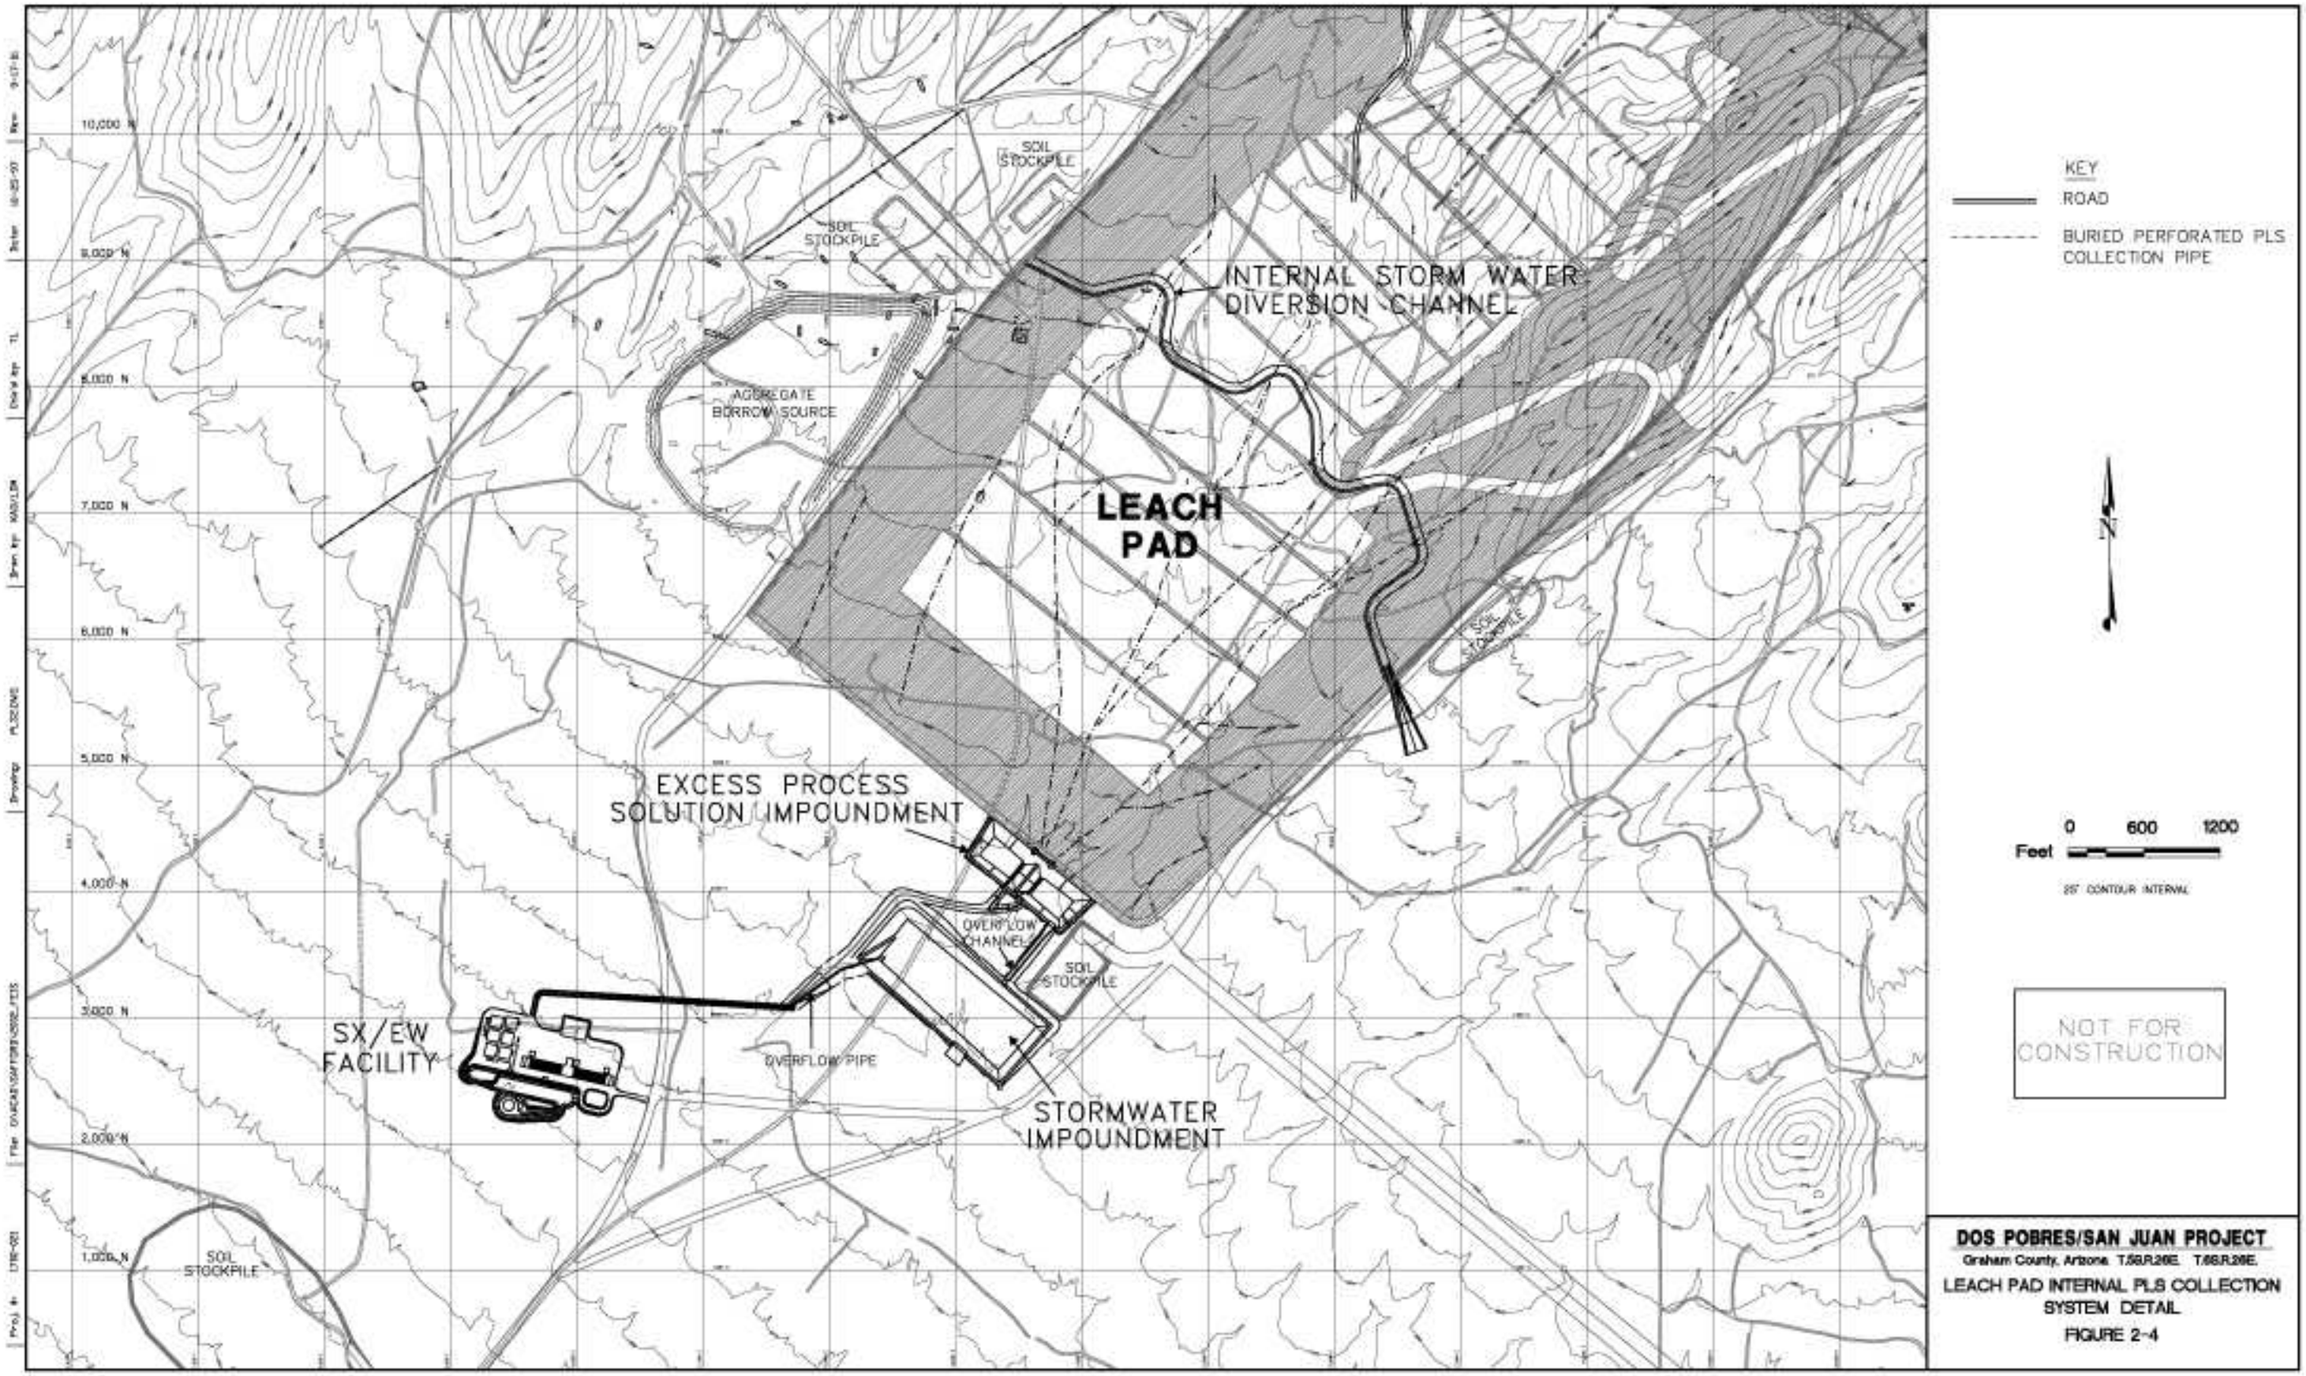
KEY
ROAD
BURIED PERFORATED PLS COLLECTION PIPE
N
0 600 1200
Feet
2ft CONTOUR INTERVAL
NOT FOR CONSTRUCTION
INTERNAL STORM WATER DIVERSION CHANNEL
LEACH PAD
EXCESS PROCESS SOLUTION IMPOUNDMENT
SX/EW FACILITY
STORMWATER IMPOUNDMENT
OVERFLOW CHANNEL
OVERFLOW PIPE
SOIL STOCKPILE
AGGREGATE BORROW SOURCE
10,000 N
9,000 N
8,000 N
7,000 N
6,000 N
5,000 N
4,000 N
3,000 N
2,000 N
1,000 N
DOS POBRES/SAN JUAN PROJECT
Graham County, Arizona T.5S.R.26E. T.6S.R.26E.
LEACH PAD INTERNAL PLS COLLECTION SYSTEM DETAIL
FIGURE 2-4