Proj. #: 1700-021	File: G:\ACAD\SAFFORD\2002_FEIS	Drawing: A09485.DWG XREF:TILE-064,082-SITE	Drwn by: DS	Chk'd by: TER	Date: 04-21-97	Rev: 11-9-99

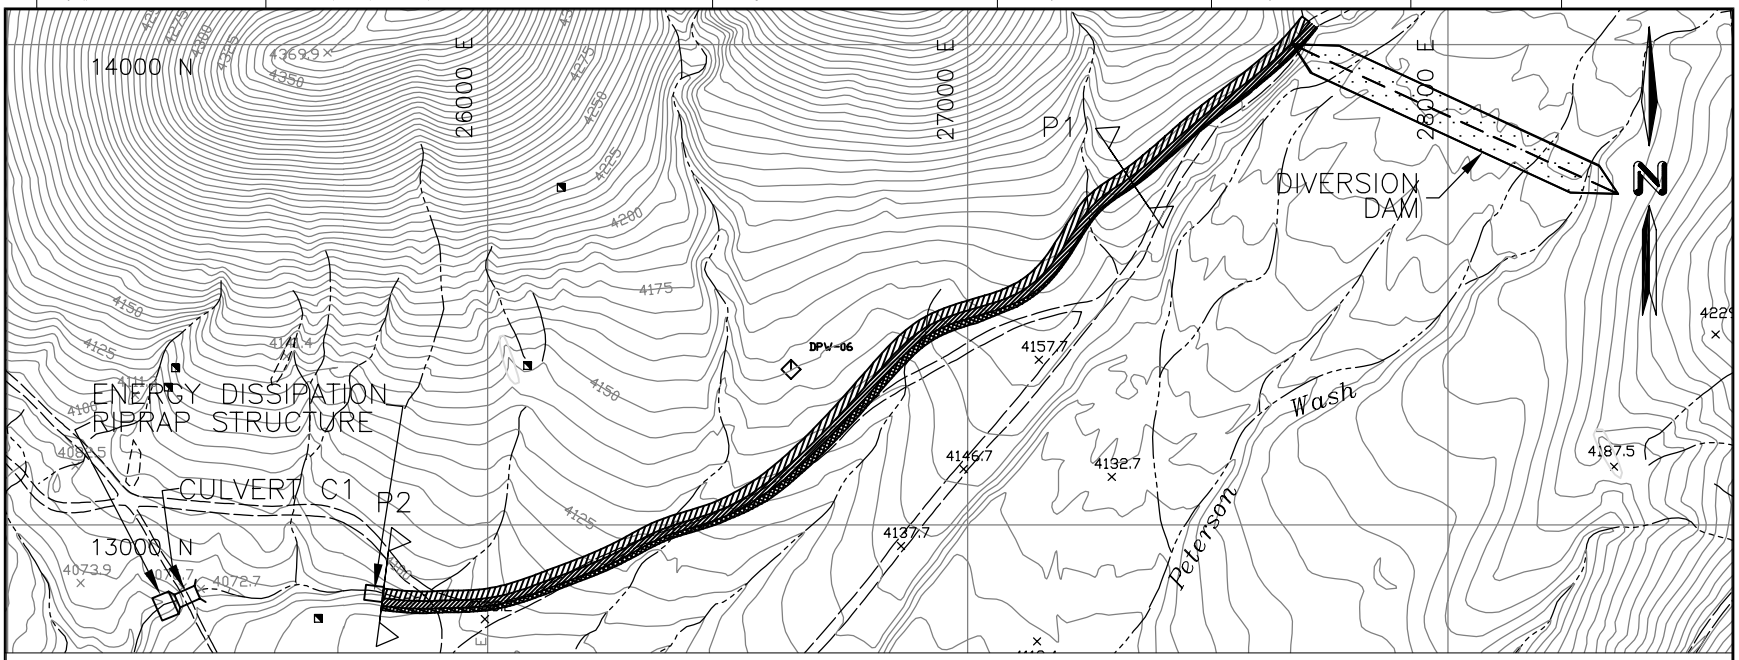

Peterson Wash Diversion Channel Cross-Section Details

CROSS SECTION	FLOW DEPTH (ft)	CHANNEL DEPTH (ft)	CHANNEL BED WIDTH (ft)	AVE. NATURAL GROUND SLOPE (ft)
P1	8.18	10.0	20	5.0
P2	6.04	7.5	20	9.0

0 200 400 600
PLAN SCALE IN FEET

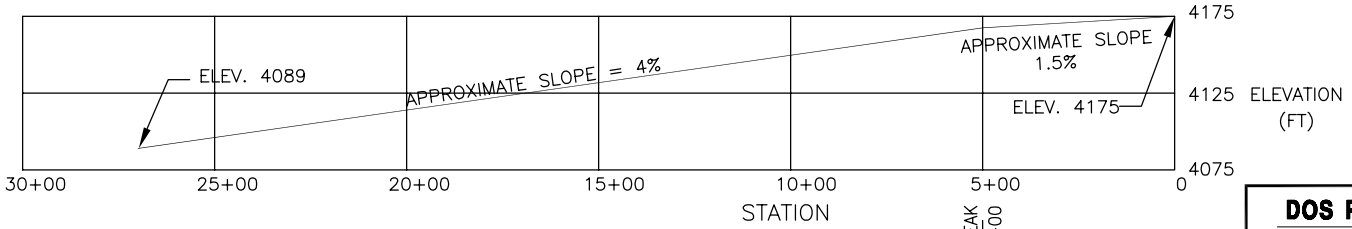

0 50 100 150
PROFILE SCALE IN FEET
VERTICAL SCALE

0 200 400 600
PROFILE SCALE IN FEET
HORIZONTAL SCALE

PRELIMINARY
NOT FOR CONSTRUCTION OR RECORDING

DOS POBRES/SAN JUAN PROJECT

Graham County, Arizona T.5S.R.26E. T.6S.R.26E.

PETERSON WASH DIVERSION CHANNEL
PLAN AND PROFILE
FIGURE 2-14

Source: Dames & Moore 1998C