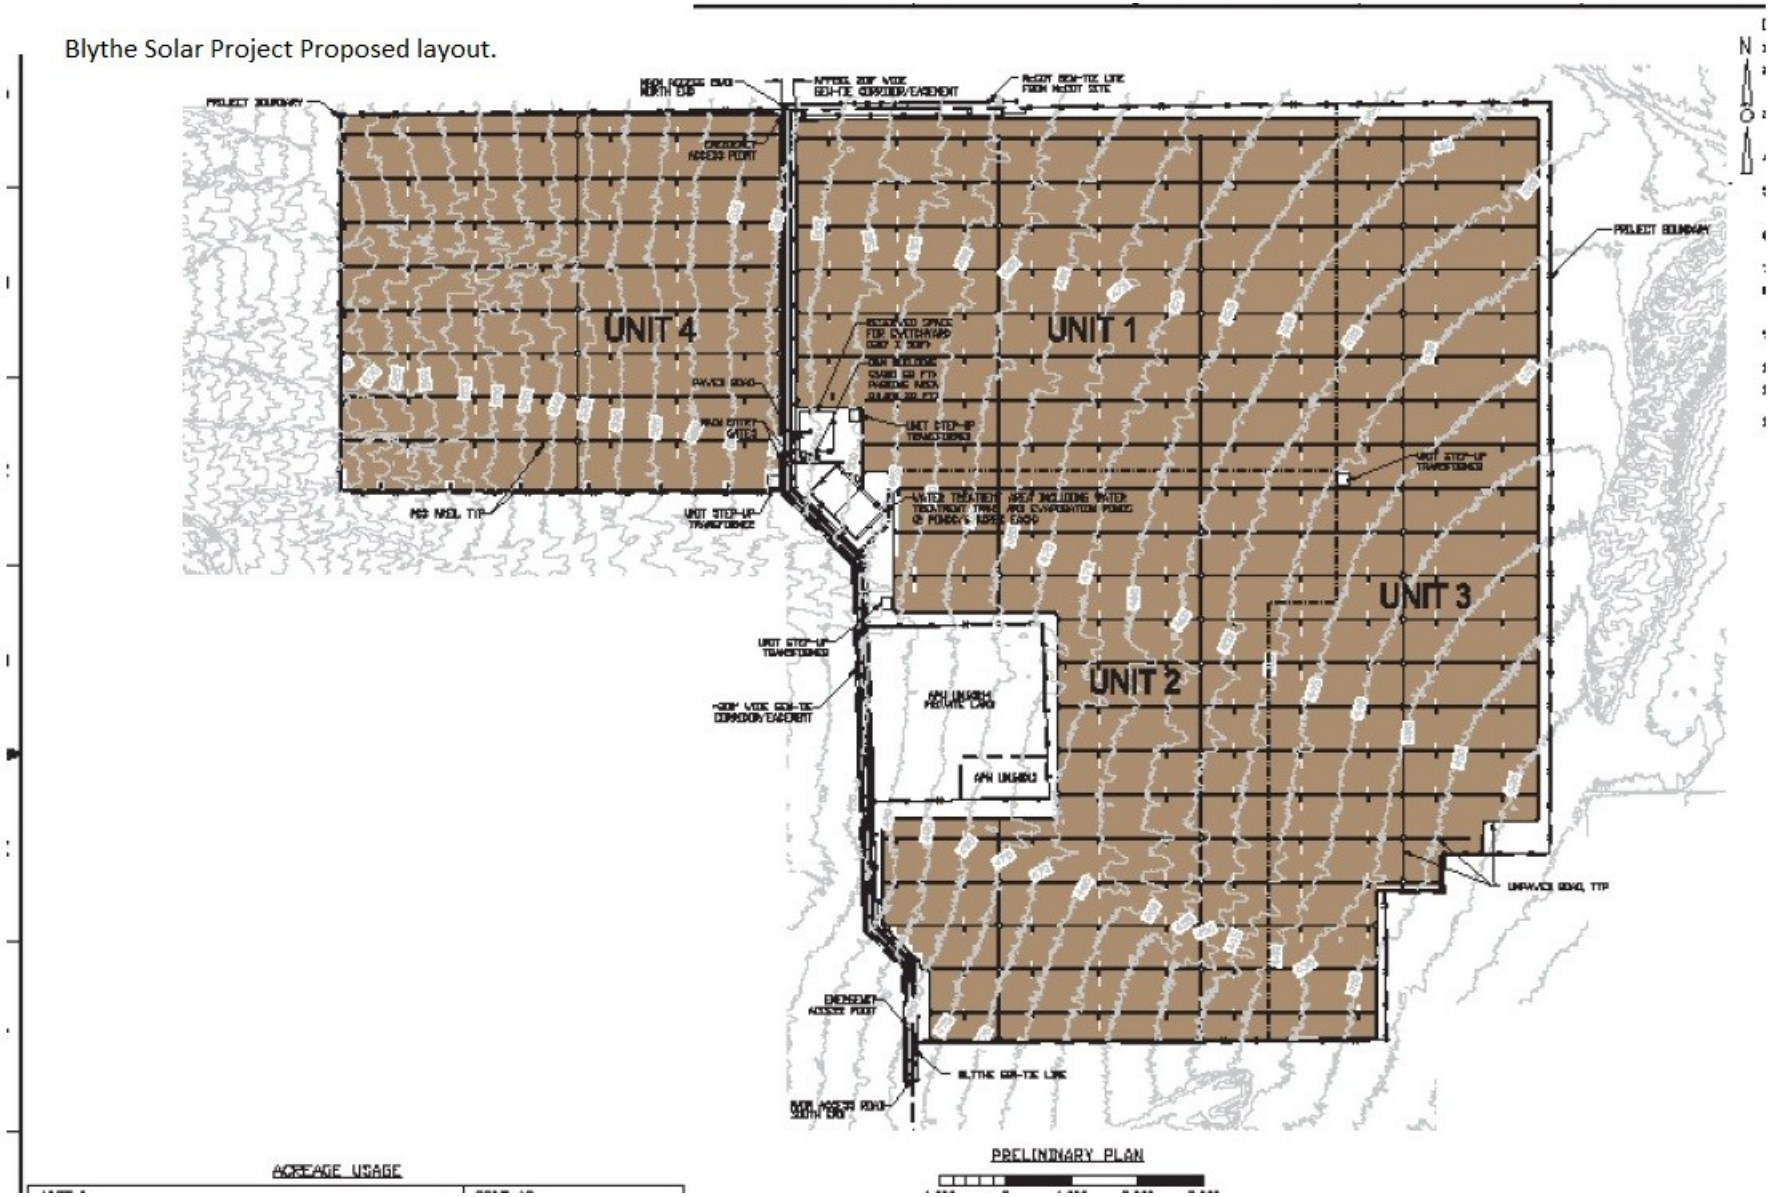Blythe Solar Project Proposed layout.