APPENDIX E

SITE-SPECIFIC RESIDENTIAL CONSTRUCTION MITIGATION PLANS FOR 18TH AVENUE

CONSTRUCTION PLAN LOCATION MAPS

08-MAY-2001 13:43 D:\drmcco\pr1\dms05952\exh2011.dgn

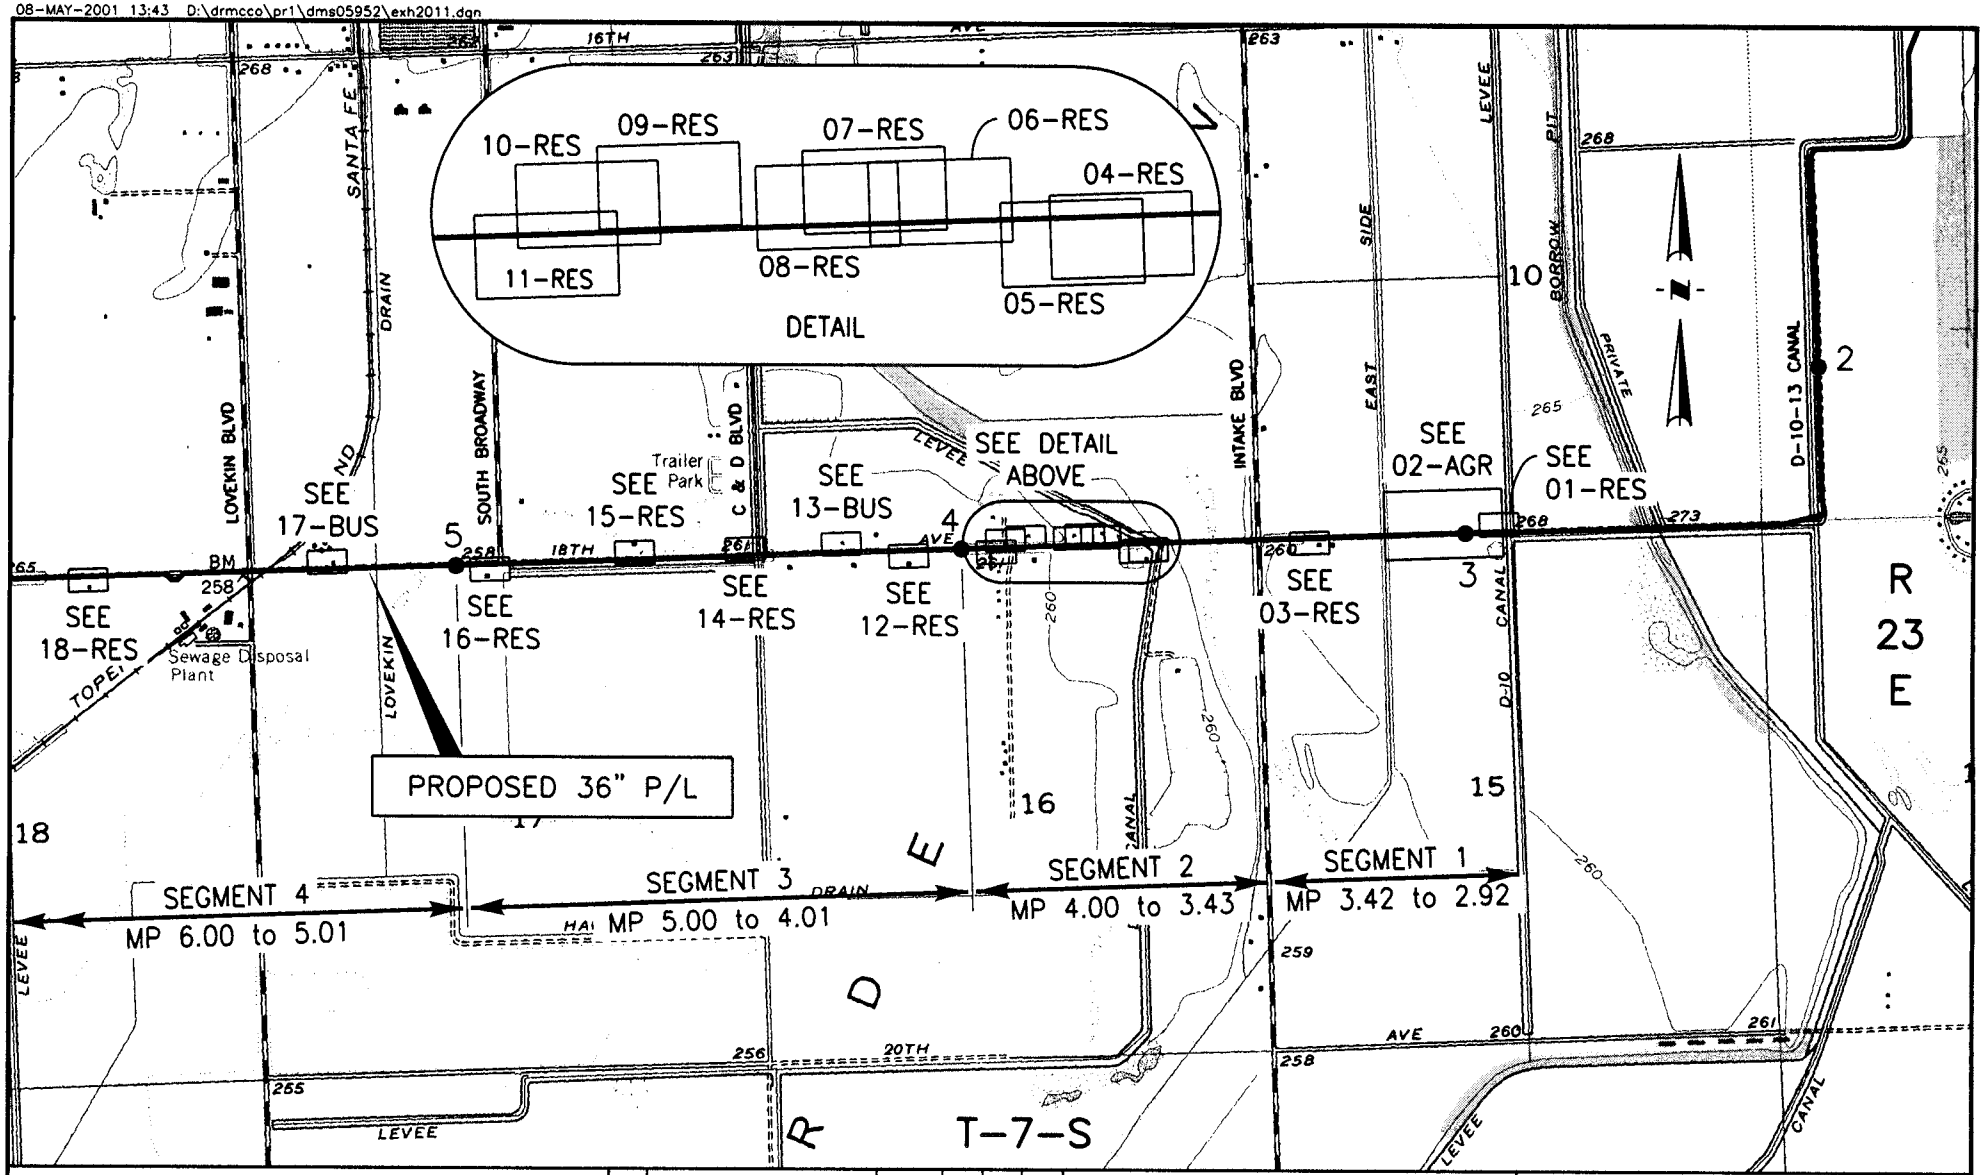

REV:	DESCRIPTION	DATE	DRN	CHK	APPR
DRN BY: PAD	DATE 03/30/01	APPR BY:	DATE		

2000 1000 0 2000

BAR SCALE

18TH AVENUE
VICINITY MAP

RIVERSIDE COUNTY CALIFORNIA

North Baja Pipeline, LLC
North Baja Pipeline Project

SHEET 1 OF 3

08-MAY-2001 13:44 D:\drmcco\pr1\dms05952\exh2012.dgn

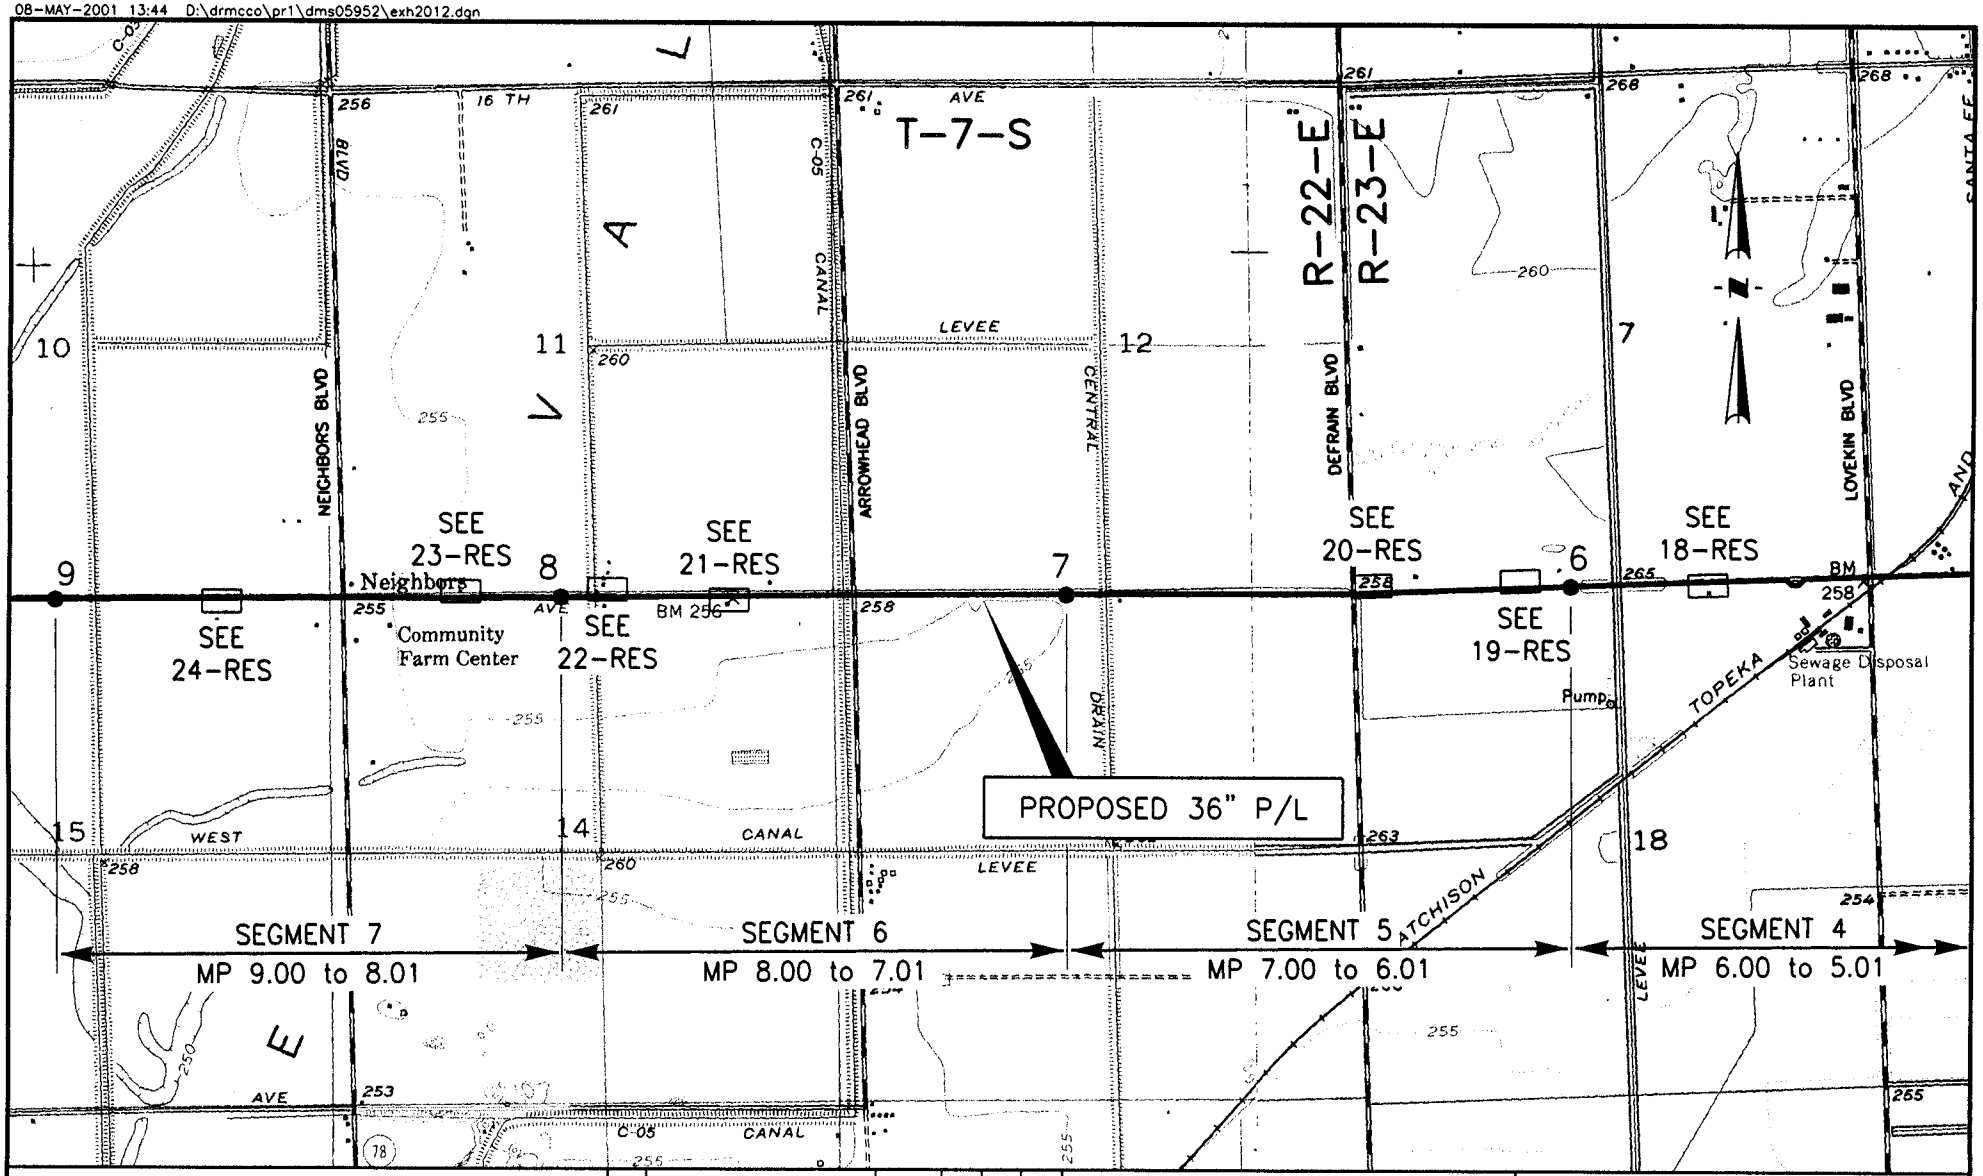

REV:	DESCRIPTION	DATE	DRN	CHK	APPR
DRN BY: PAD	DATE 03/30/01	APPR BY:	DATE		

2000 1000 0 2000

BAR SCALE

18TH AVENUE
VICINITY MAP

RIVERSIDE COUNTY CALIFORNIA

North Baja Pipeline, LLC
North Baja Pipeline Project

SHEET 2 OF 3

08-MAY-2001 13:45 D:\drmcco\pr1\dms05952\exh2013.dgn

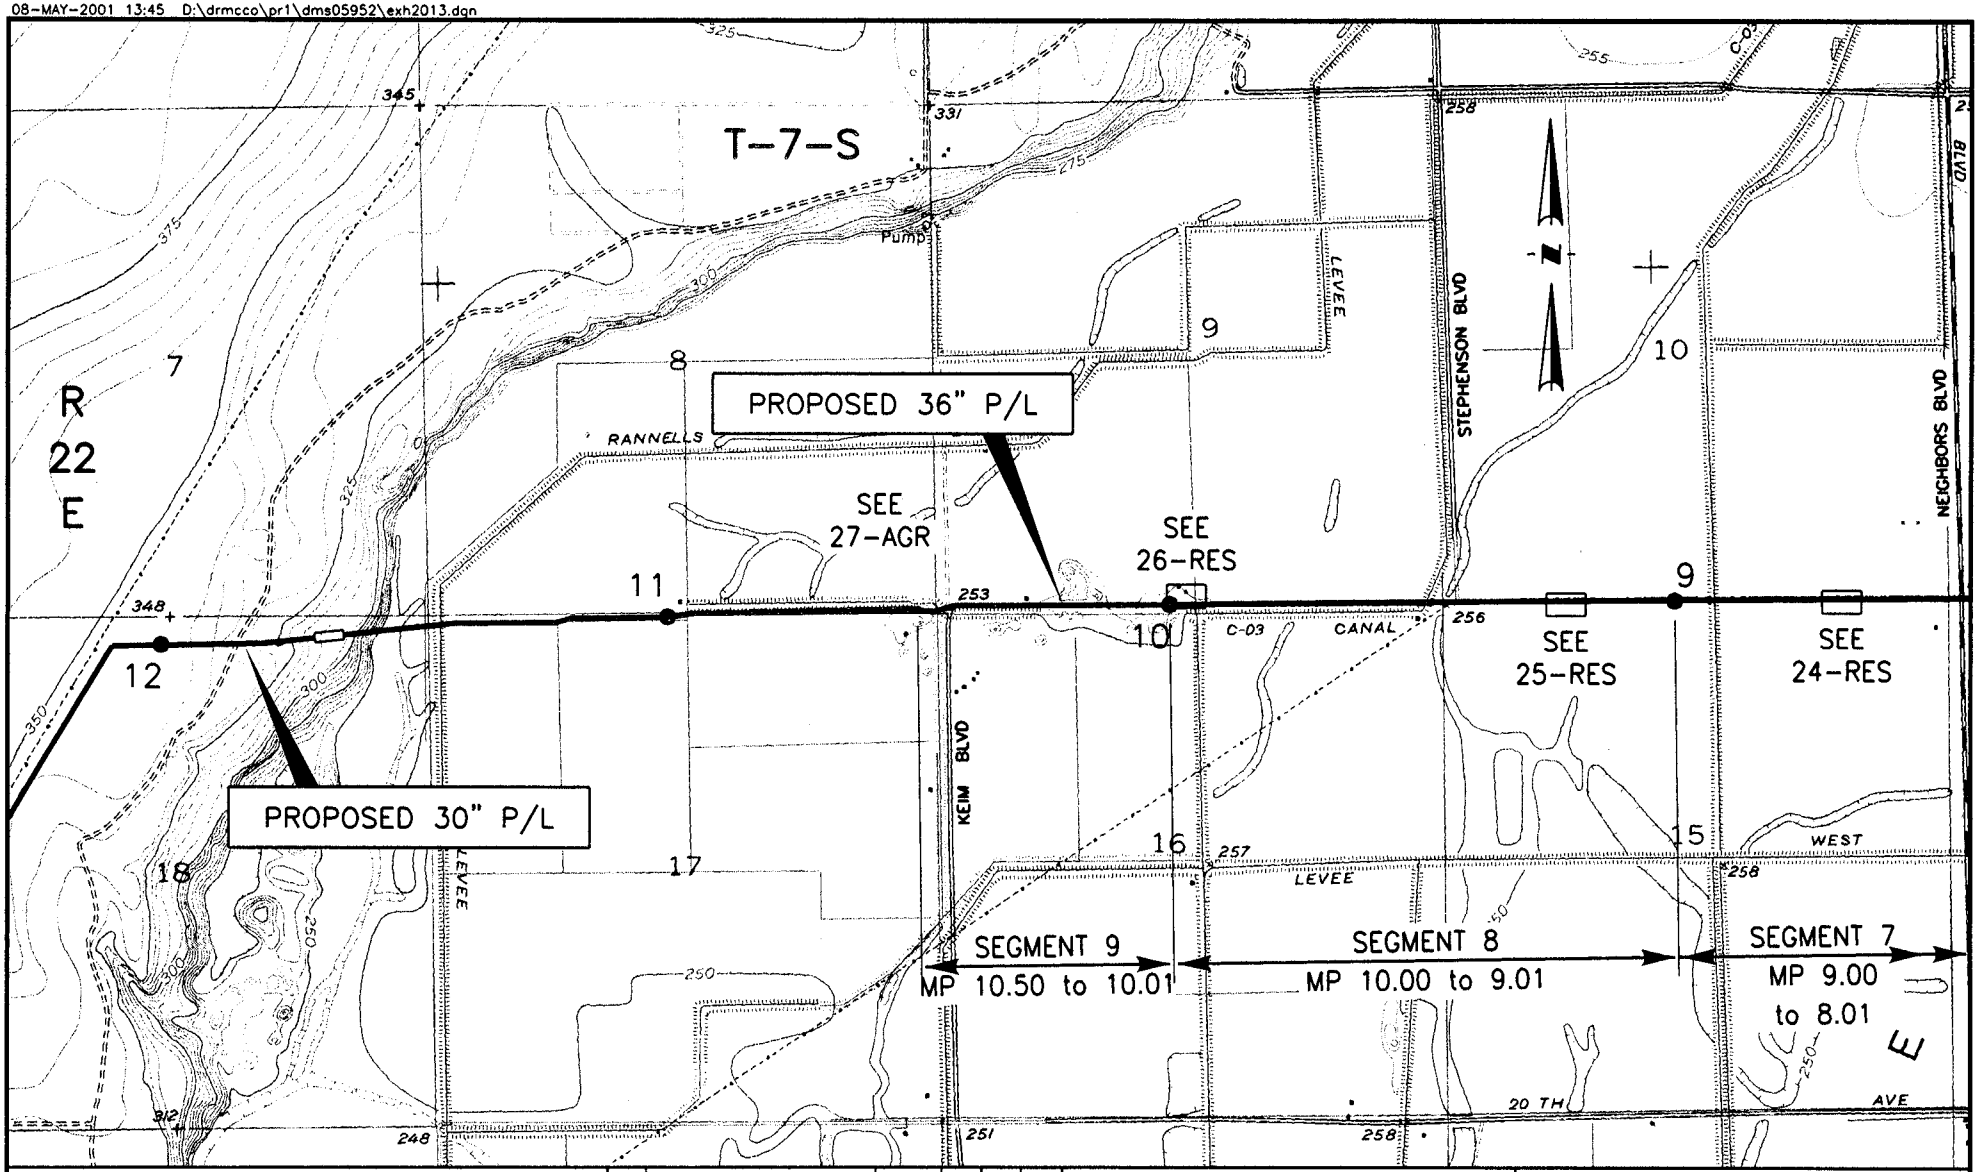

REV:	DESCRIPTION	DATE	DRN	CHK	APPR
DRN BY: PAD	DATE 03/30/01	APPR BY:	DATE		

2000 1000 0 2000

BAR SCALE

18TH AVENUE
VICINITY MAP

RIVERSIDE COUNTY CALIFORNIA

North Baja Pipeline, LLC
North Baja Pipeline Project

SHEET 3 OF 3

RESIDENTIAL MITIGATION PLANS

08-MAY-2001 13:07 D:\paduca\pr1\dms06029\01res.dgn

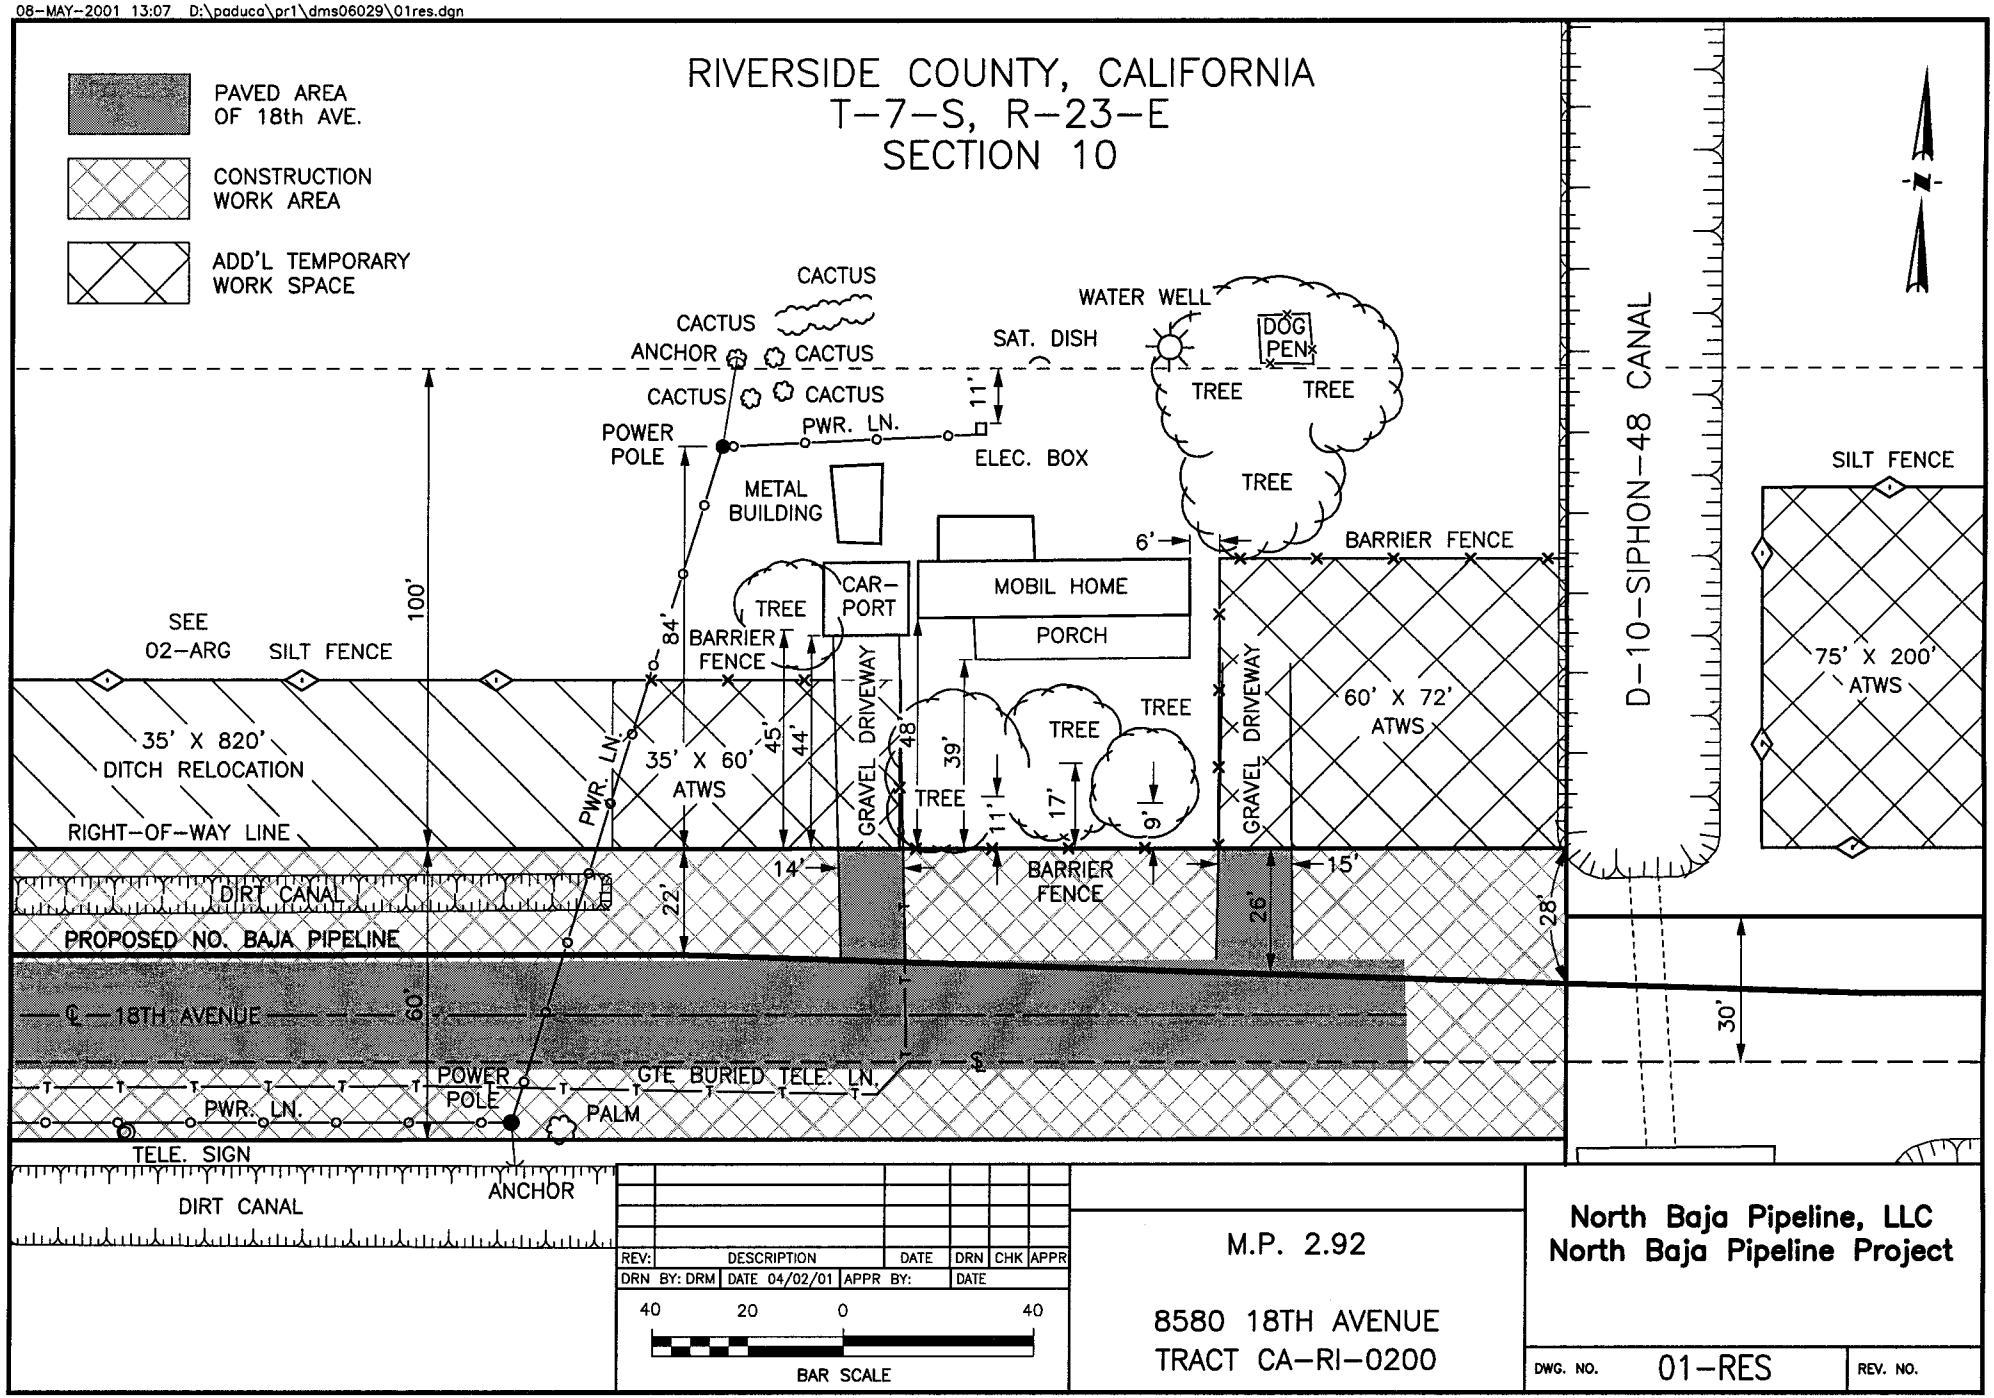

08-MAY-2001 13:07 D:\paduca\pr1\dms06029\02agr.dgn

RIVERSIDE COUNTY, CALIFORNIA
T-7-S, R-23-E
SECTION 10

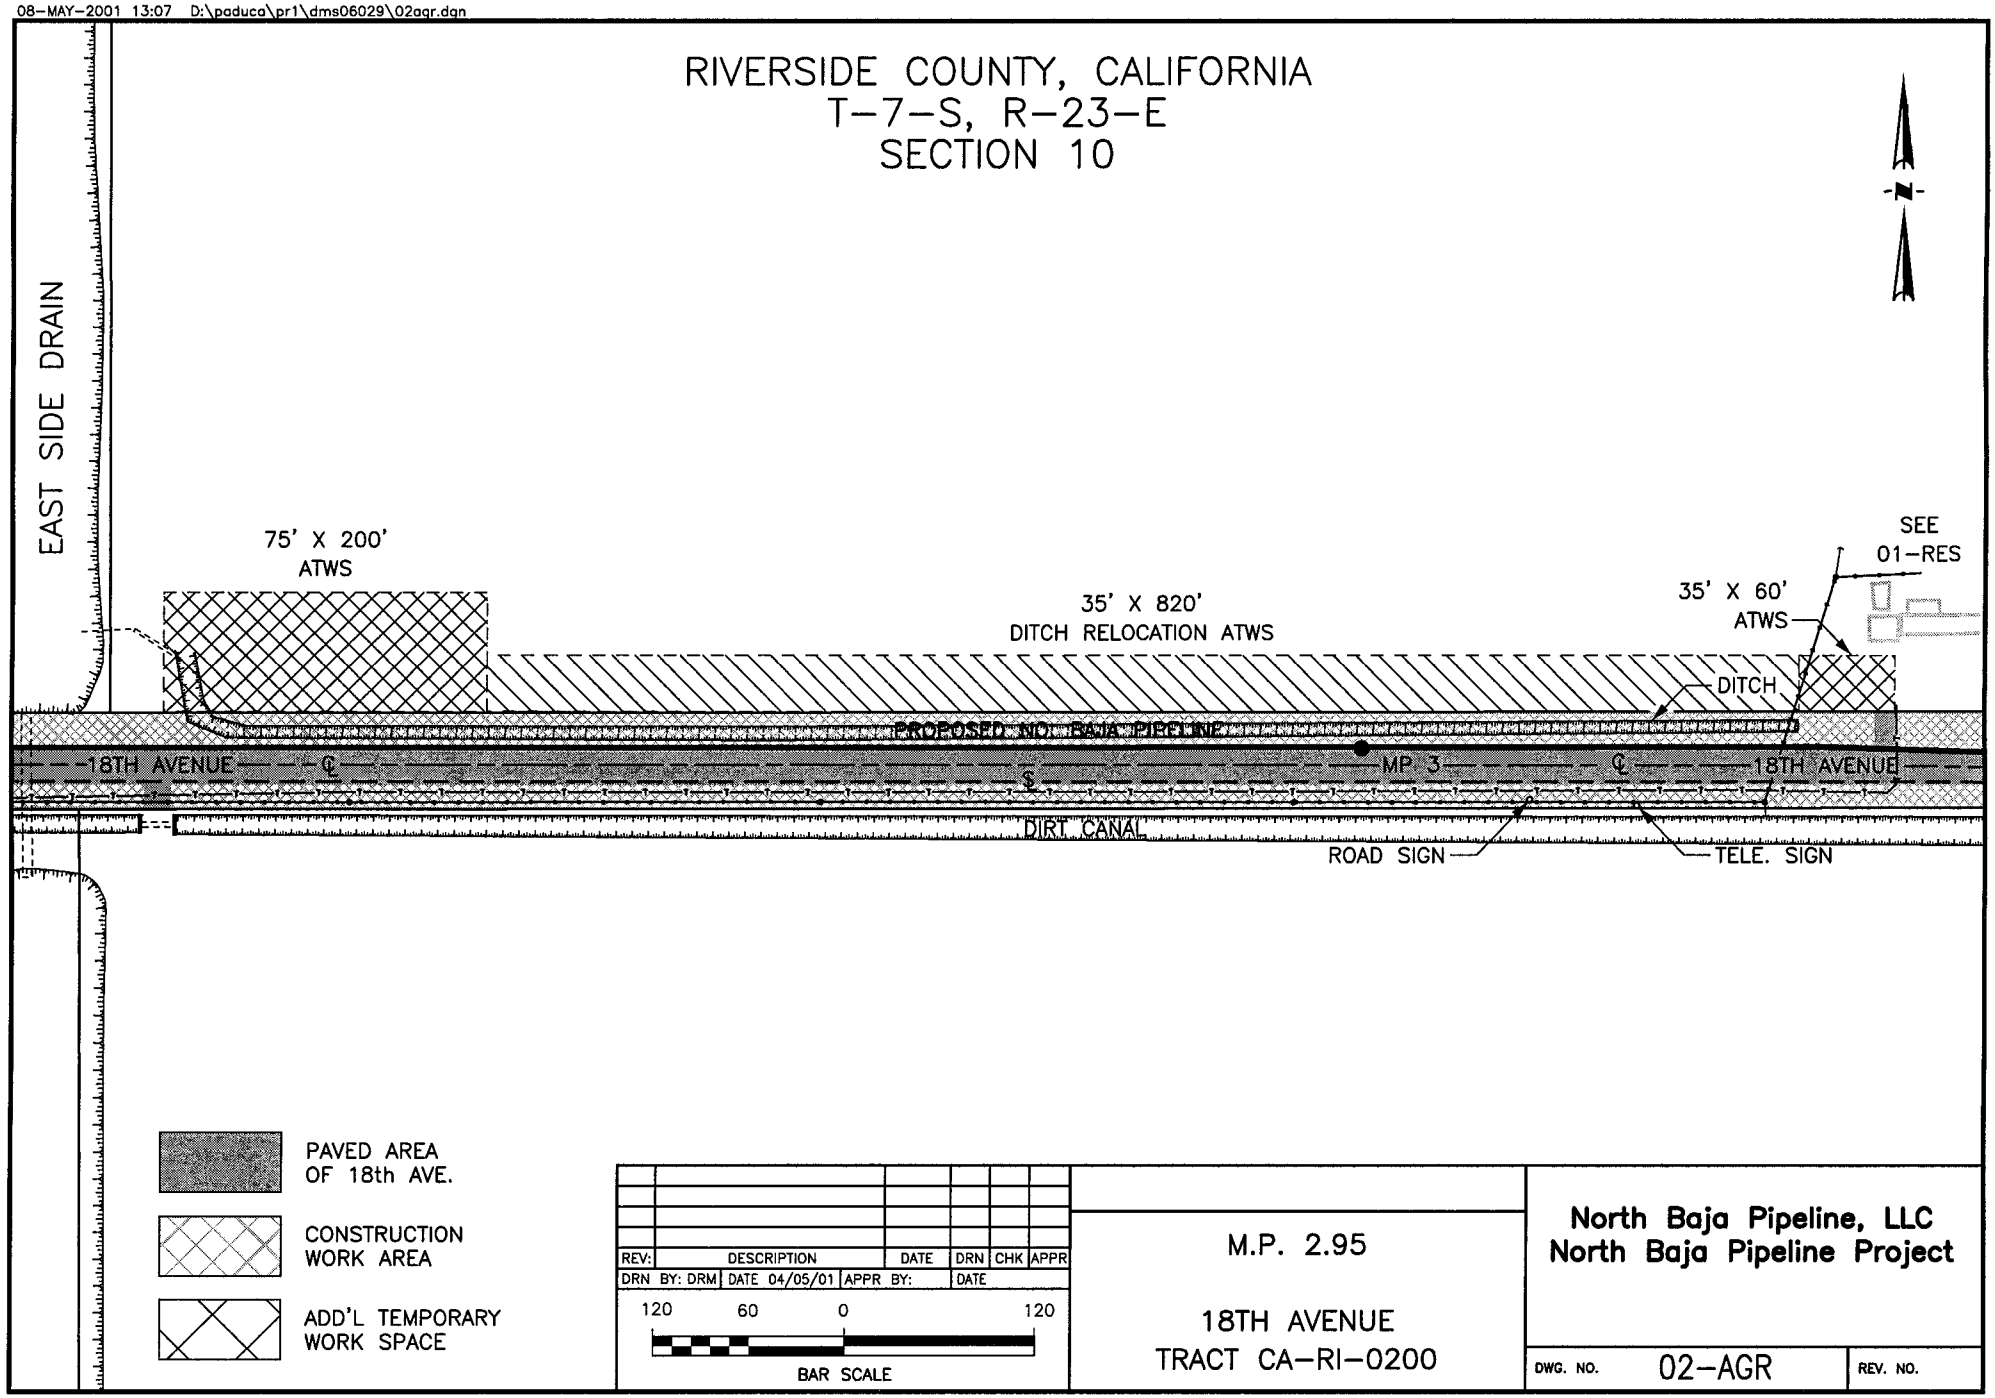

REV:	DESCRIPTION	DATE	DRN	CHK	APPR
DRN BY: DRM	DATE 04/05/01	APPR BY:	DATE		

120 60 0 120

BAR SCALE

M.P. 2.95

18TH AVENUE
TRACT CA-RI-0200

North Baja Pipeline, LLC
North Baja Pipeline Project

DWG. NO. 02-AGR REV. NO.

08-MAY-2001 13:07 D:\paduca\pr1\dms06029\03res.dgn

RIVERSIDE COUNTY, CALIFORNIA
T-7-S, R-23-E
SECTION 15

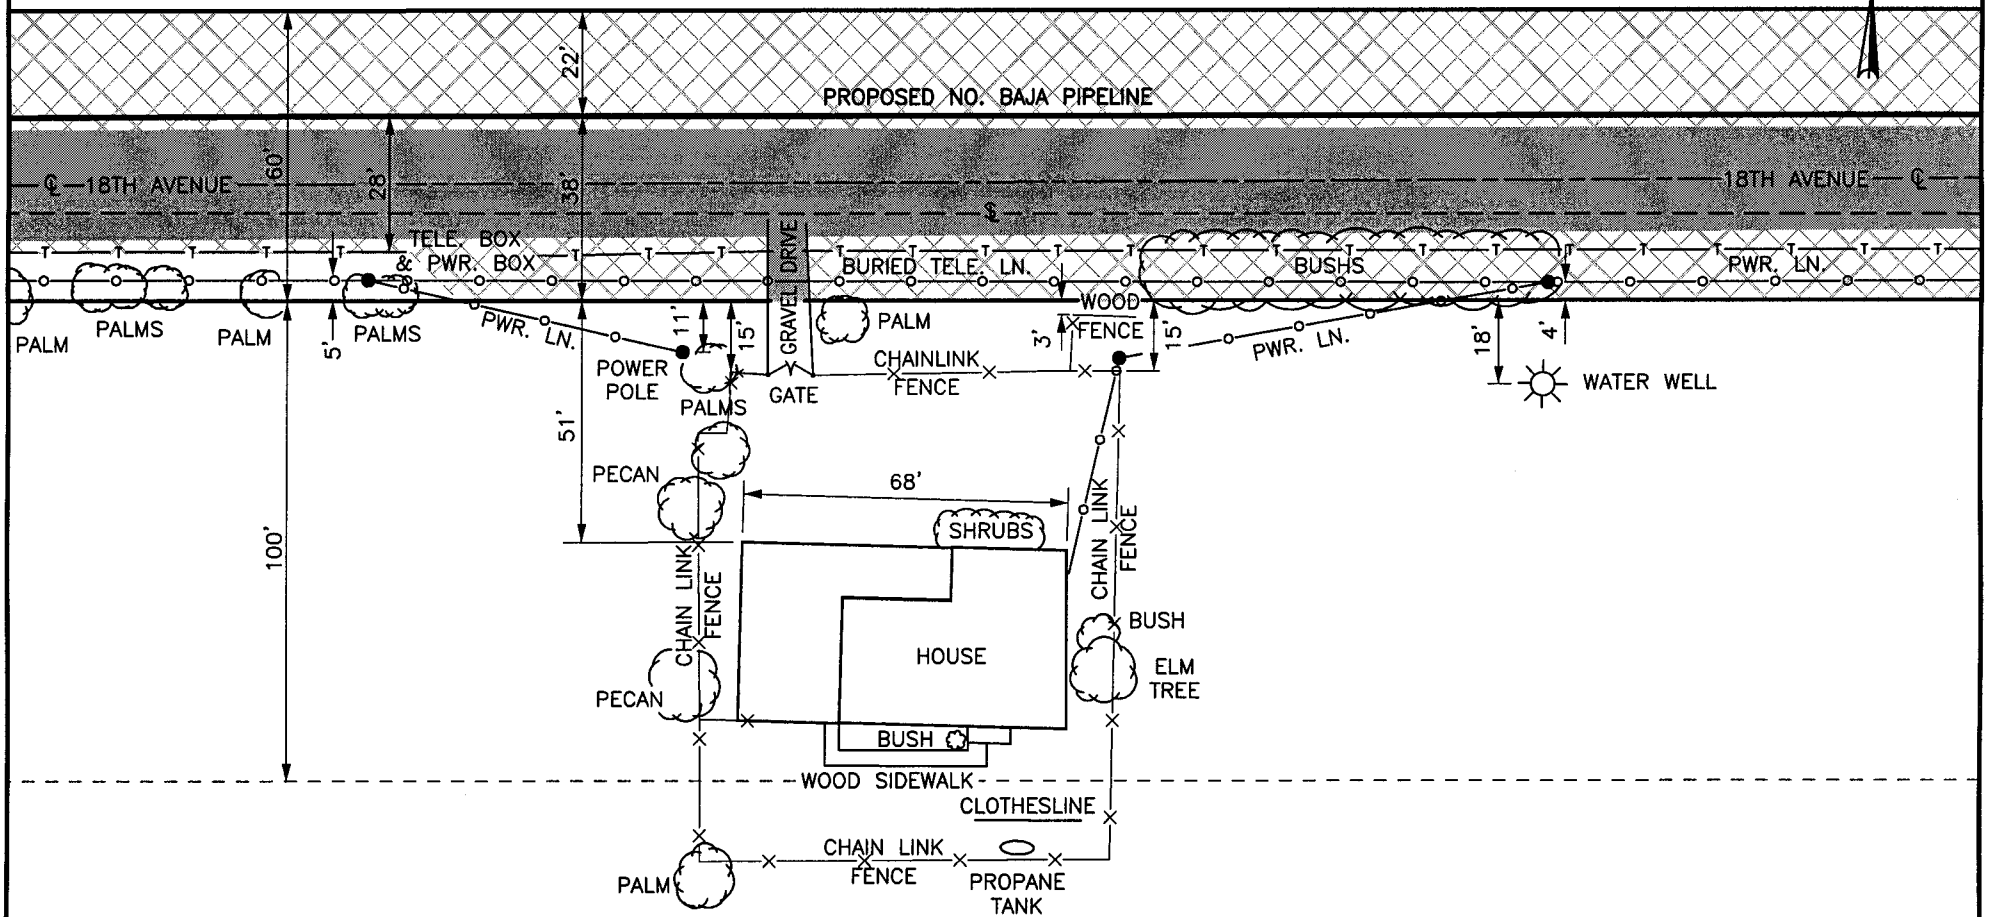

PAVED AREA OF 18th AVE.

CONSTRUCTION WORK AREA

ADD'L TEMPORARY WORK SPACE

REV:	DESCRIPTION	DATE	DRN	CHK	APPR
DRN BY: DRM	DATE 03/15/01	APPR BY:	DATE		

40 20 0 40

BAR SCALE

M.P. 3.30

8691 18TH AVENUE
TRACT CA-RI-0210

North Baja Pipeline, LLC
North Baja Pipeline Project

DWG. NO. 03-RES REV. NO.

08-MAY-2001 13:07 D:\paduca\pr1\dms06029\04res.dgn

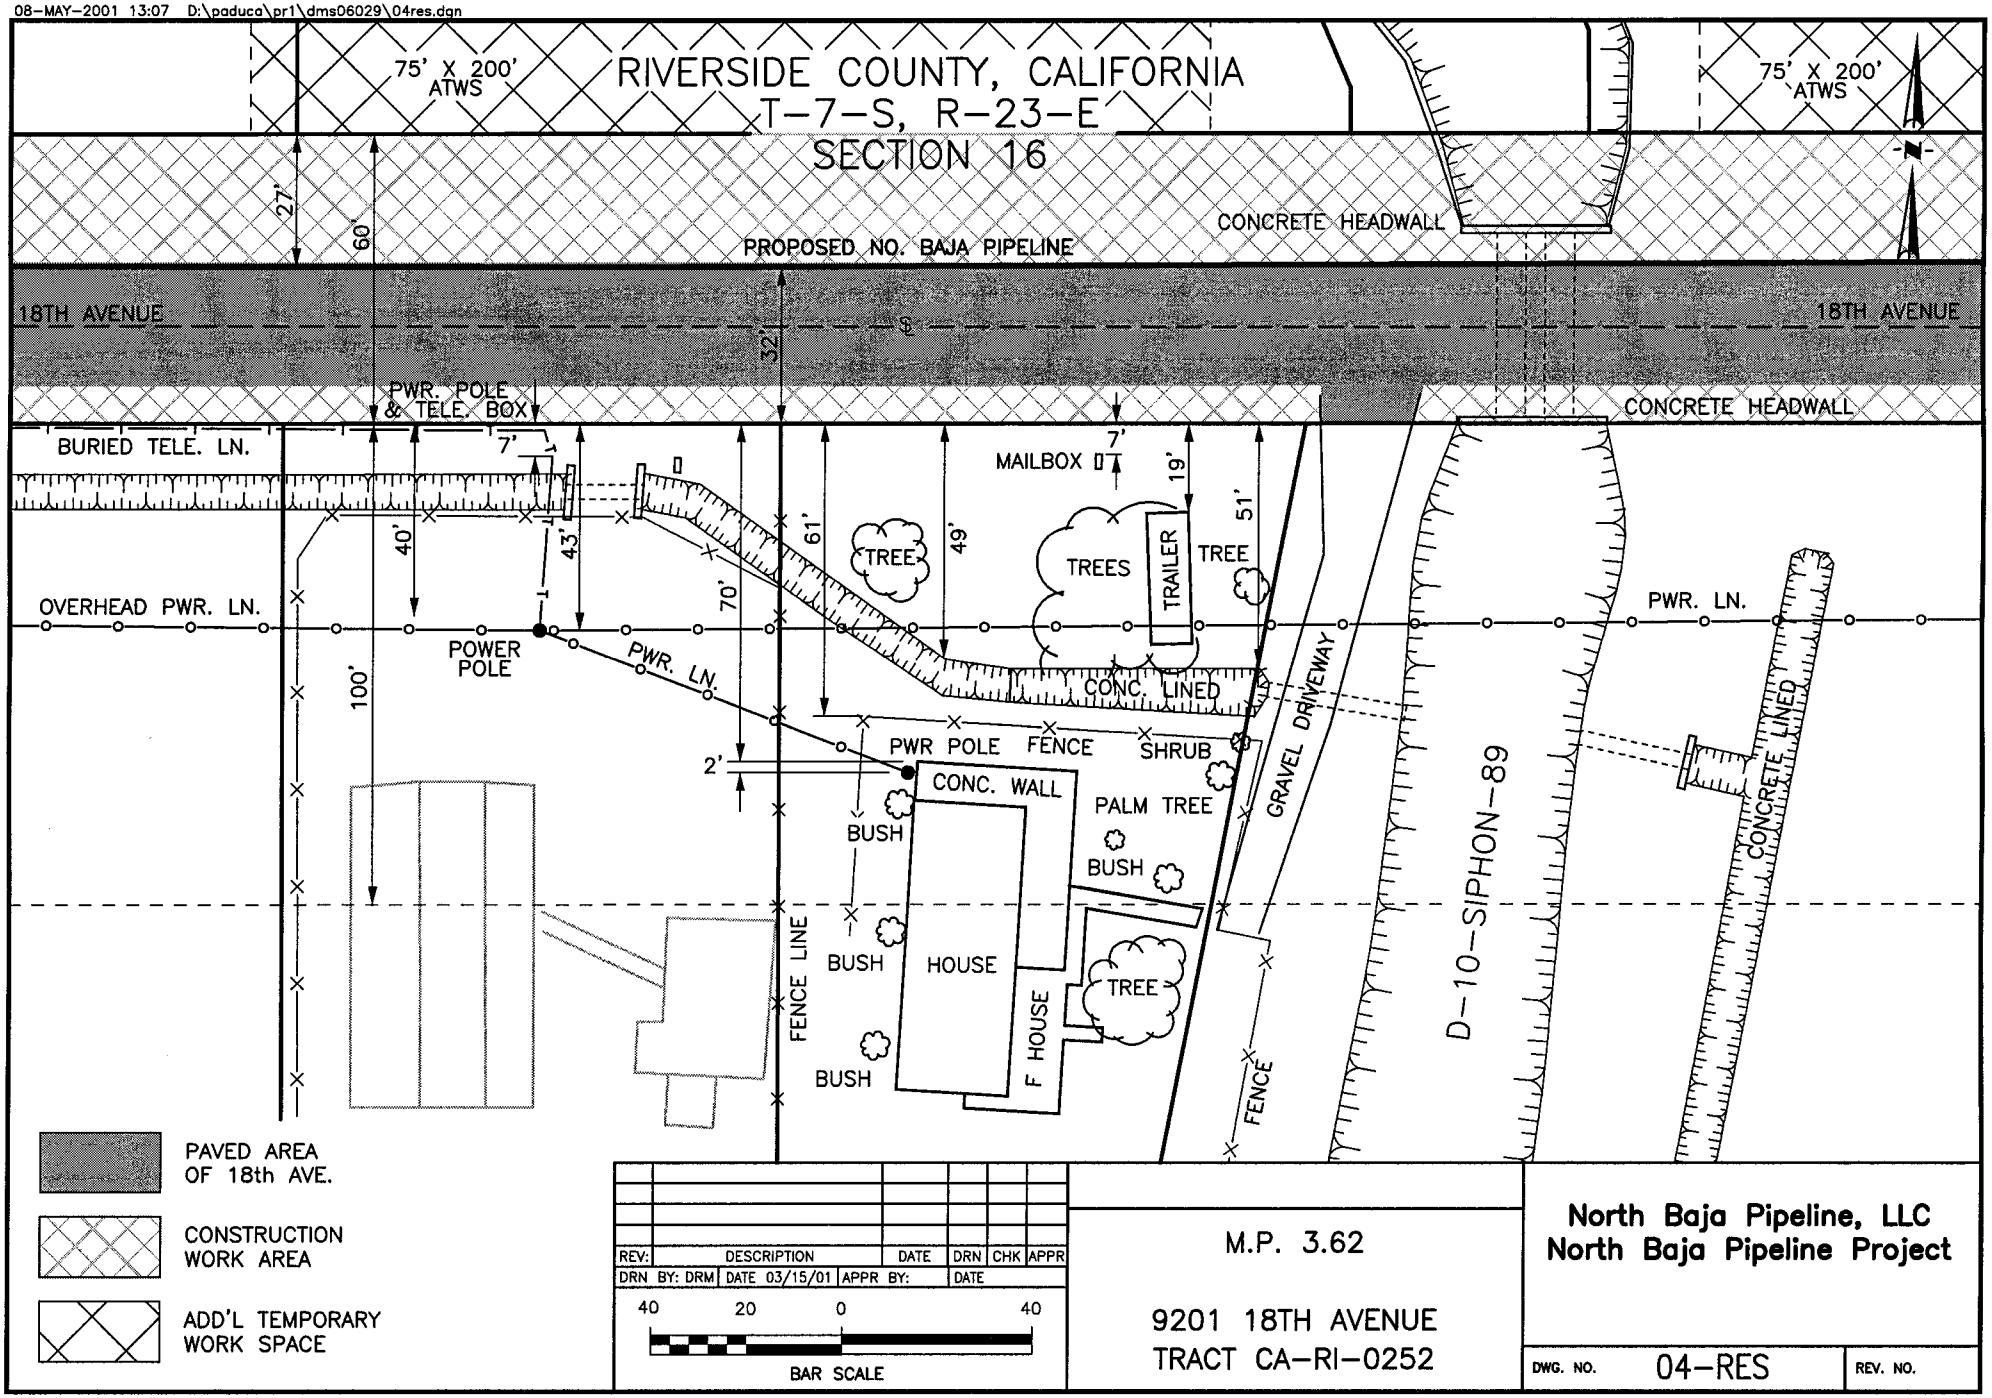

08-MAY-2001 13:07 D:\paduca\pr1\dms06029\05res.dgn

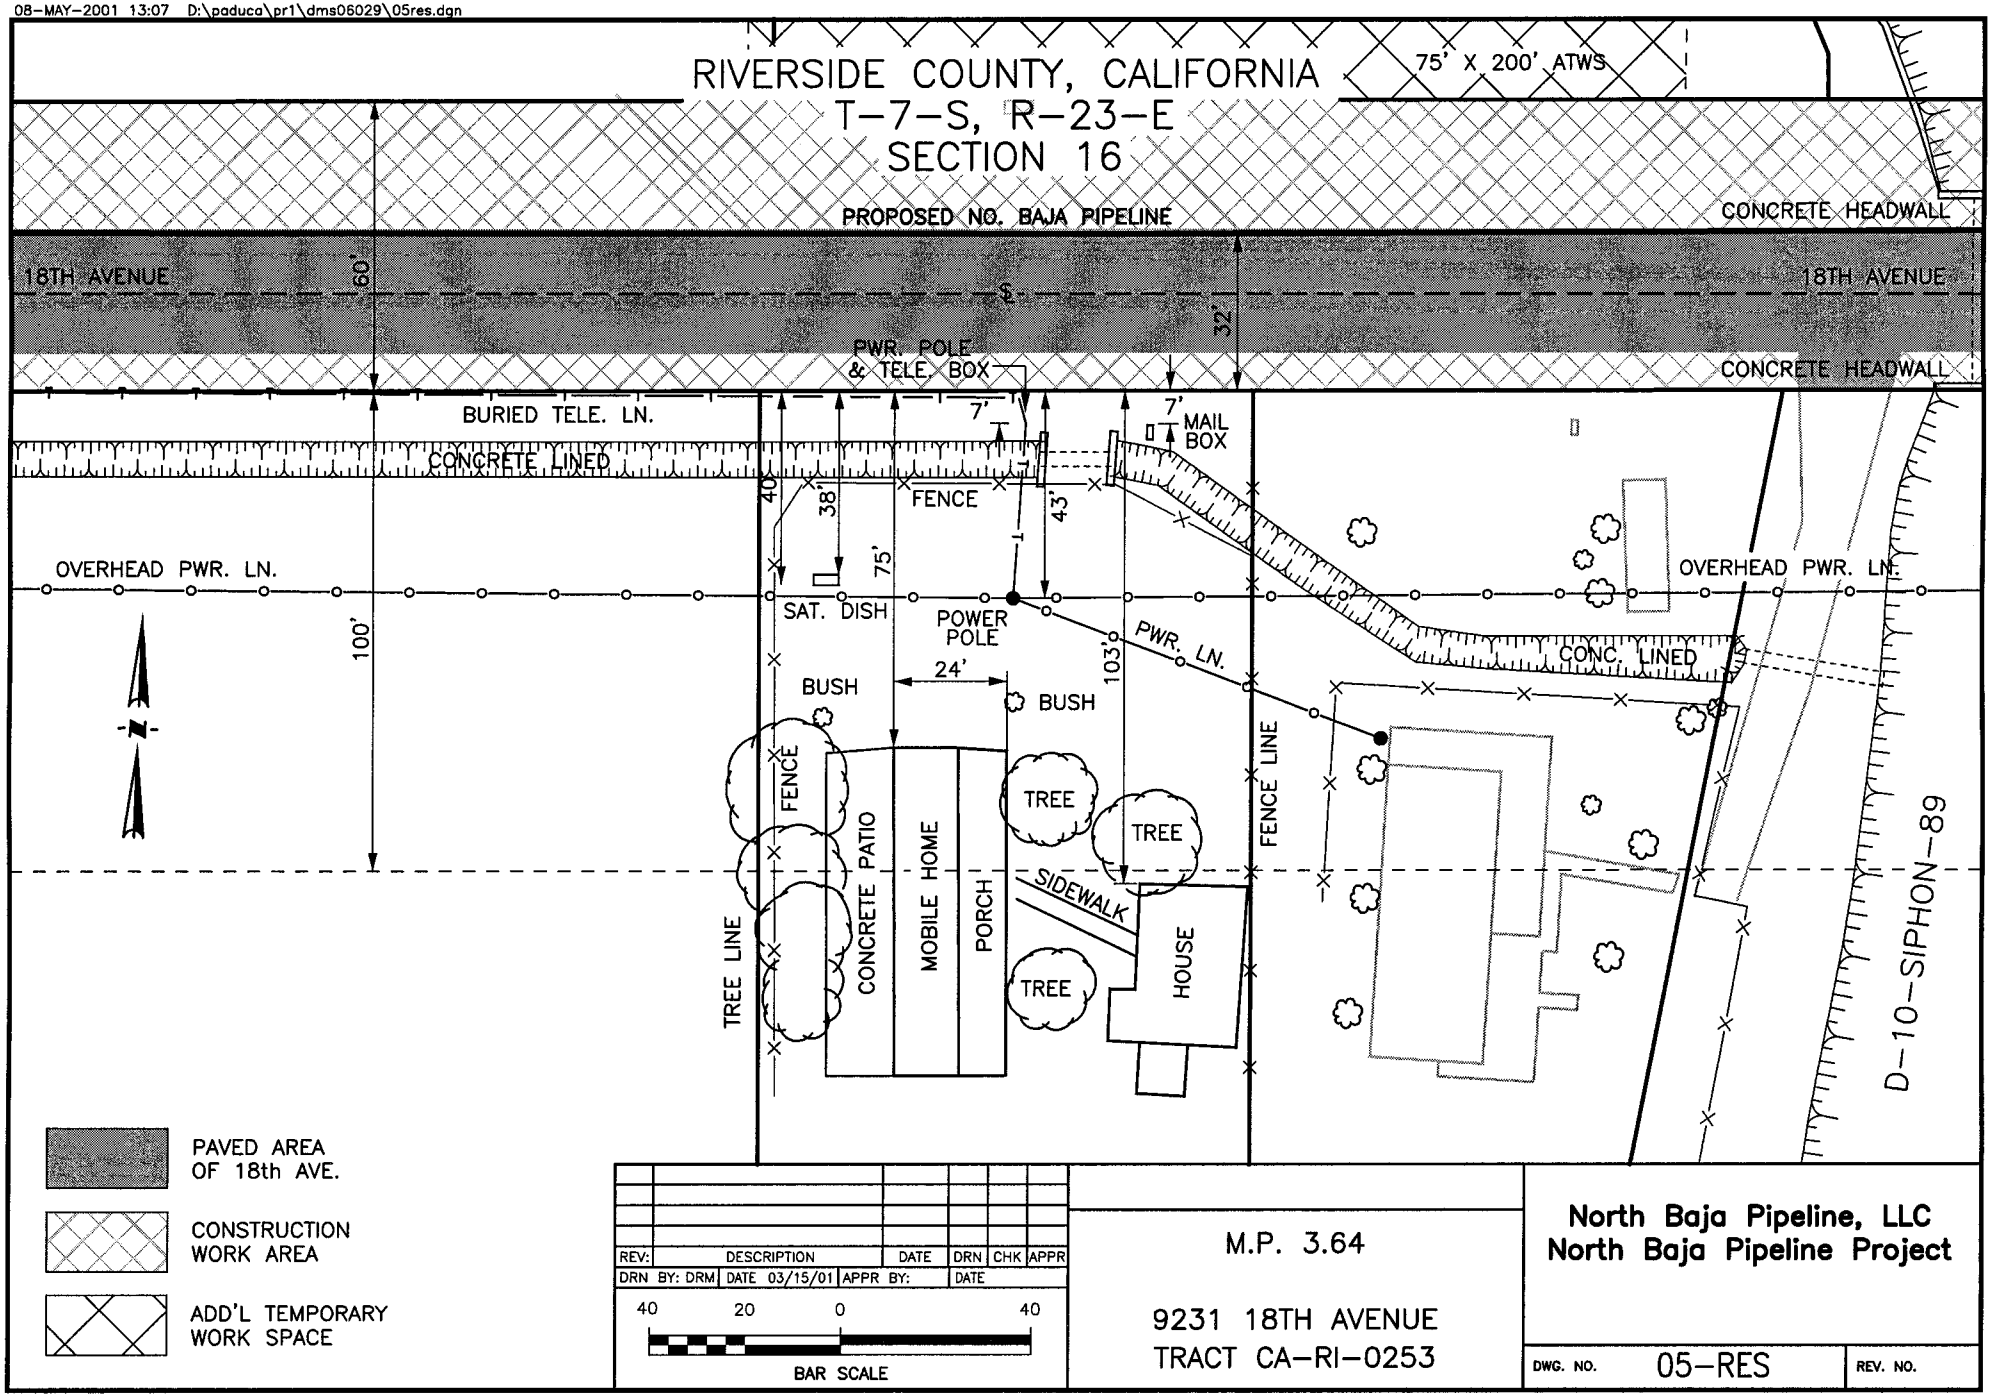

08-MAY-2001 13:07 D:\paduca\pr1\dms06029\06res.dgn

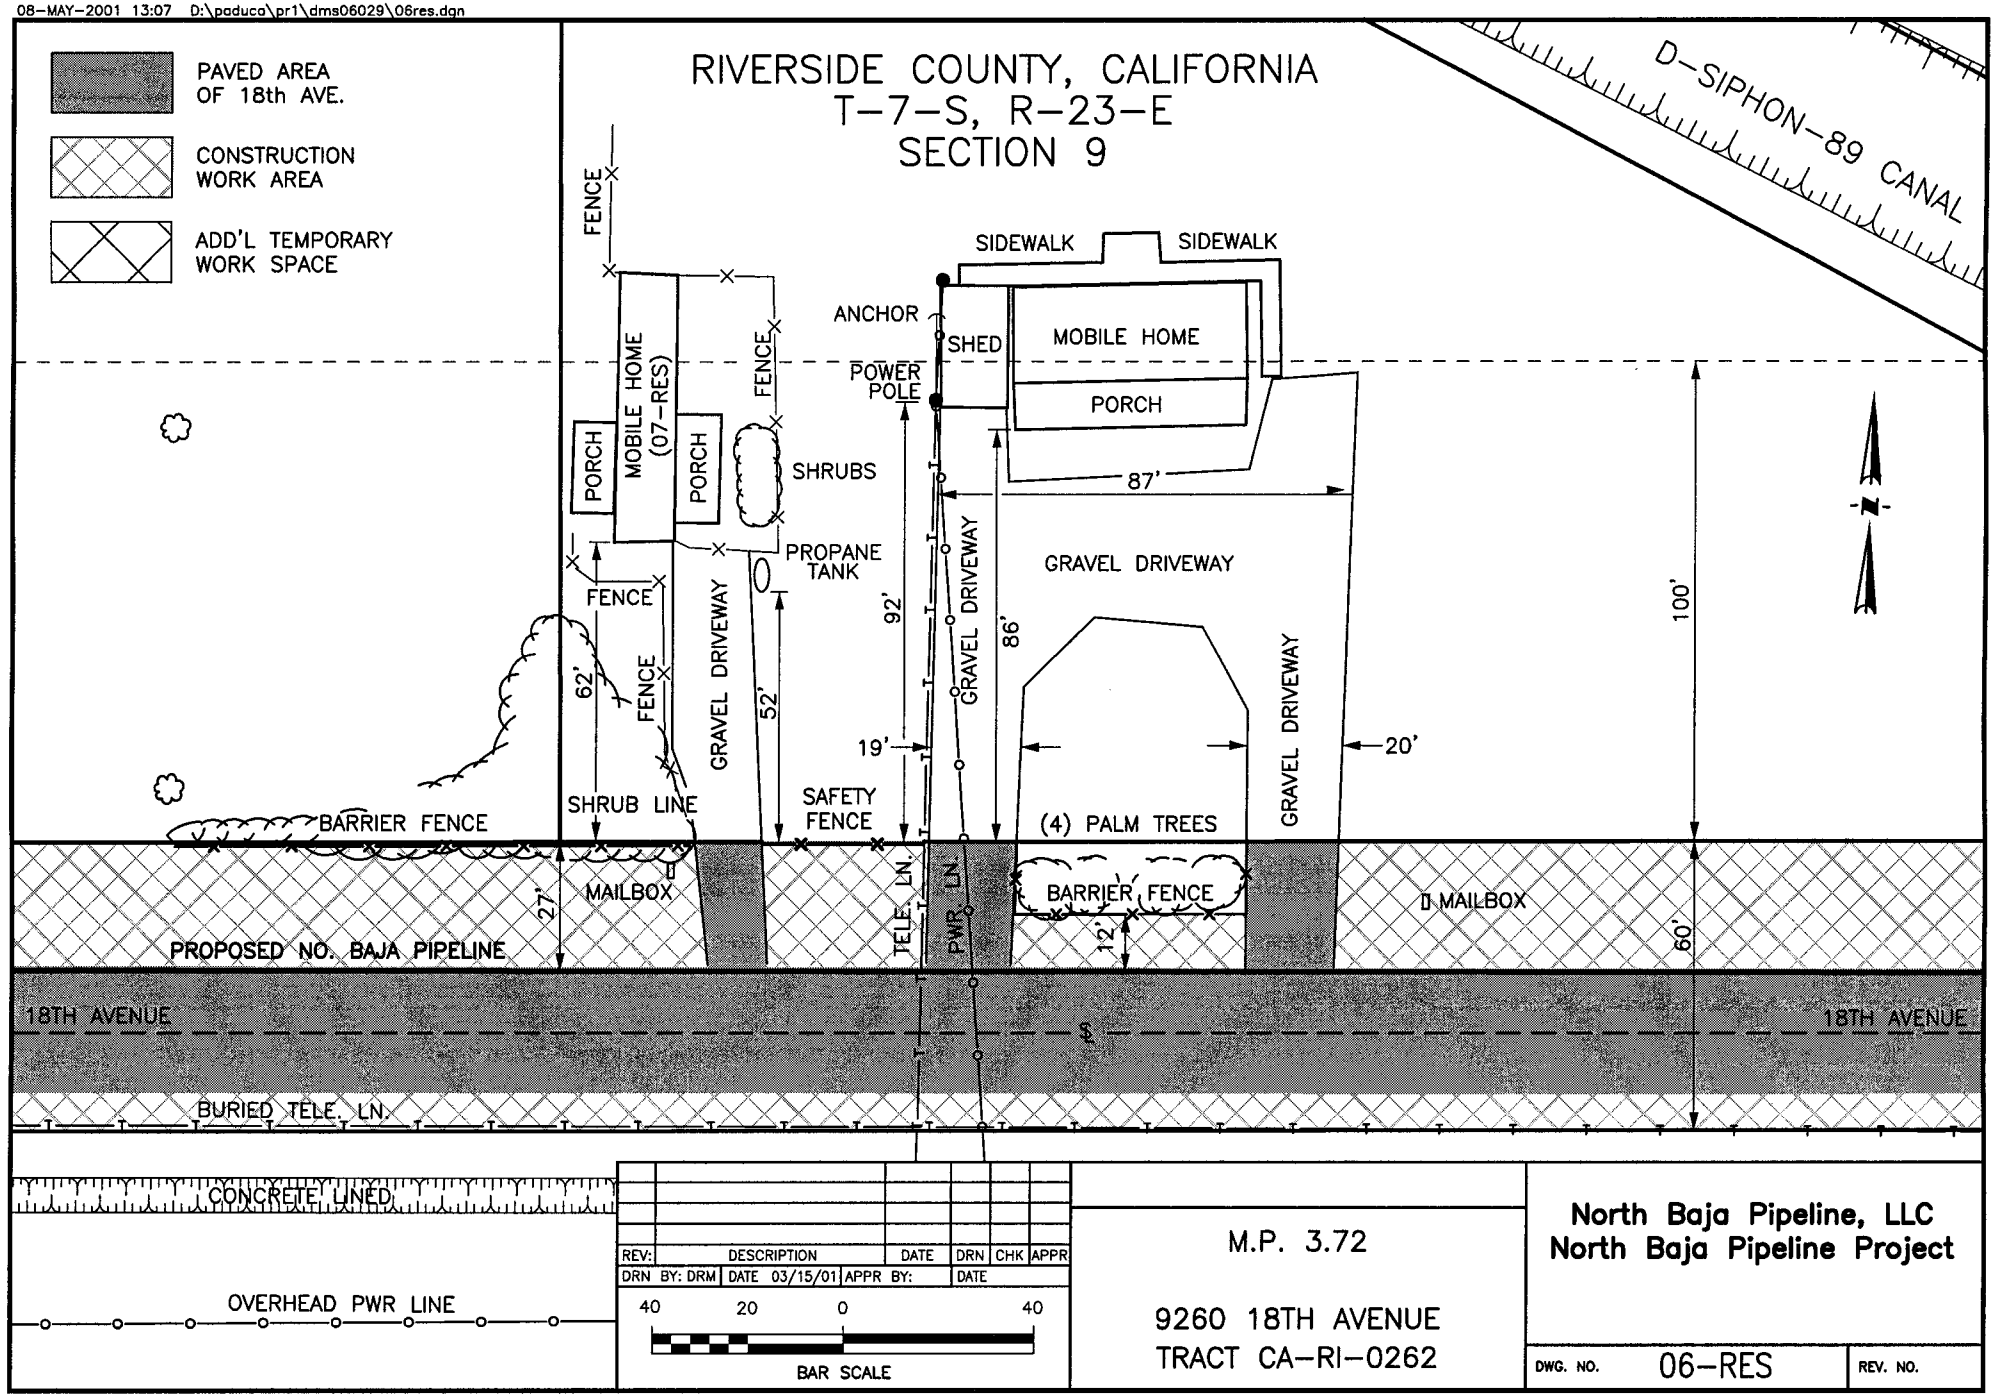

08-MAY-2001 13:07 D:\paduca\pr1\dms06029\07res.dgn

RIVERSIDE COUNTY, CALIFORNIA
T-7-S, R-23-E
SECTION 9

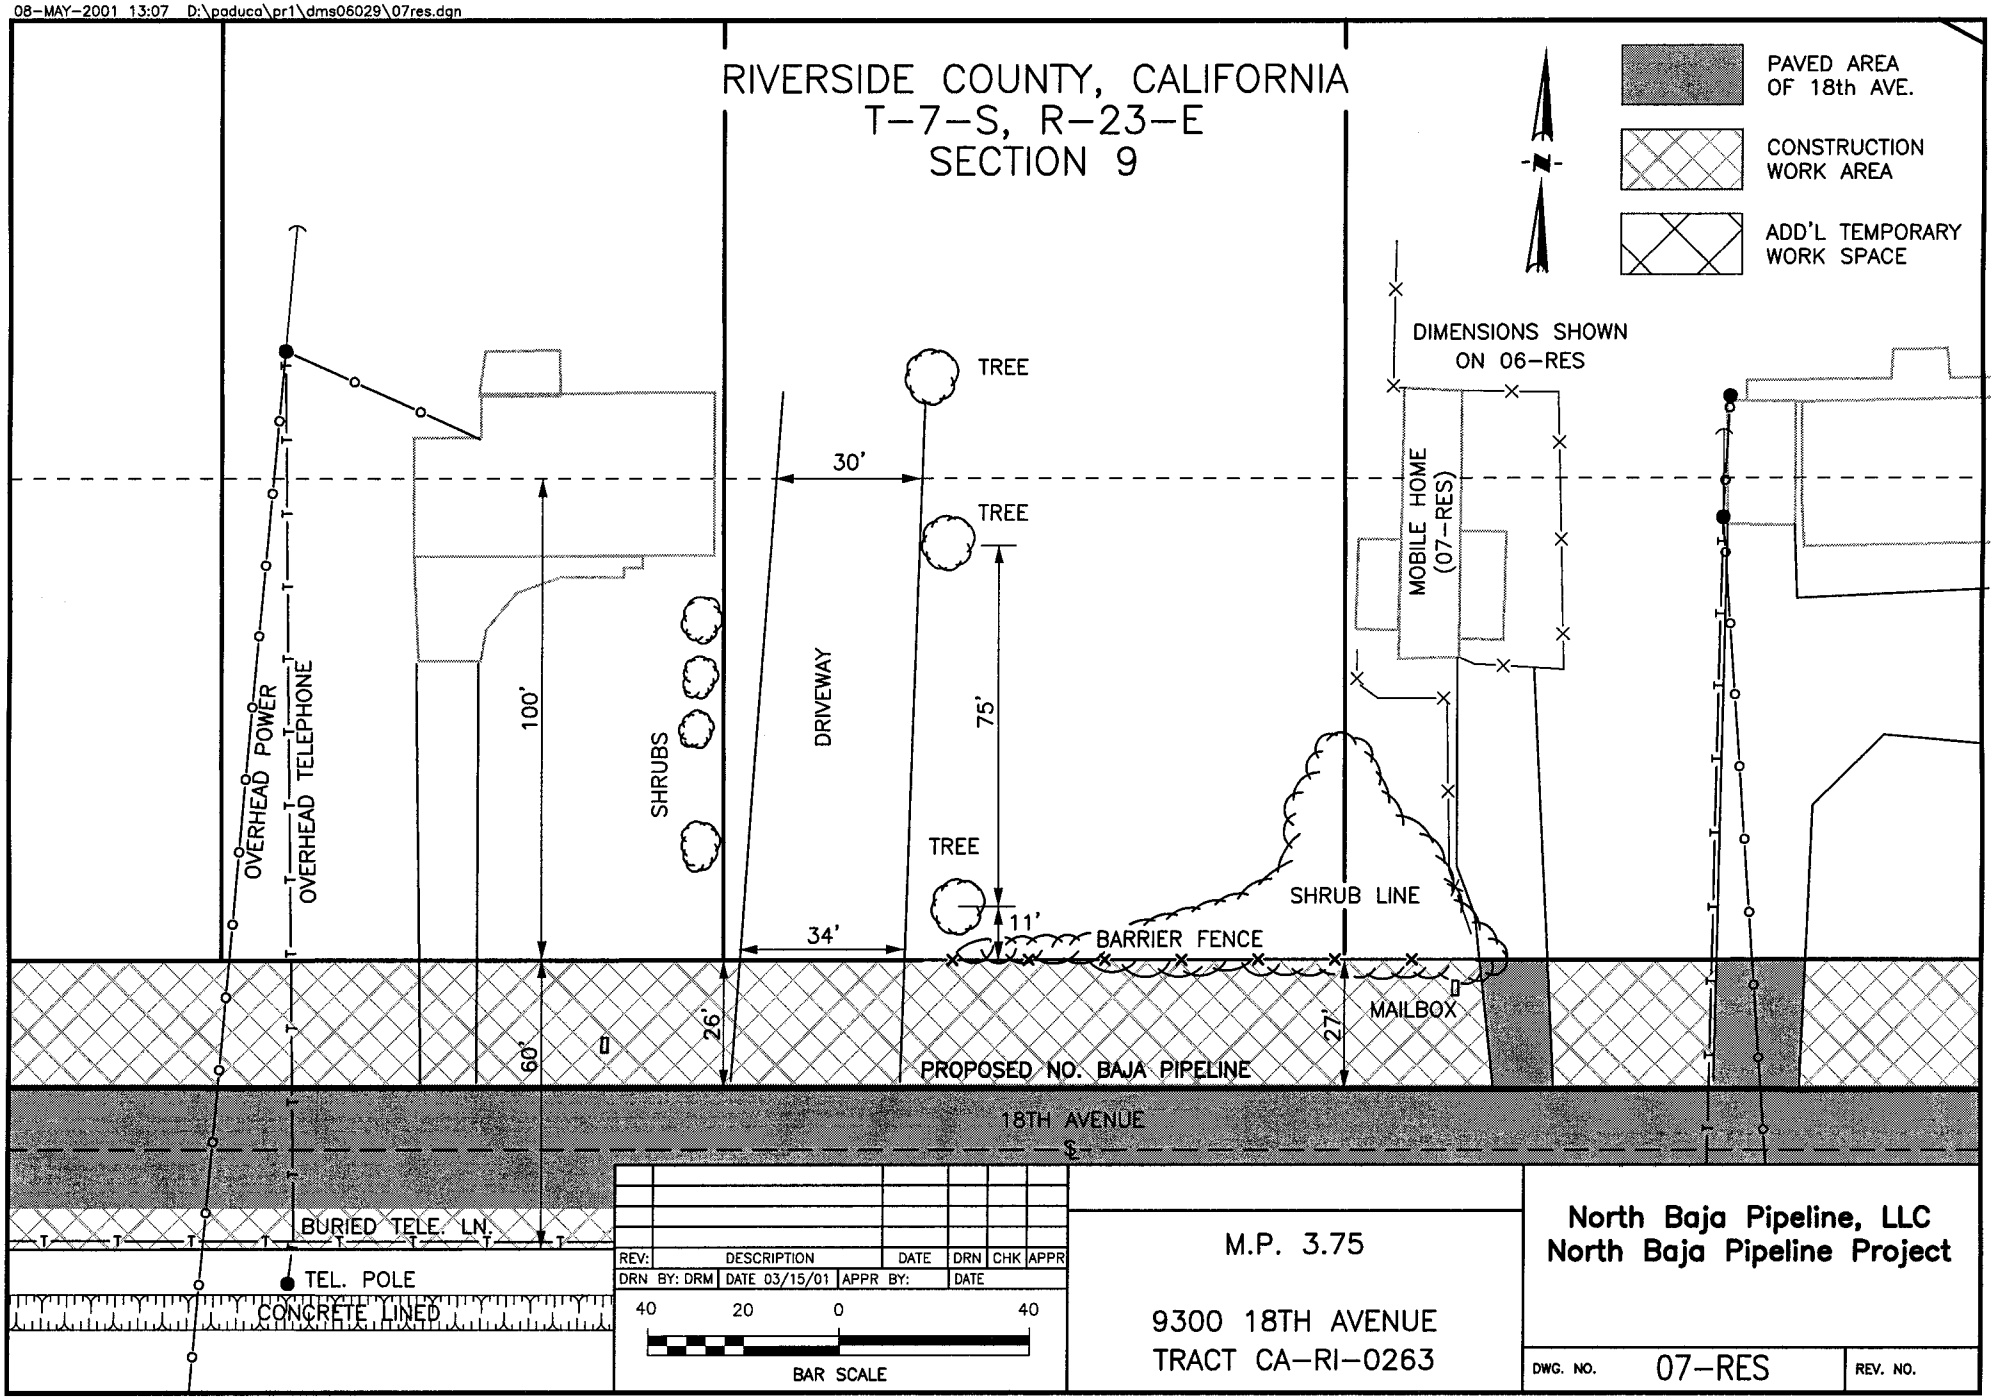

REV:	DESCRIPTION	DATE	DRN	CHK	APPR
DRN BY: DRM	DATE 03/15/01	APPR BY:	DATE		

40 20 0 40

BAR SCALE

M.P. 3.75

9300 18TH AVENUE
TRACT CA-RI-0263

North Baja Pipeline, LLC
North Baja Pipeline Project

DWG. NO.	07-RES	REV. NO.

08-MAY-2001 13:07 D:\paduca\pr1\dms06029\08res.dgn

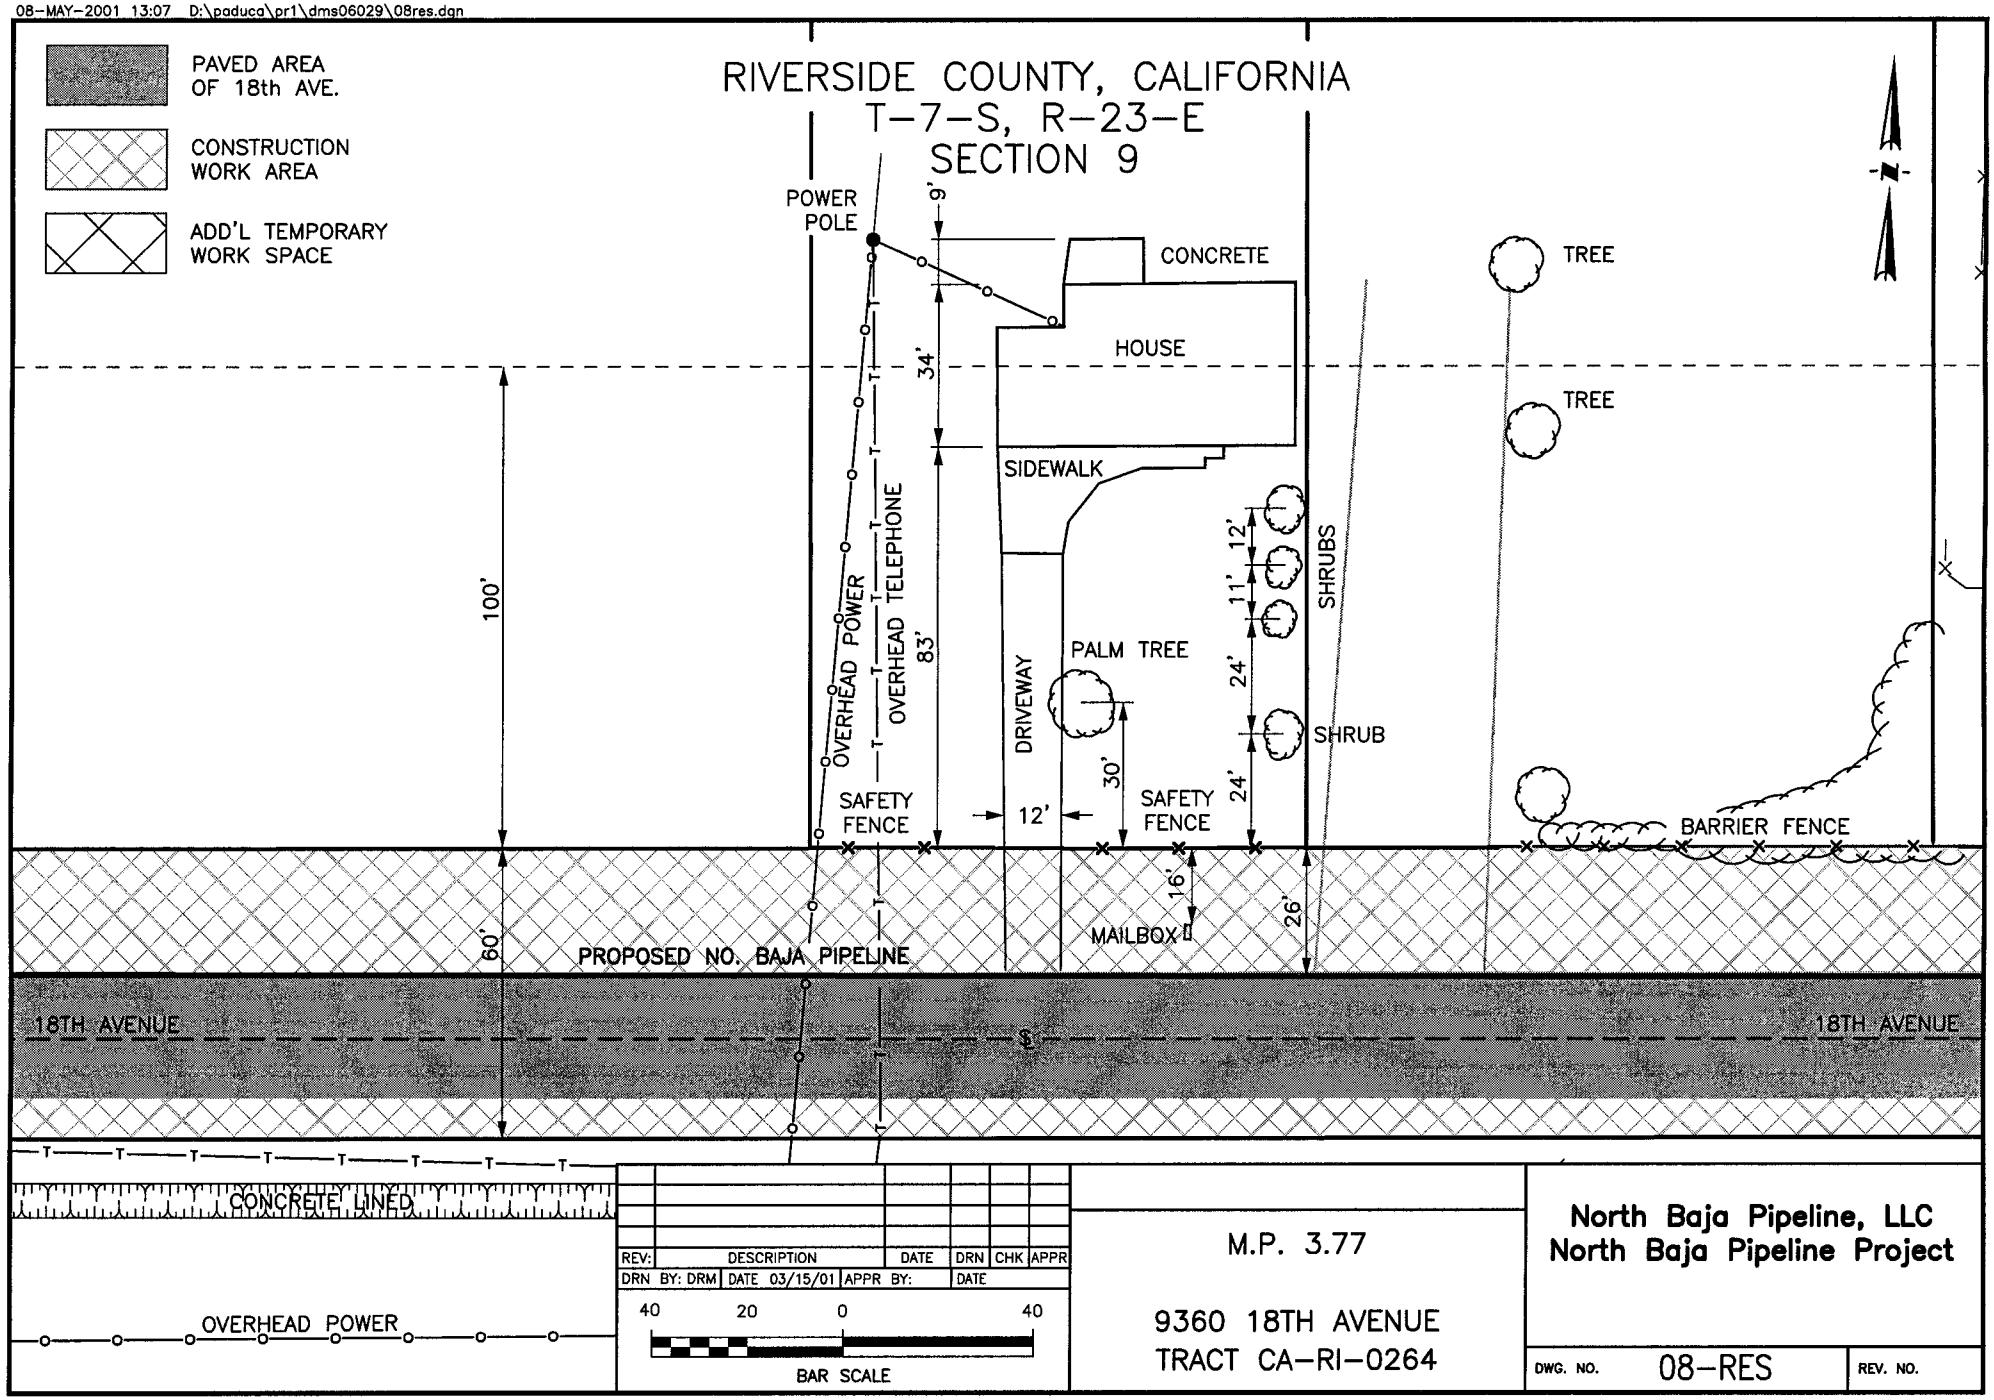

08-MAY-2001 13:07 D:\paduca\pr1\dms06029\09res.dgn

RIVERSIDE COUNTY, CALIFORNIA
T-7-S, R-23-E
SECTION 9

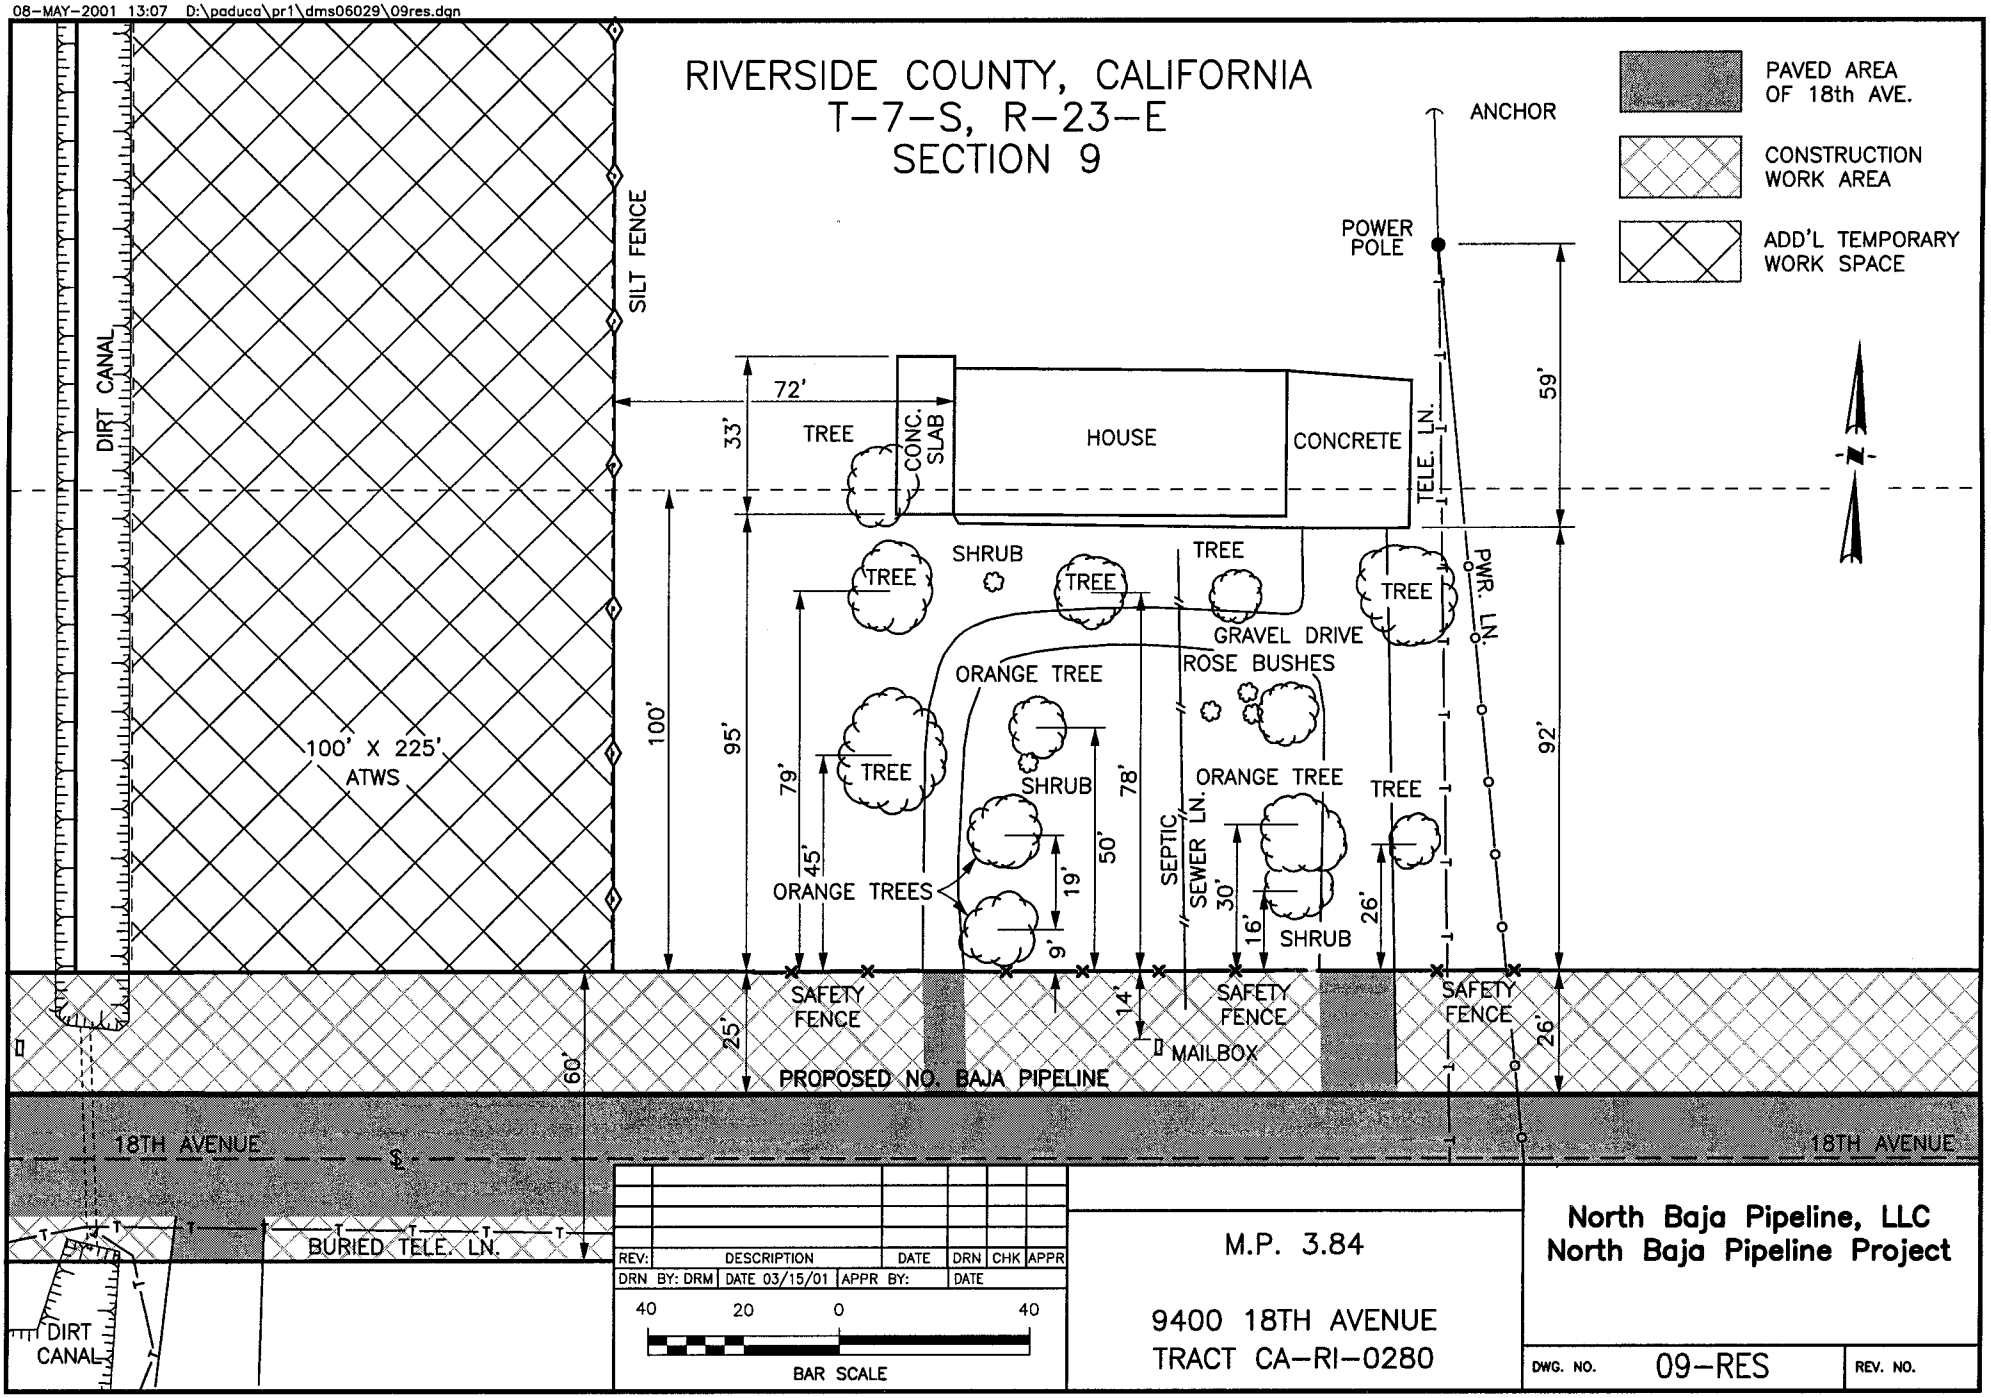

REV:	DESCRIPTION	DATE	DRN	CHK	APPR
DRN BY: DRM	DATE 03/15/01	APPR BY:	DATE		

40 20 0 40

BAR SCALE

M.P. 3.84

9400 18TH AVENUE
TRACT CA-RI-0280

North Baja Pipeline, LLC
North Baja Pipeline Project

DWG. NO.	09-RES	REV. NO.

08-MAY-2001 13:07 D:\paduca\pr1\dms06029\10res.dgn

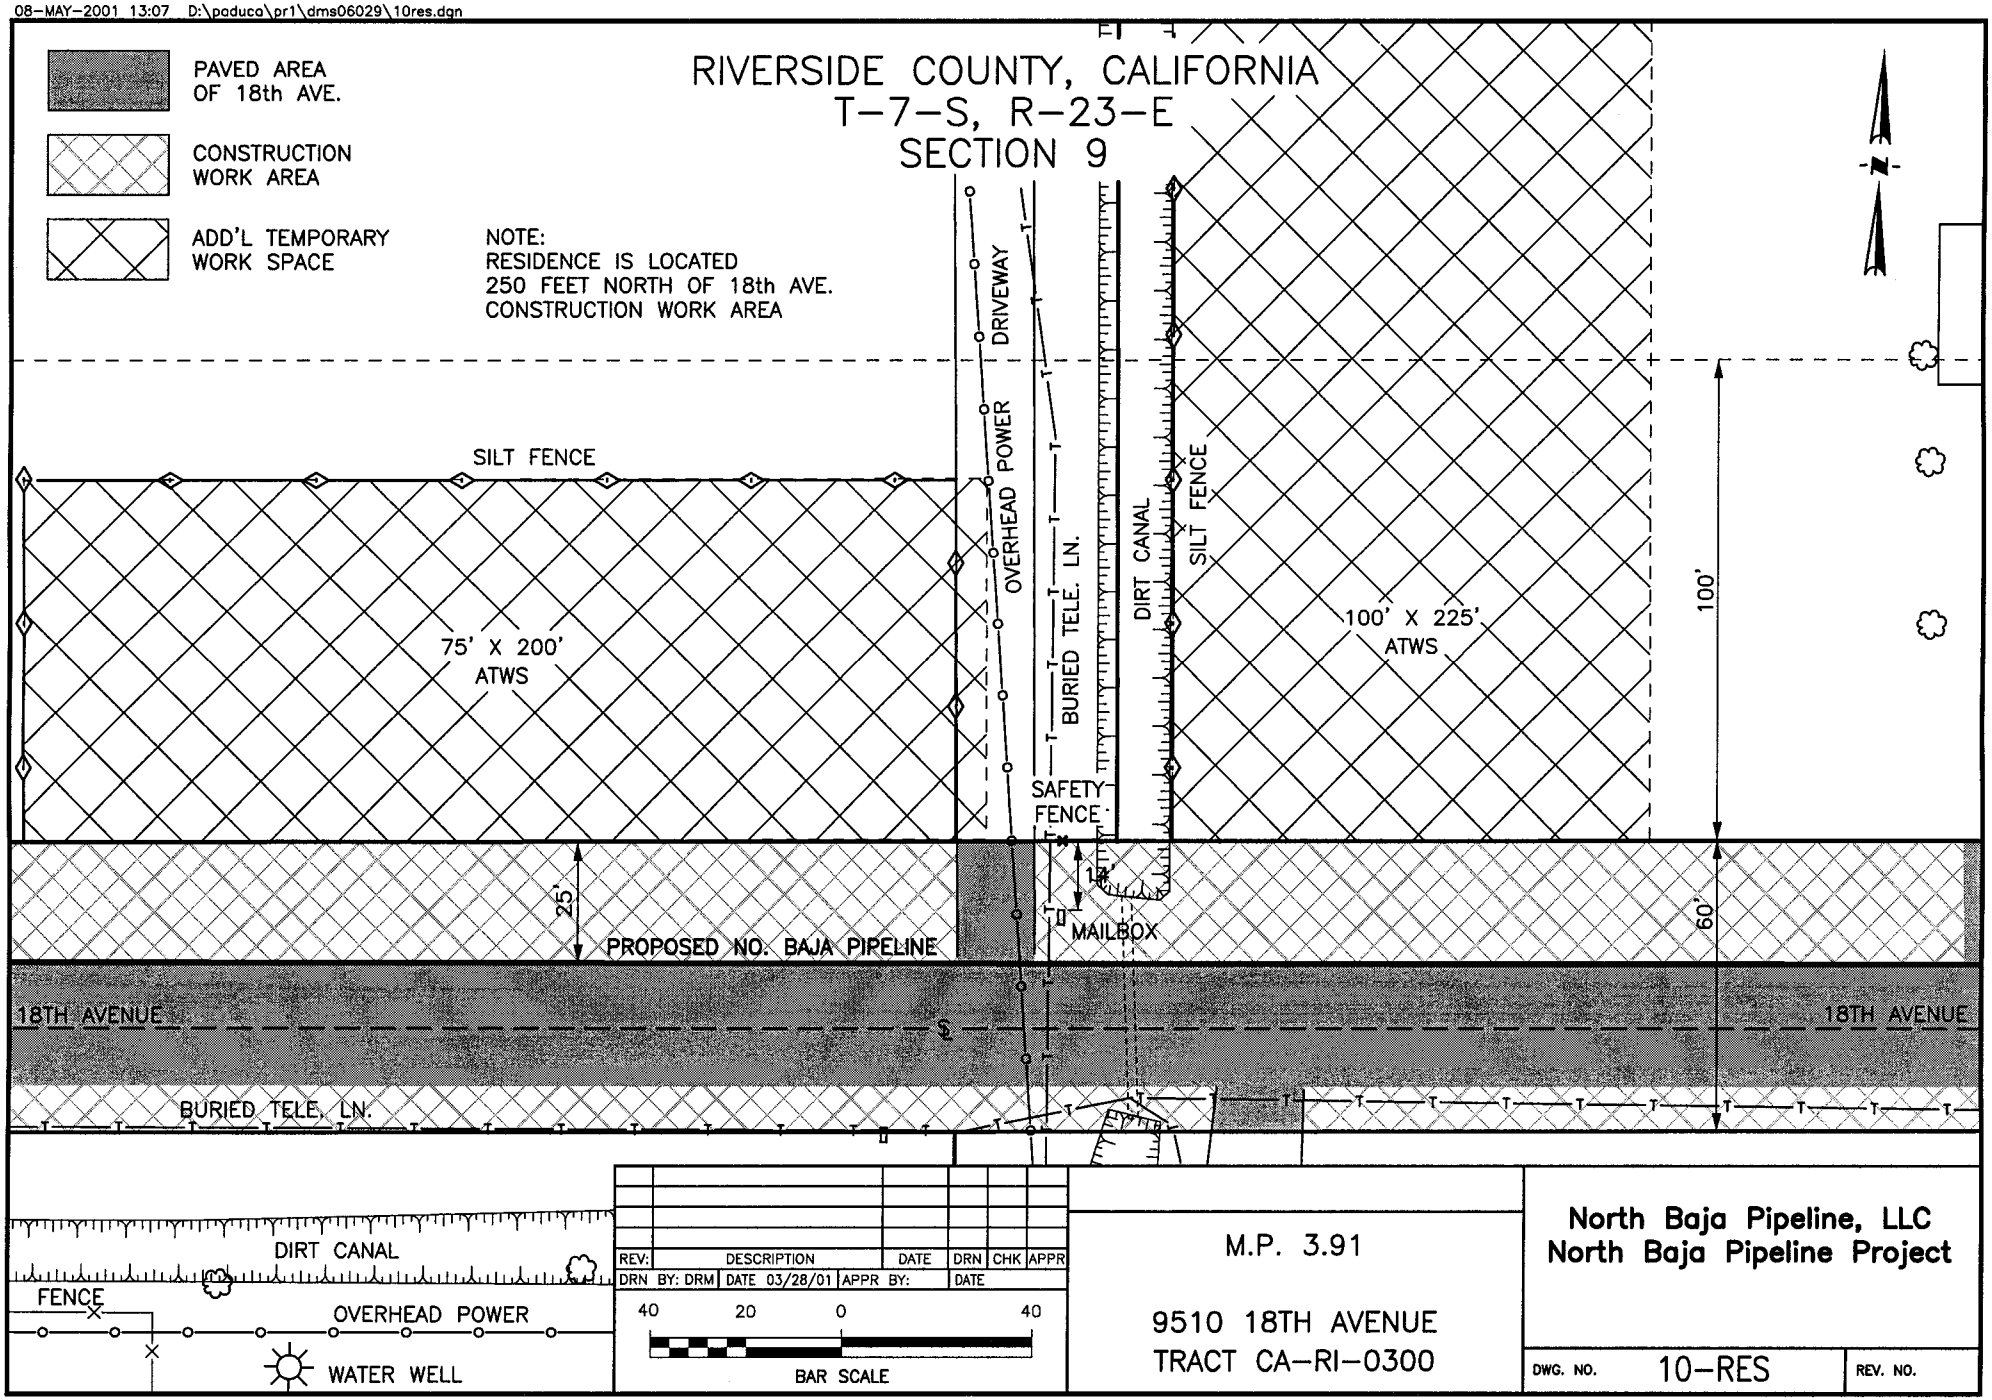

08-MAY-2001 13:07 D:\paduca\pr1\dms06029\11res.dgn

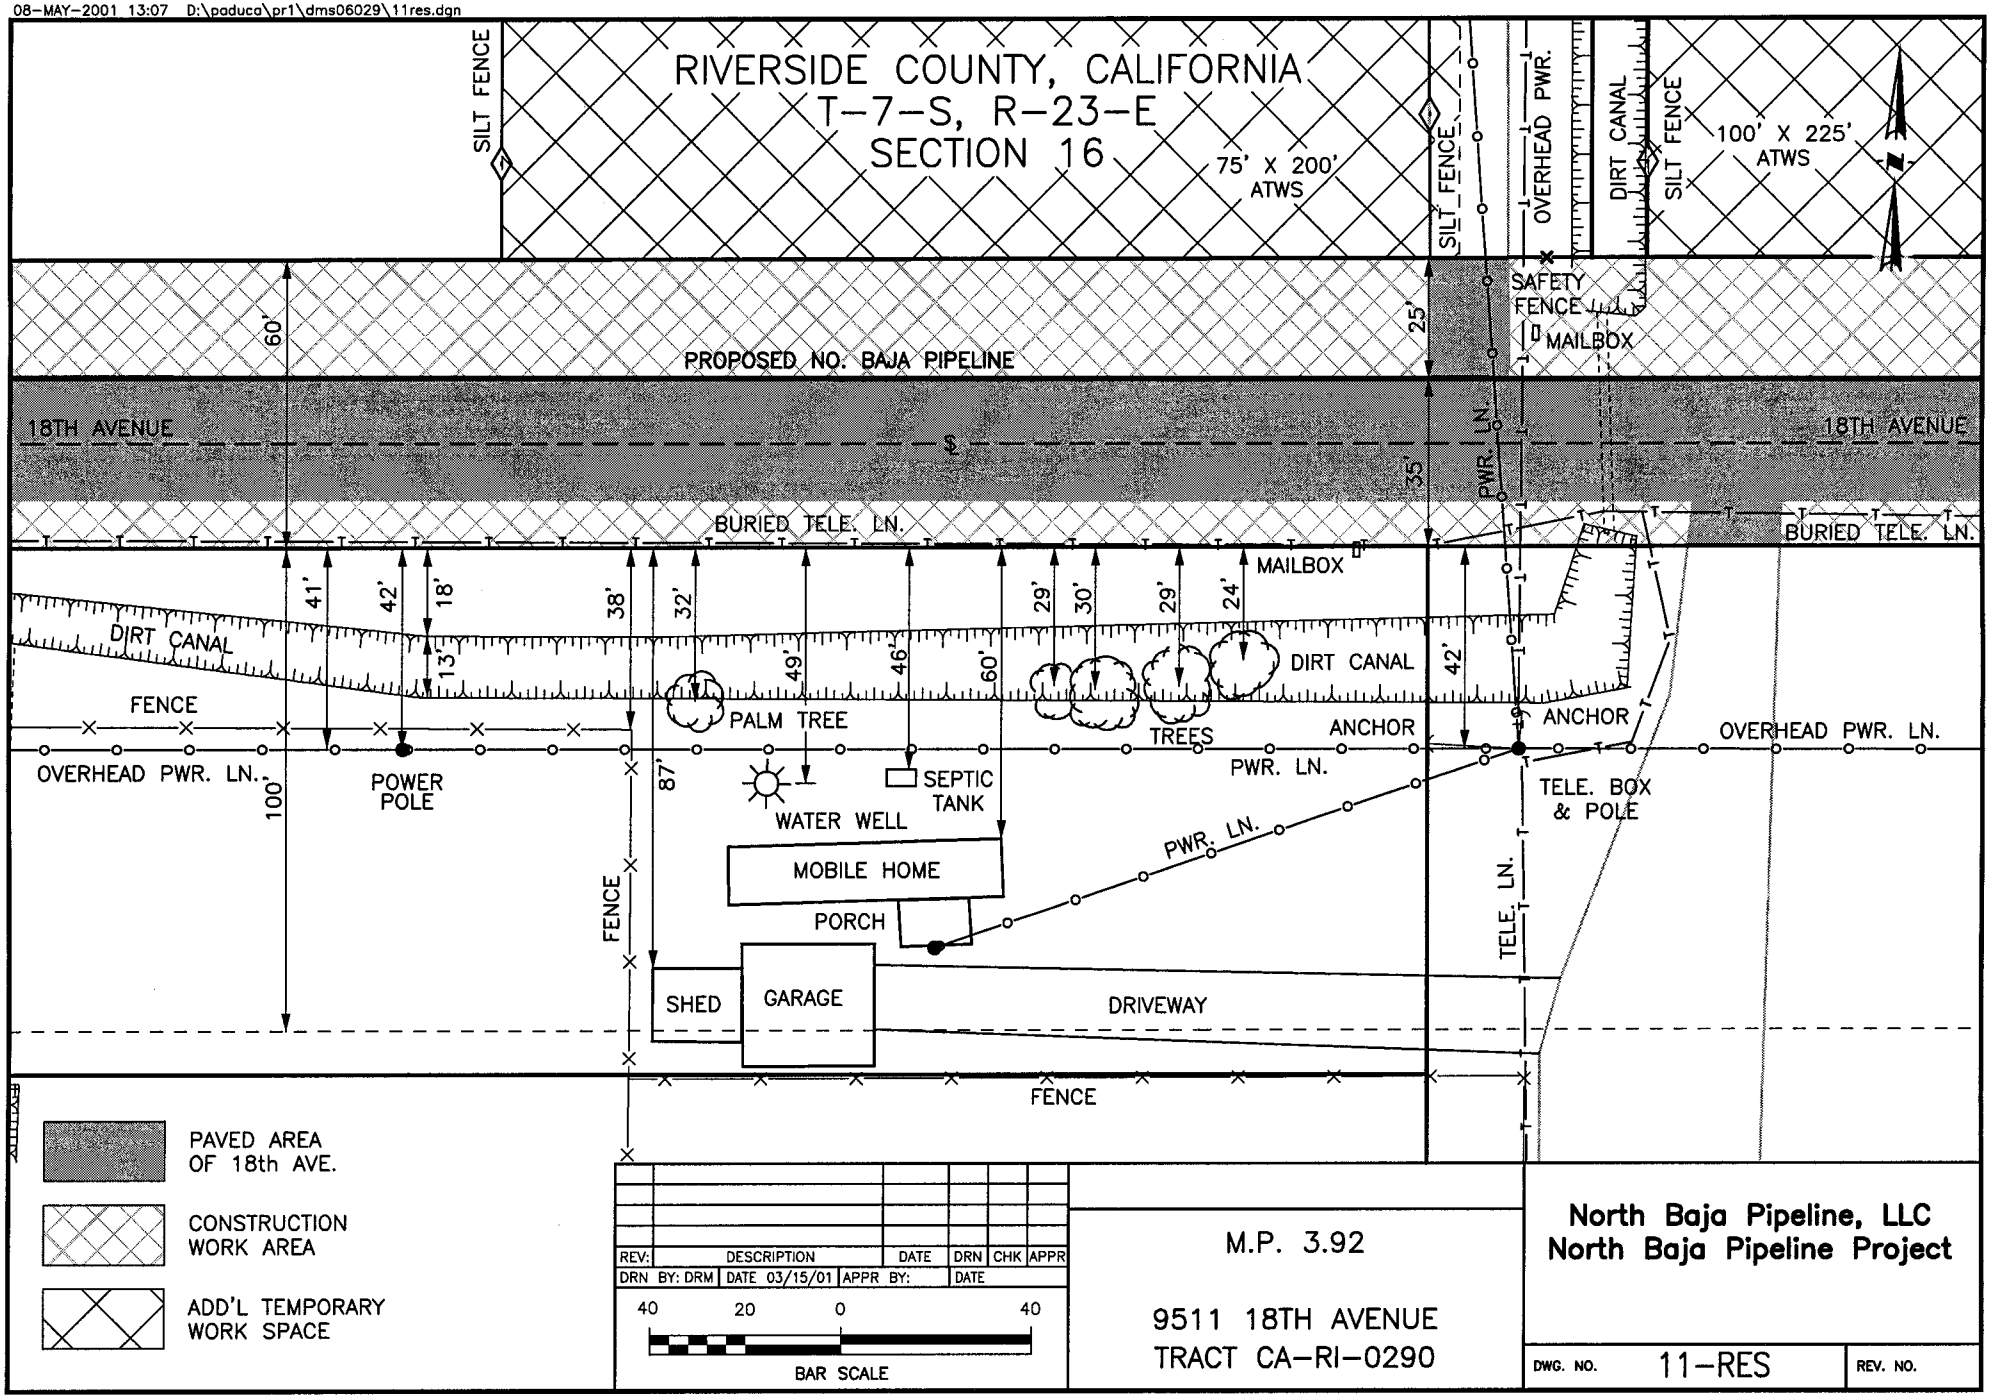

PAVED AREA OF 18th AVE.

CONSTRUCTION WORK AREA

ADD'L TEMPORARY WORK SPACE

REV:	DESCRIPTION	DATE	DRN	CHK	APPR
DRN BY: DRM	DATE 03/15/01	APPR BY:	DATE		

40 20 0 40

BAR SCALE

M.P. 3.92

9511 18TH AVENUE
TRACT CA-RI-0290

North Baja Pipeline, LLC
North Baja Pipeline Project

DWG. NO. 11-RES REV. NO.

08-MAY-2001 13:07 D:\paduca\pr1\dms06029\12res.dgn

RIVERSIDE COUNTY, CALIFORNIA
T-7-S, R-23-E
SECTION 16

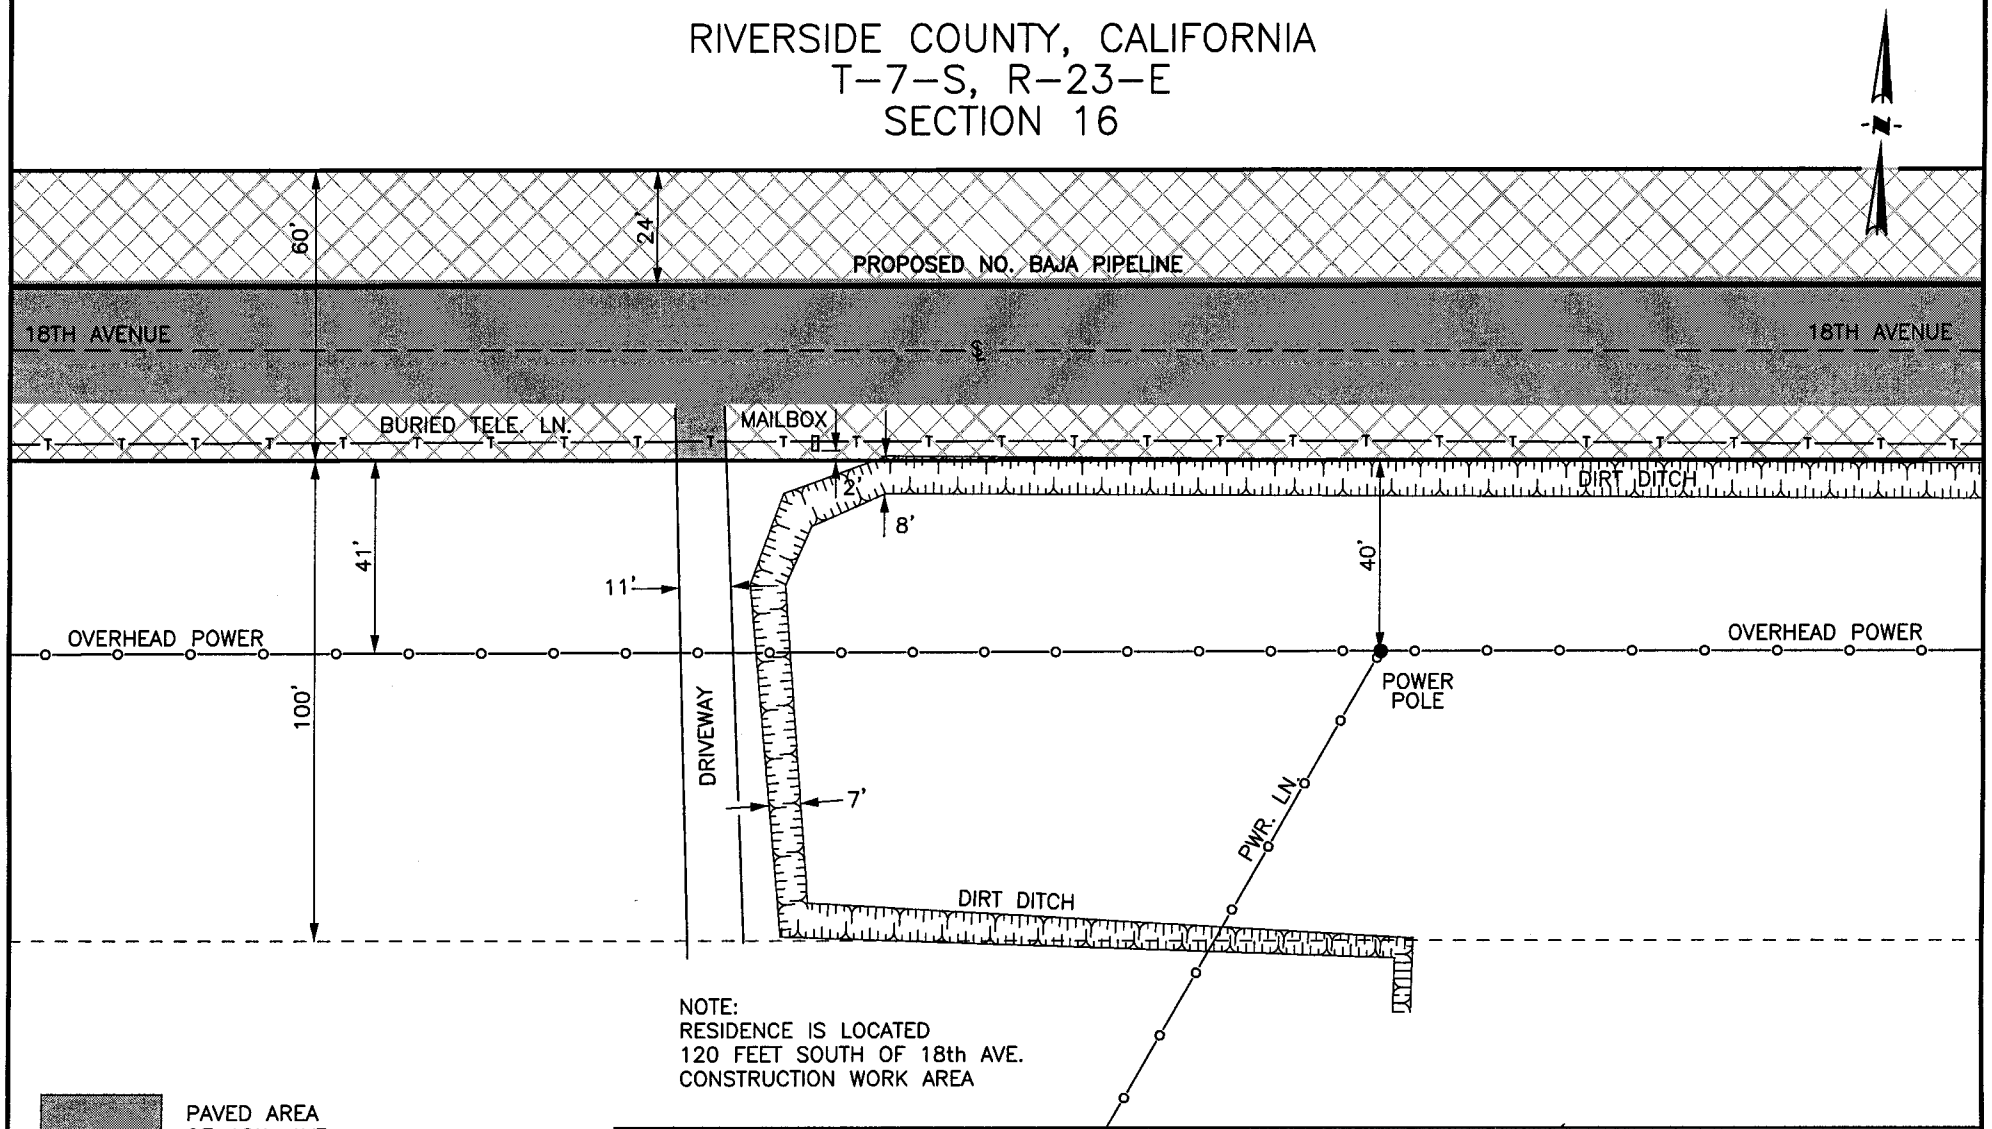

NOTE:
RESIDENCE IS LOCATED
120 FEET SOUTH OF 18th AVE.
CONSTRUCTION WORK AREA

PAVED AREA OF 18th AVE.

CONSTRUCTION WORK AREA

ADD'L TEMPORARY WORK SPACE

REV:	DESCRIPTION	DATE	DRN	CHK	APPR
DRN BY: DRM	DATE 03/15/01	APPR BY:	DATE		

40 20 0 40

BAR SCALE

M.P. 4.11

9675 18TH AVENUE
TRACT CA-RI-0310

North Baja Pipeline, LLC
North Baja Pipeline Project

DWG. NO. 12-RES

REV. NO.

08-MAY-2001 13:07 D:\paduca\pr1\dms06029\13bus.dgn

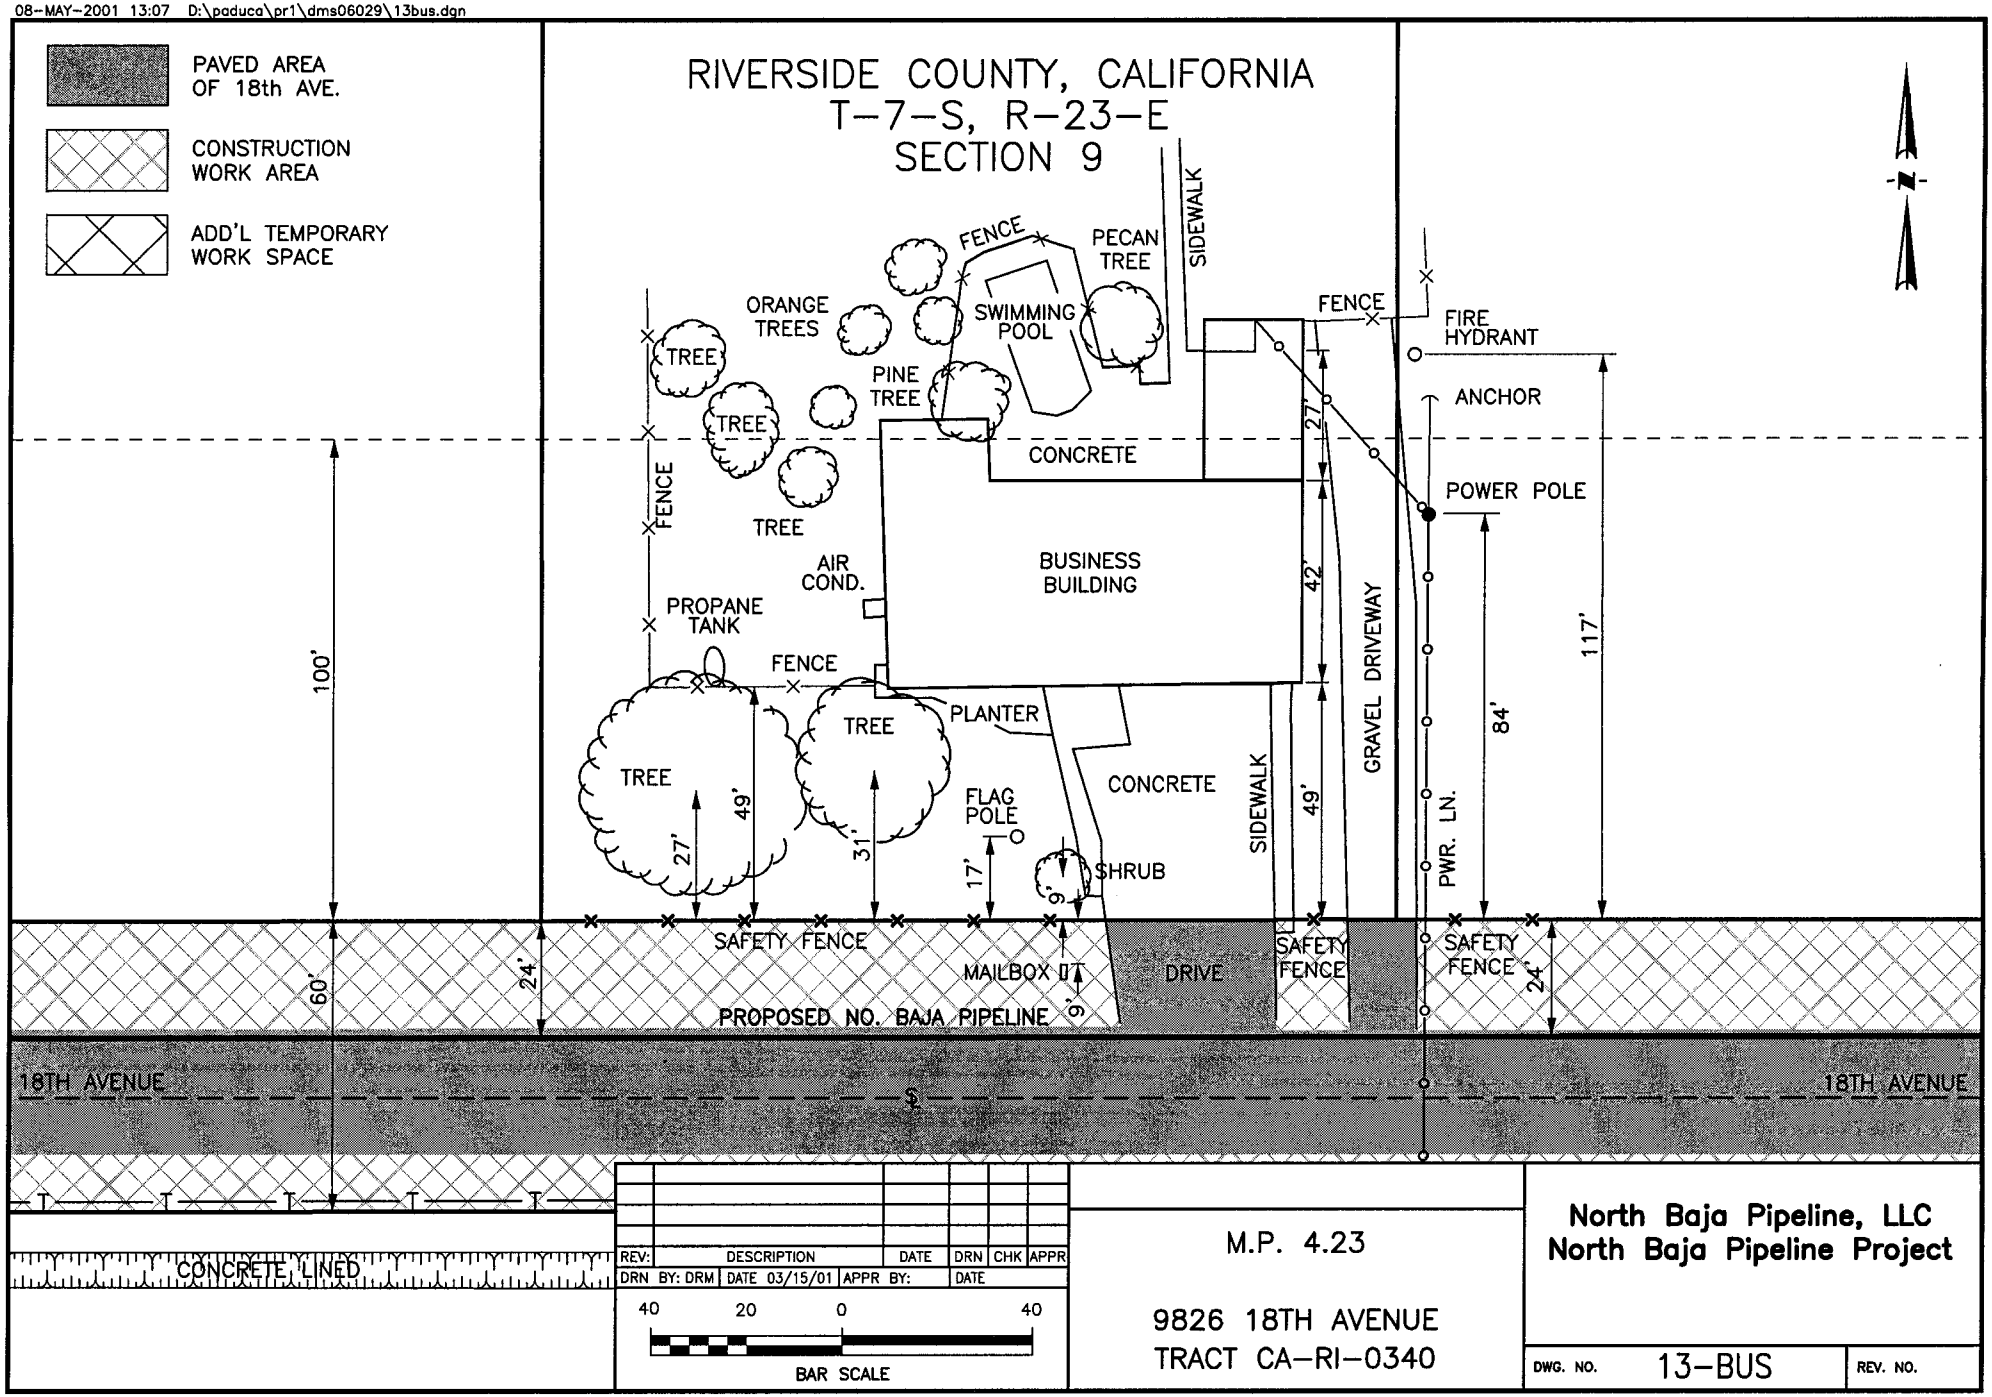

08-MAY-2001 13:07 D:\paduca\pr1\dms06029\14res.dgn

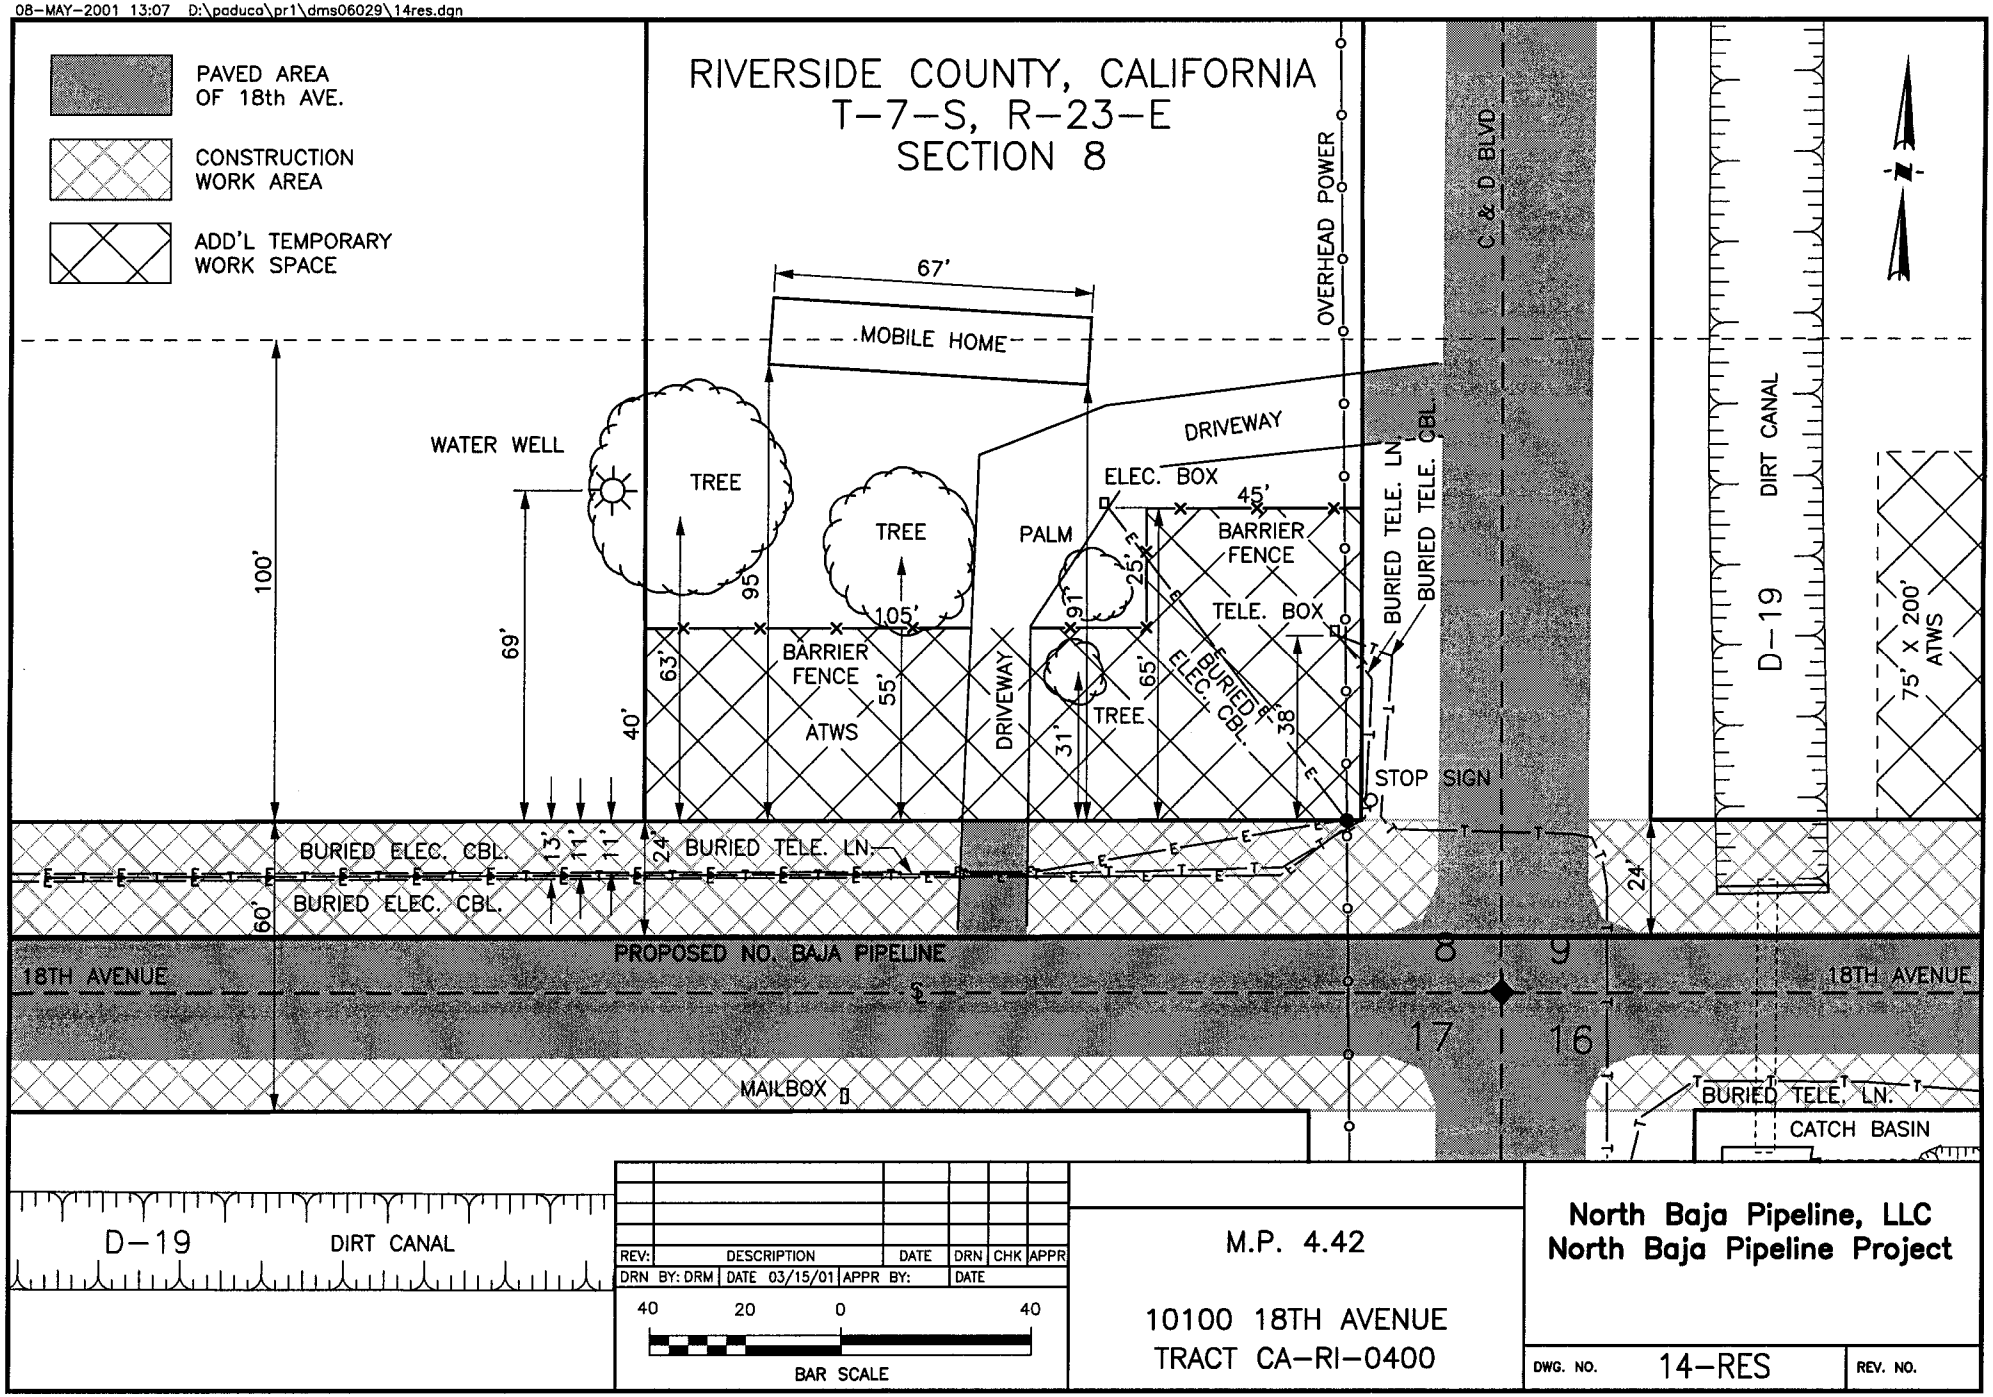

08-MAY-2001 13:07 D:\paduca\pr1\dms06029\15res.dgn

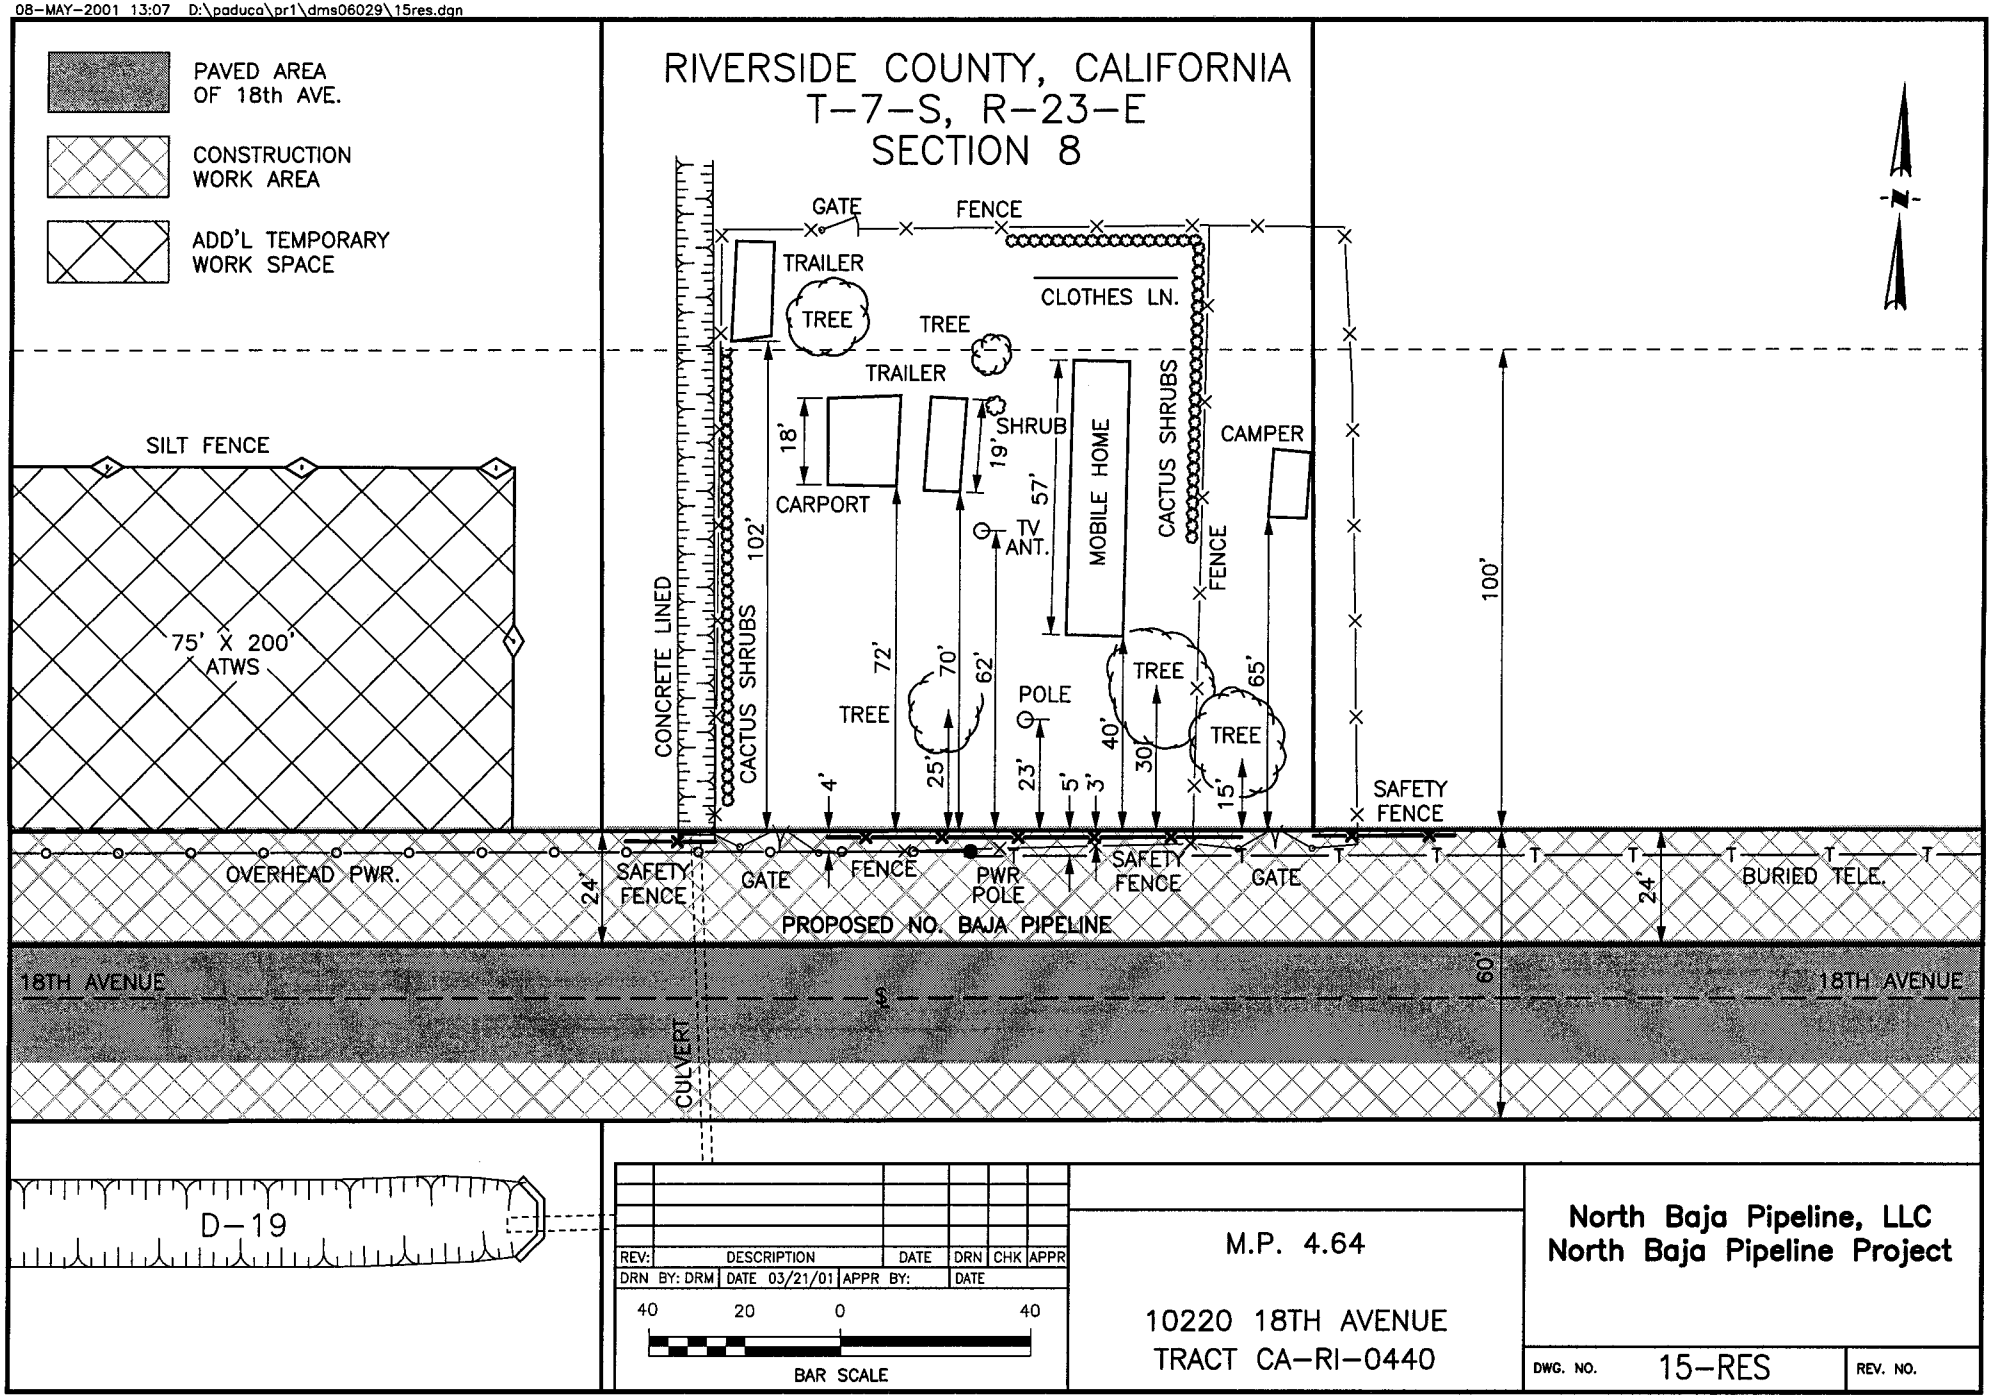

08-MAY-2001 13:07 D:\paduca\pr1\dms06029\16res.dgn

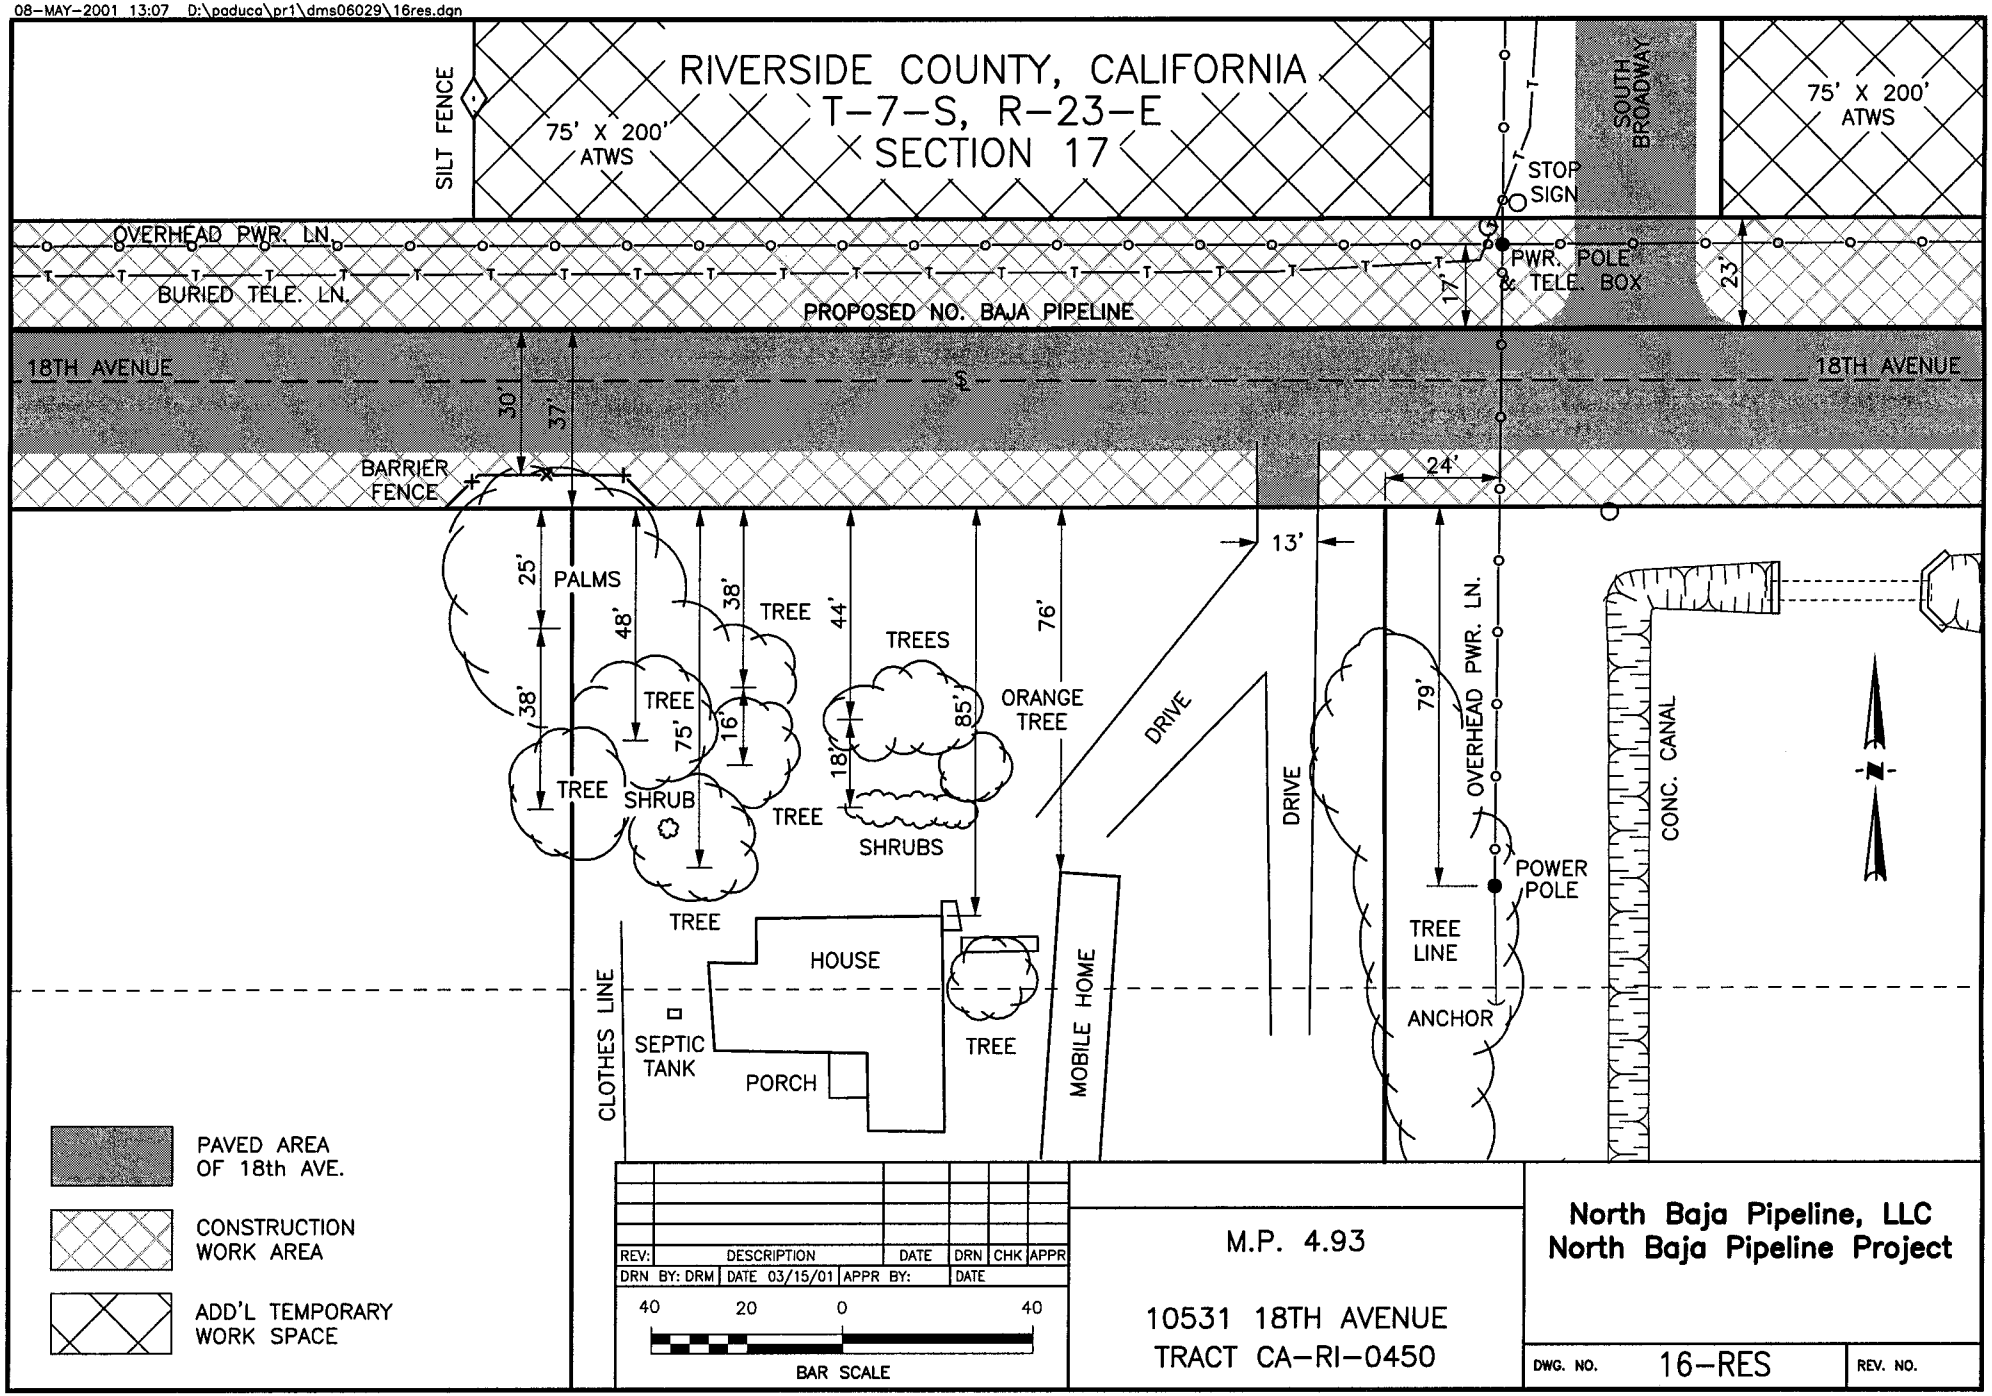

08-MAY-2001 13:07 D:\paduca\pr1\dms06029\17bus.dgn

RIVERSIDE COUNTY, CALIFORNIA
T-7-S, R-23-E
SECTION 8

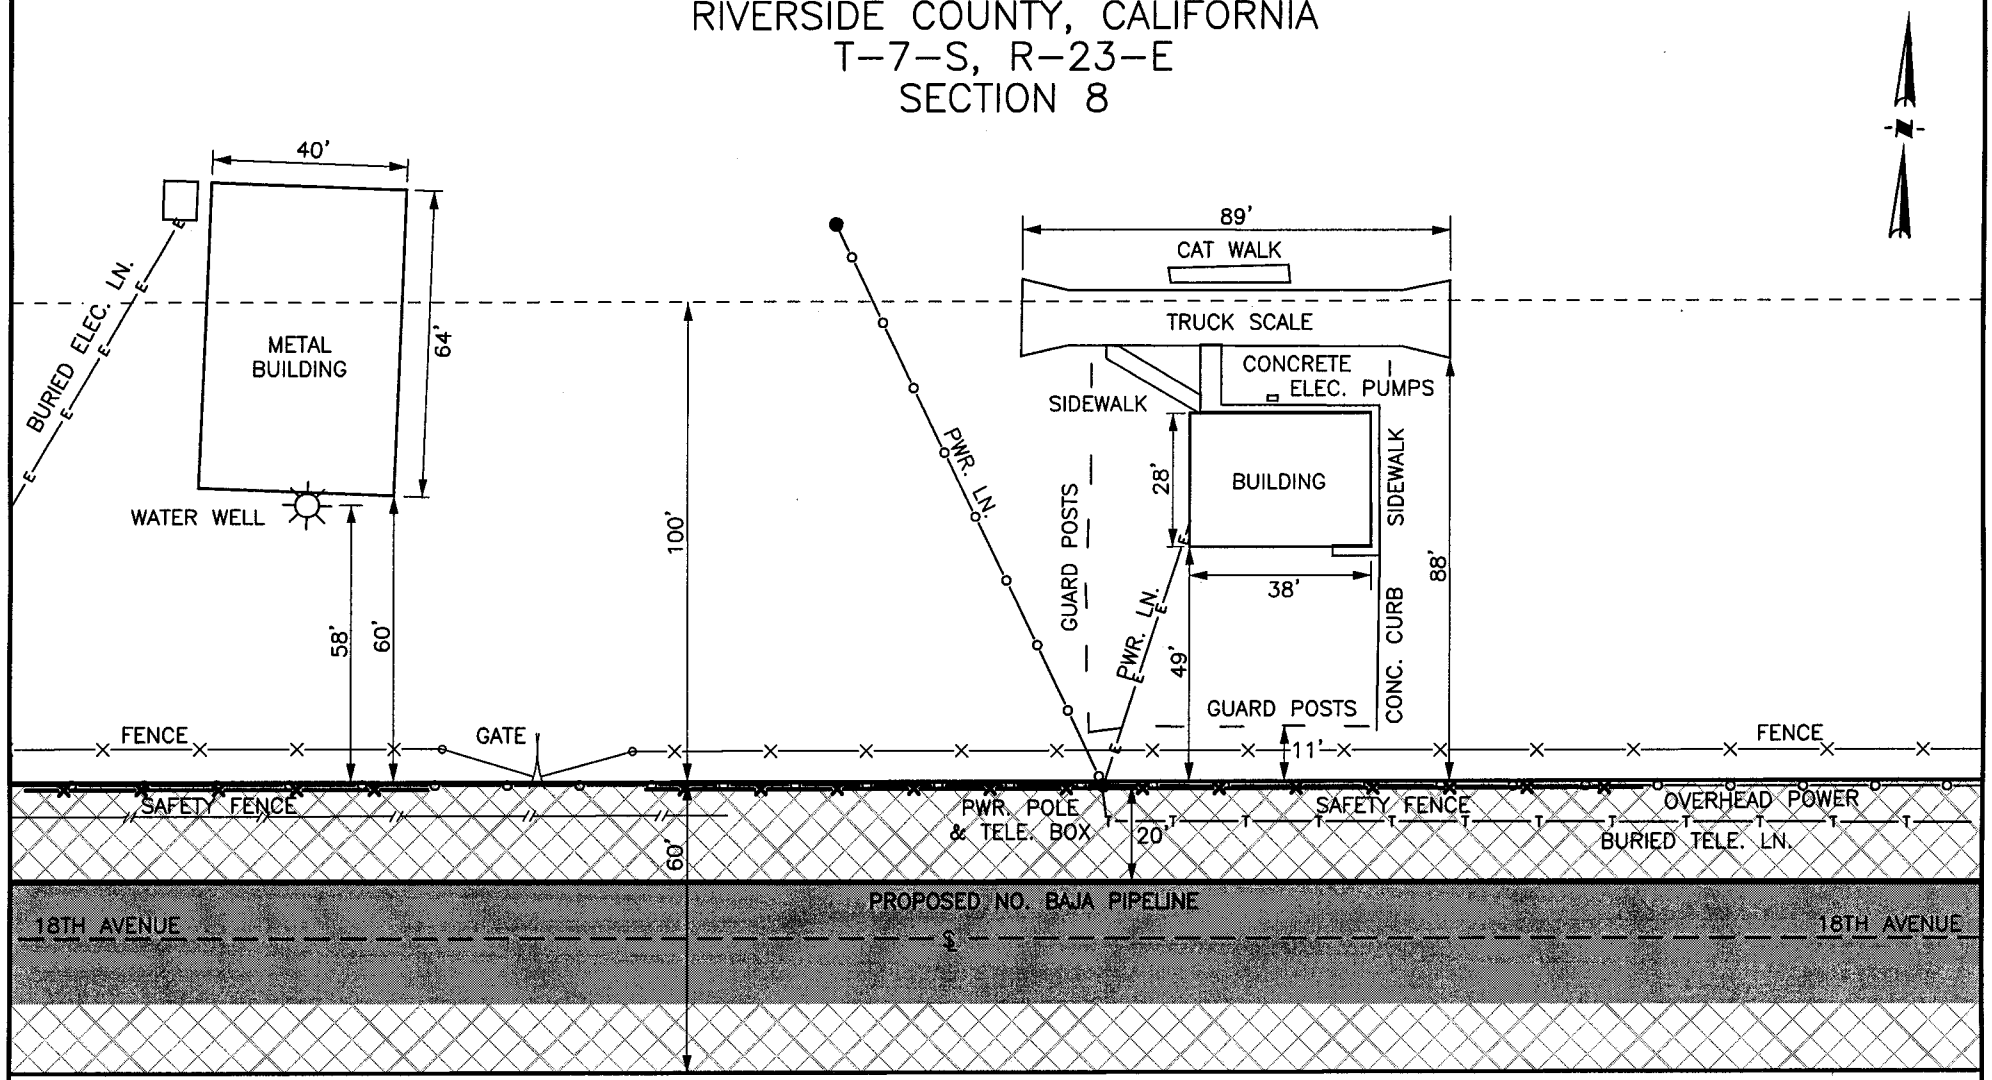

PAVED AREA OF 18th AVE.

CONCRETE LINED

CONSTRUCTION WORK AREA

ADD'L TEMPORARY WORK SPACE

REV:	DESCRIPTION	DATE	DRN	CHK	APPR
DRN BY: DRM	DATE 03/15/01	APPR BY:	DATE		

40 20 0 40

BAR SCALE

M.P. 5.25

18TH AVENUE
TRACT CA-RI-0500

North Baja Pipeline, LLC
North Baja Pipeline Project

DWG. NO. 17-BUS

REV. NO.

08-MAY-2001 13:07 D:\paduca\pr1\dms06029\18res.dgn

RIVERSIDE COUNTY, CALIFORNIA
T-7-S, R-23-E
SECTION 18

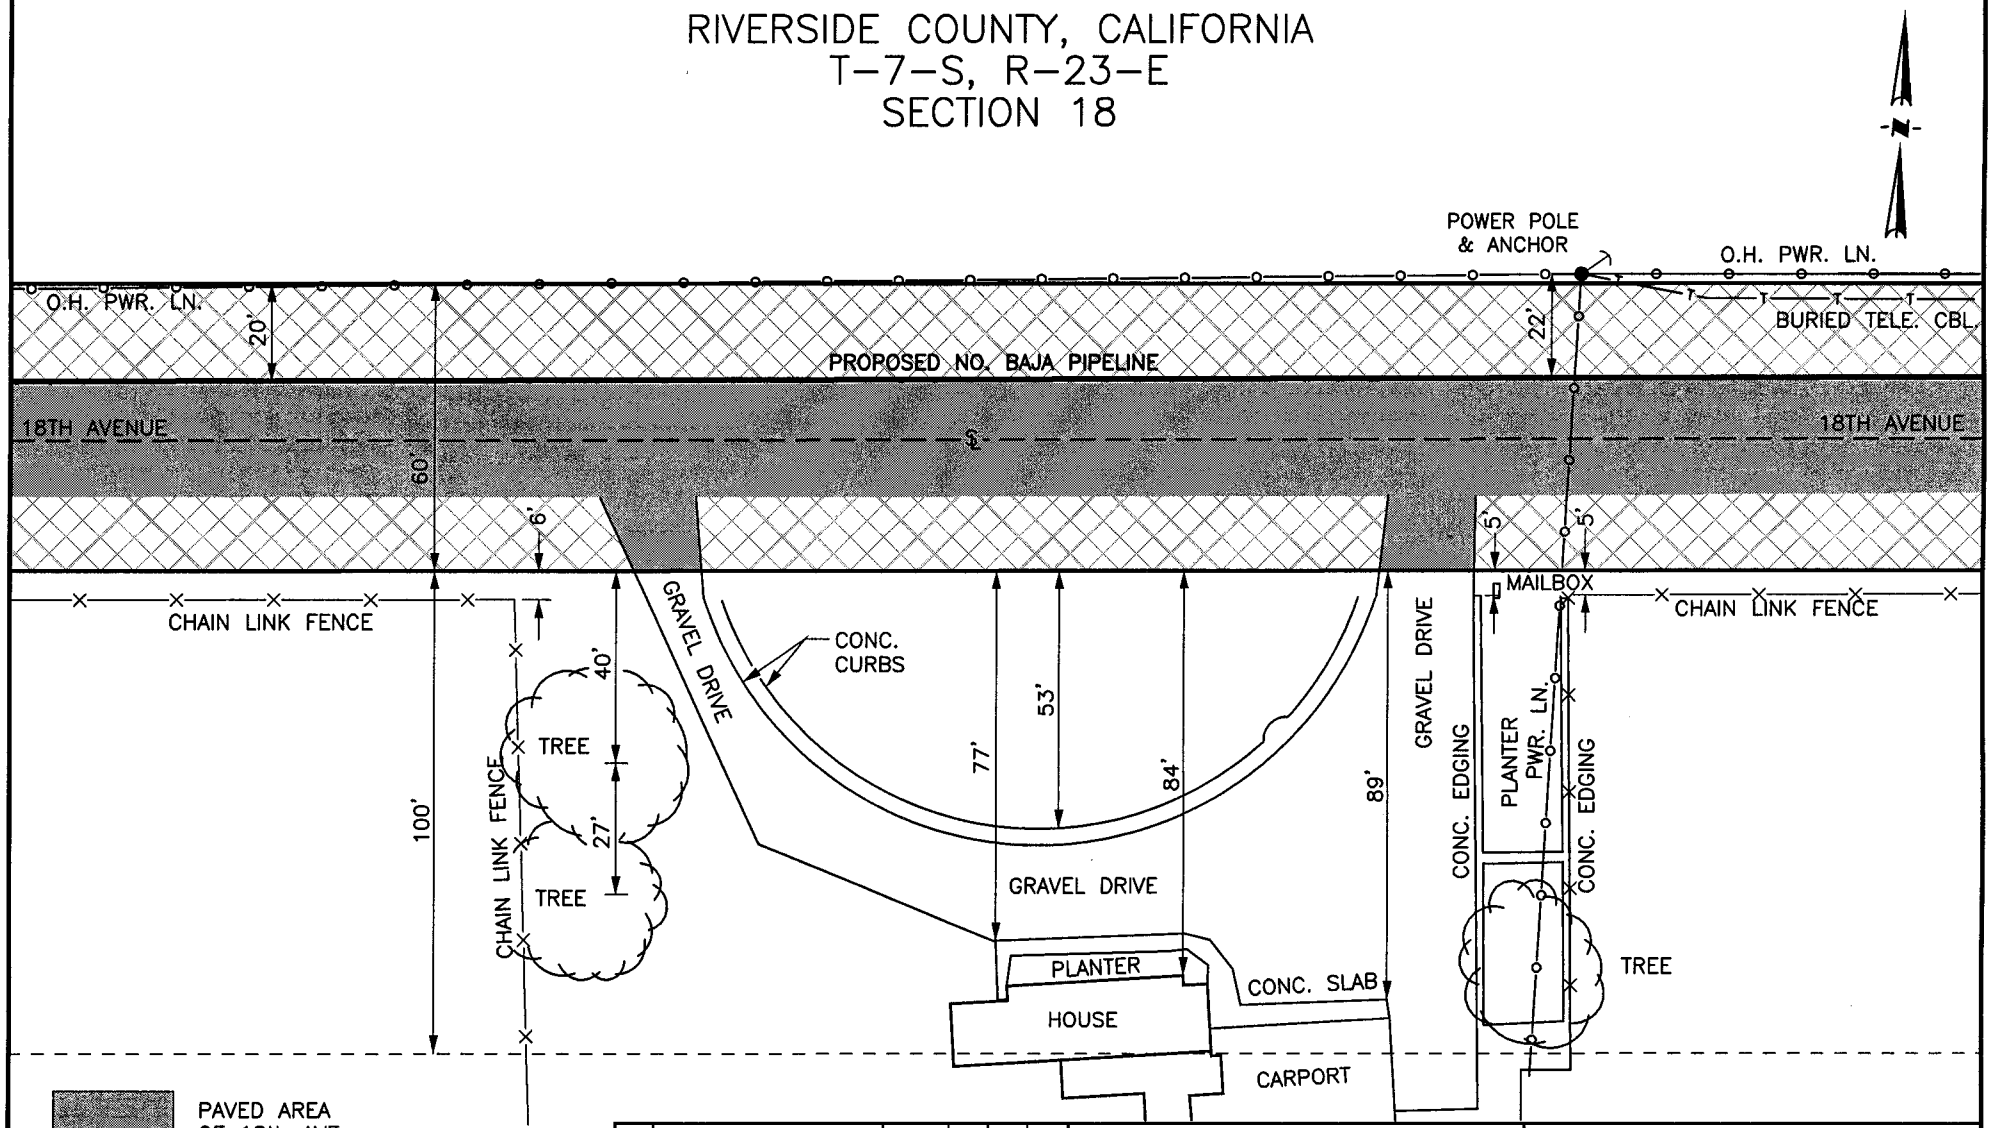

PAVED AREA OF 18th AVE.

CONSTRUCTION WORK AREA

ADD'L TEMPORARY WORK SPACE

REV:	DESCRIPTION	DATE	DRN	CHK	APPR
DRN BY: DRM	DATE 03/15/01	APPR BY:	DATE		

40 20 0 40

BAR SCALE

M.P. 5.72

11301 18TH AVENUE
TRACT CA-RI-0550

North Baja Pipeline, LLC
North Baja Pipeline Project

DWG. NO. 18-RES

REV. NO.

08-MAY-2001 13:07 D:\paduca\pr1\dms06029\19res.dgn

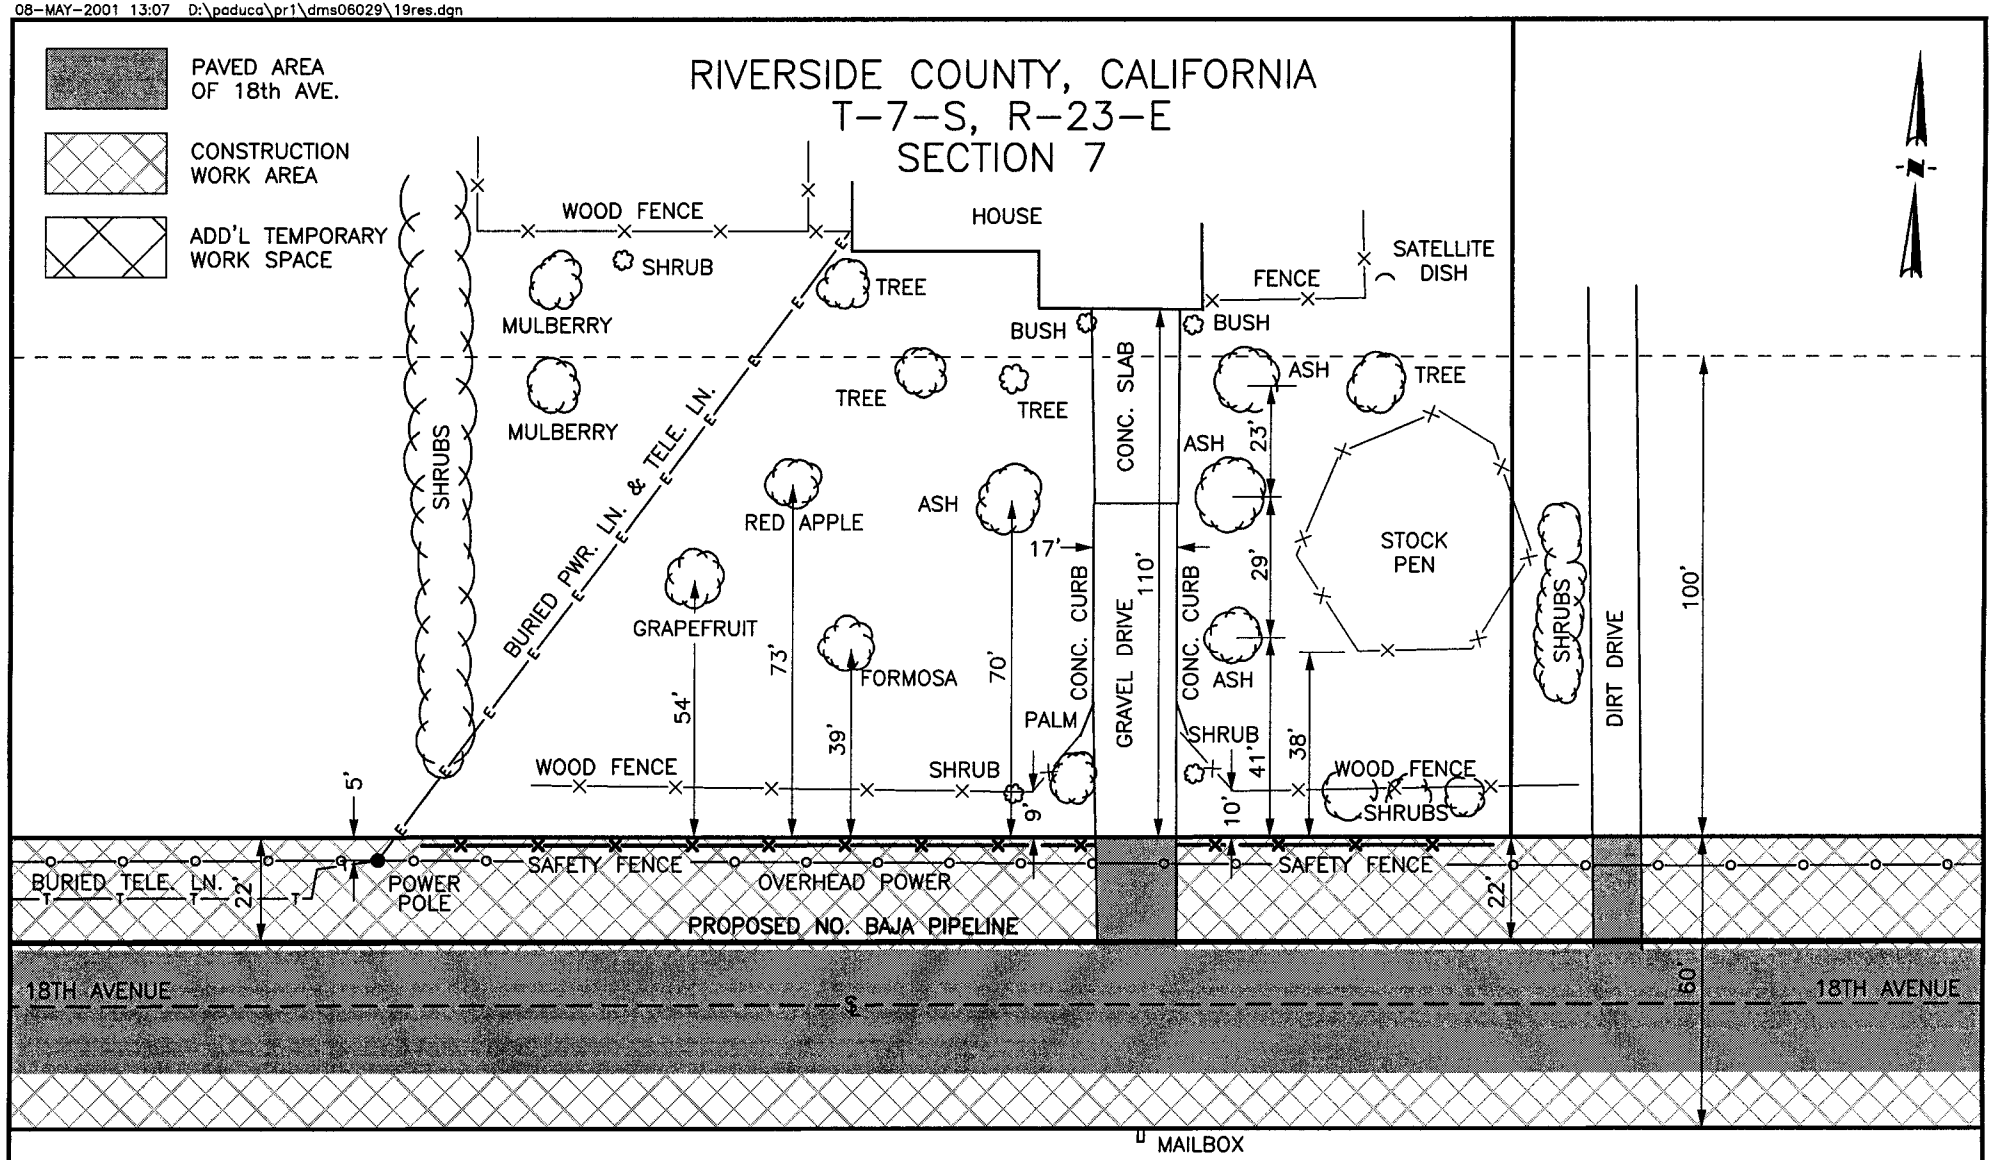

REV:	DESCRIPTION	DATE	DRN	CHK	APPR
DRN BY: DRM	DATE 03/15/01	APPR BY:	DATE		

40 20 0 40

BAR SCALE

M.P. 6.10

11563 18TH AVENUE
TRACT CA-RI-0601

North Baja Pipeline, LLC
North Baja Pipeline Project

DWG. NO. 19-RES REV. NO.

08-MAY-2001 13:07 D:\paduca\pr1\dms06029\20res.dgn

RIVERSIDE COUNTY, CALIFORNIA
T-7-S, R-23-E
SECTION 7

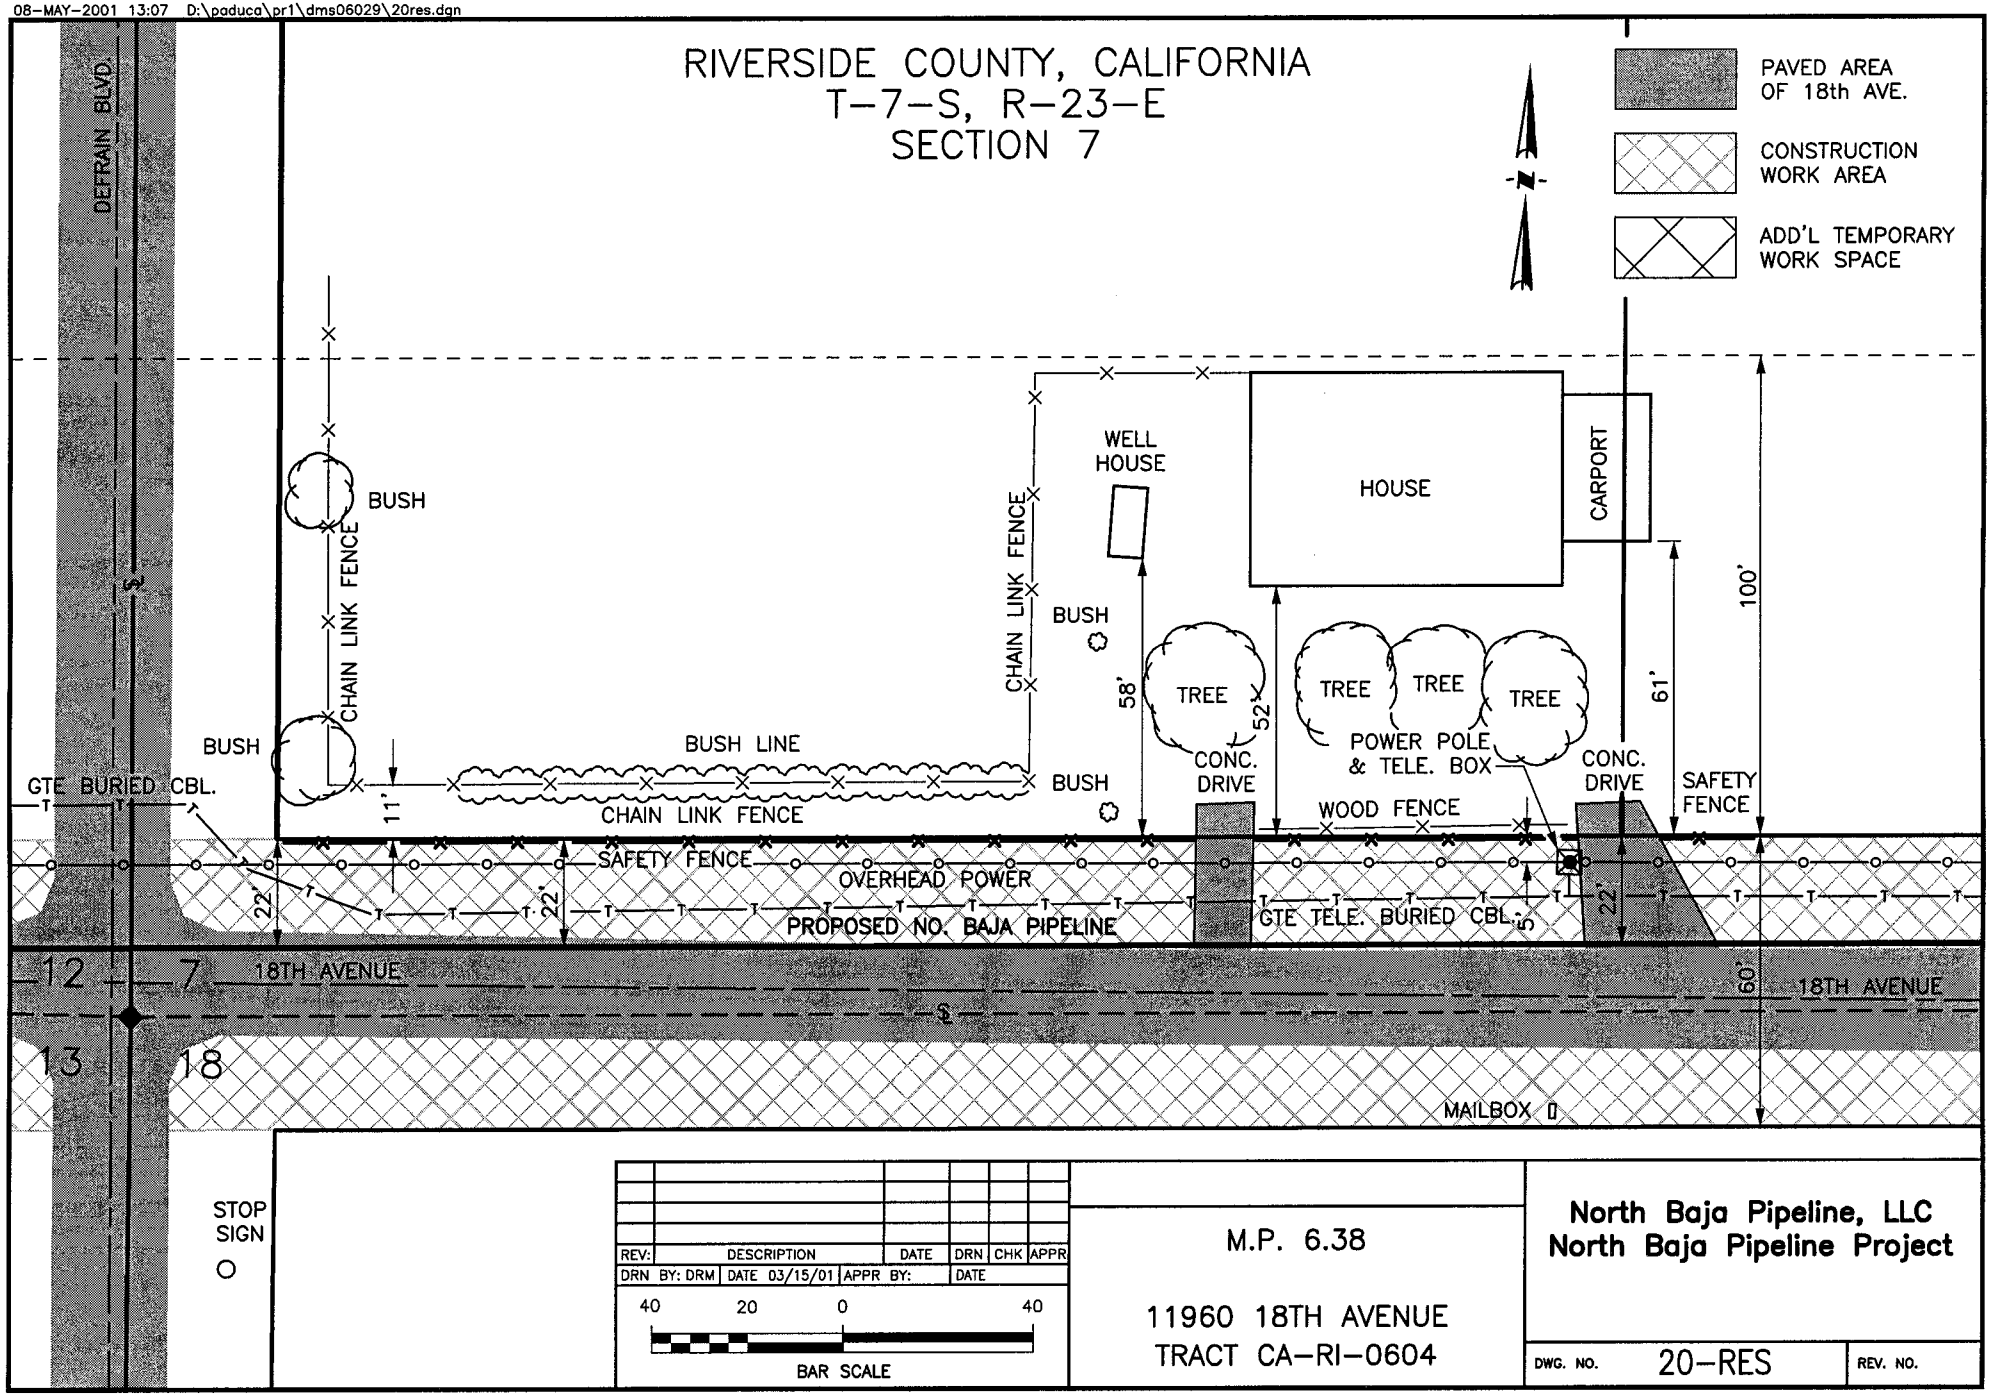

REV:	DESCRIPTION	DATE	DRN	CHK	APPR
DRN BY: DRM	DATE 03/15/01	APPR BY:	DATE		

40 20 0 40

BAR SCALE

M.P. 6.38

11960 18TH AVENUE
TRACT CA-RI-0604

North Baja Pipeline, LLC
North Baja Pipeline Project

DWG. NO. 20-RES

REV. NO.

08-MAY-2001 13:07 D:\paduca\pr1\dms06029\21res.dgn

RIVERSIDE COUNTY, CALIFORNIA
T-7-S, R-22-E
SECTION 14

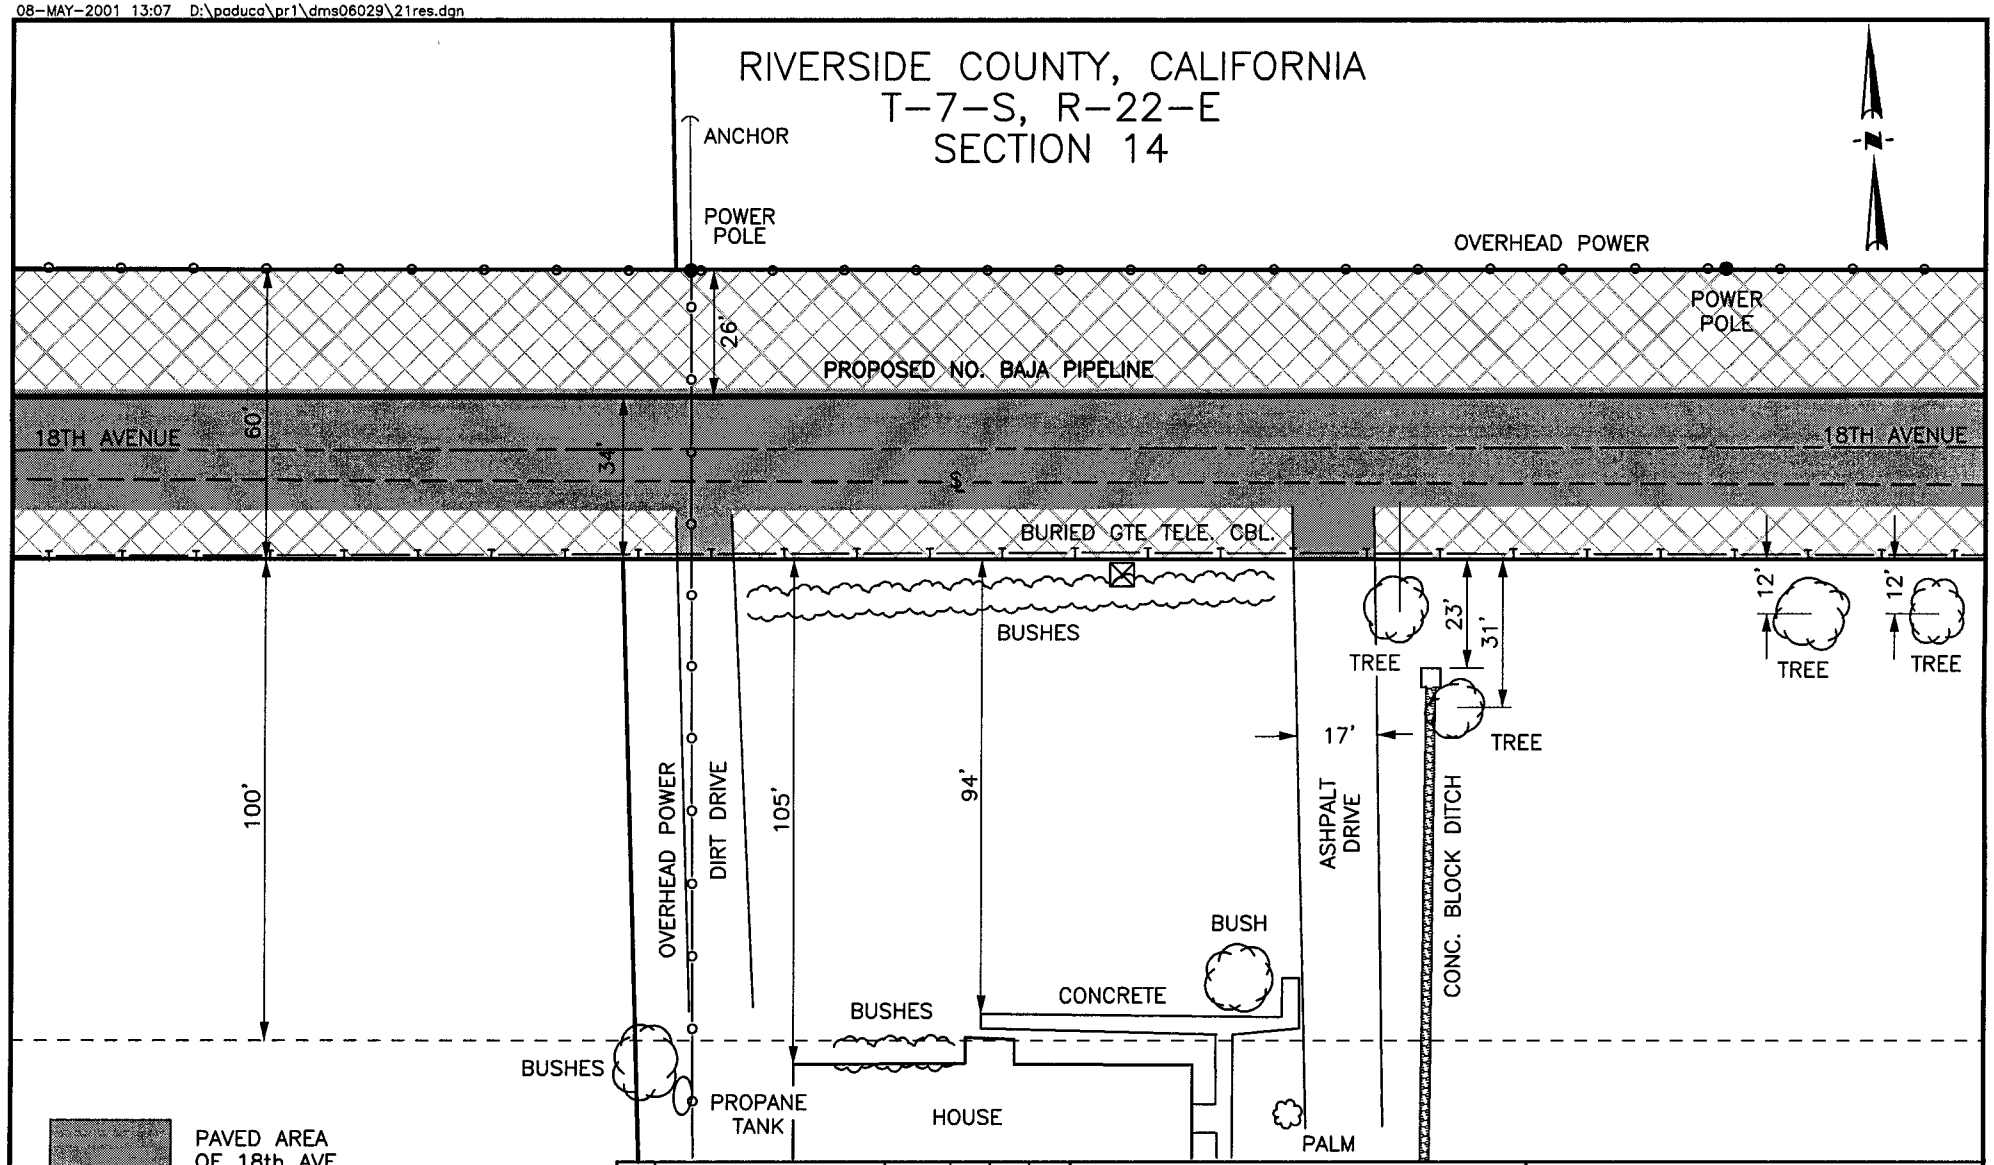

REV:	DESCRIPTION	DATE	DRN	CHK	APPR
DRN BY: DRM	DATE 03/15/01	APPR BY:	DATE		

40 20 0 40

BAR SCALE

M.P. 7.66

12401 18TH AVENUE
TRACT CA-RI-0670

North Baja Pipeline, LLC
North Baja Pipeline Project

DWG. NO. 21-RES REV. NO.

08-MAY-2001 13:07 D:\paduca\pr1\dms06029\22res.dgn

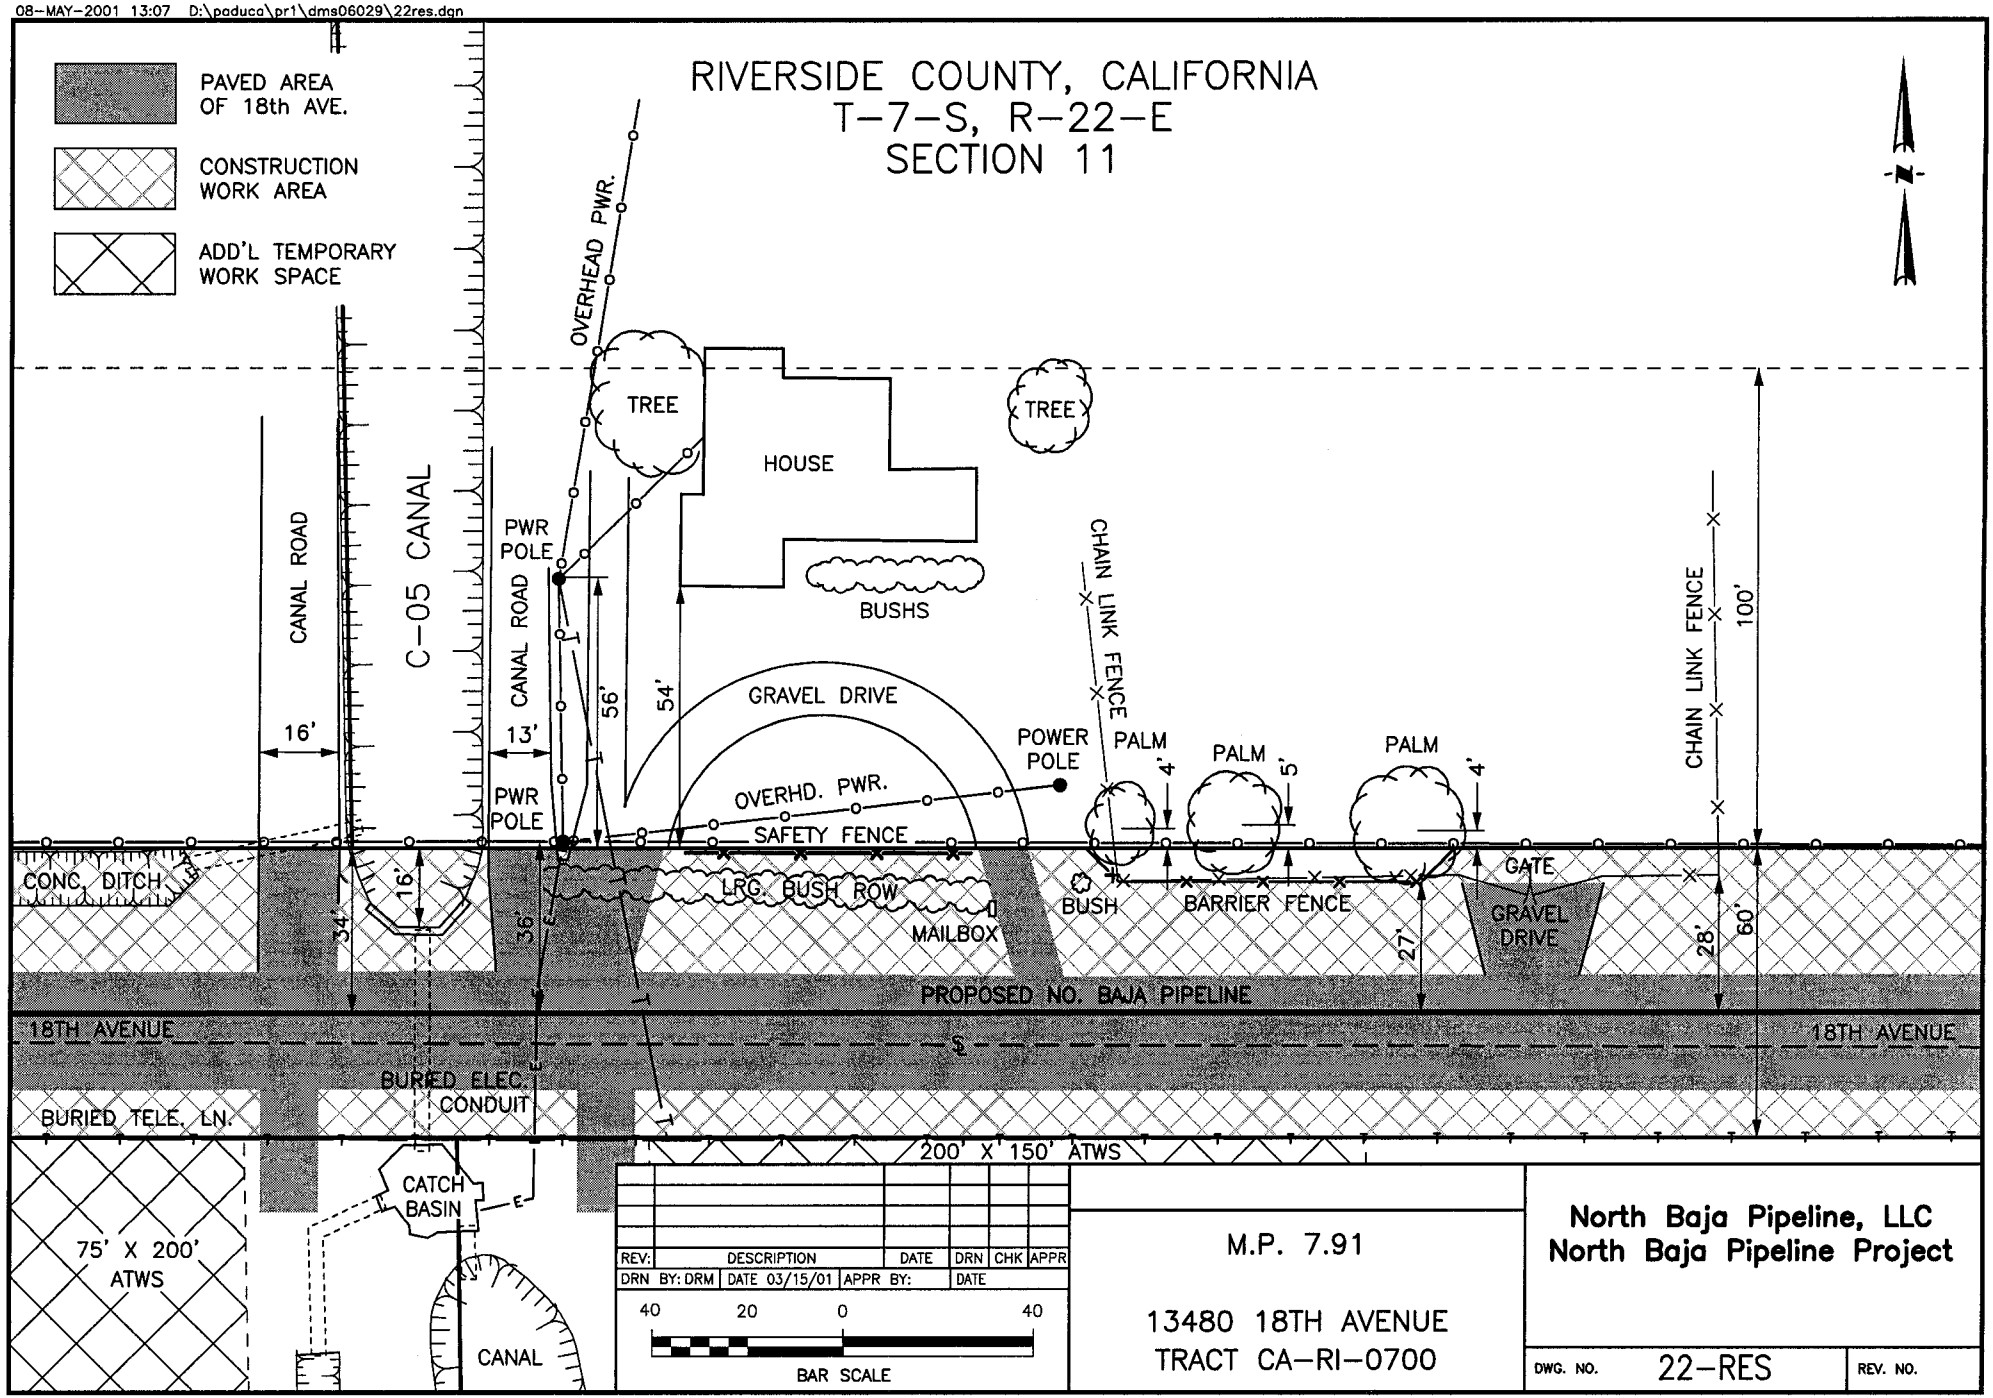

08-MAY-2001 13:07 D:\paduca\pr1\dms06029\23res.dgn

RIVERSIDE COUNTY, CALIFORNIA
T-7-S, R-22-E
SECTION 11

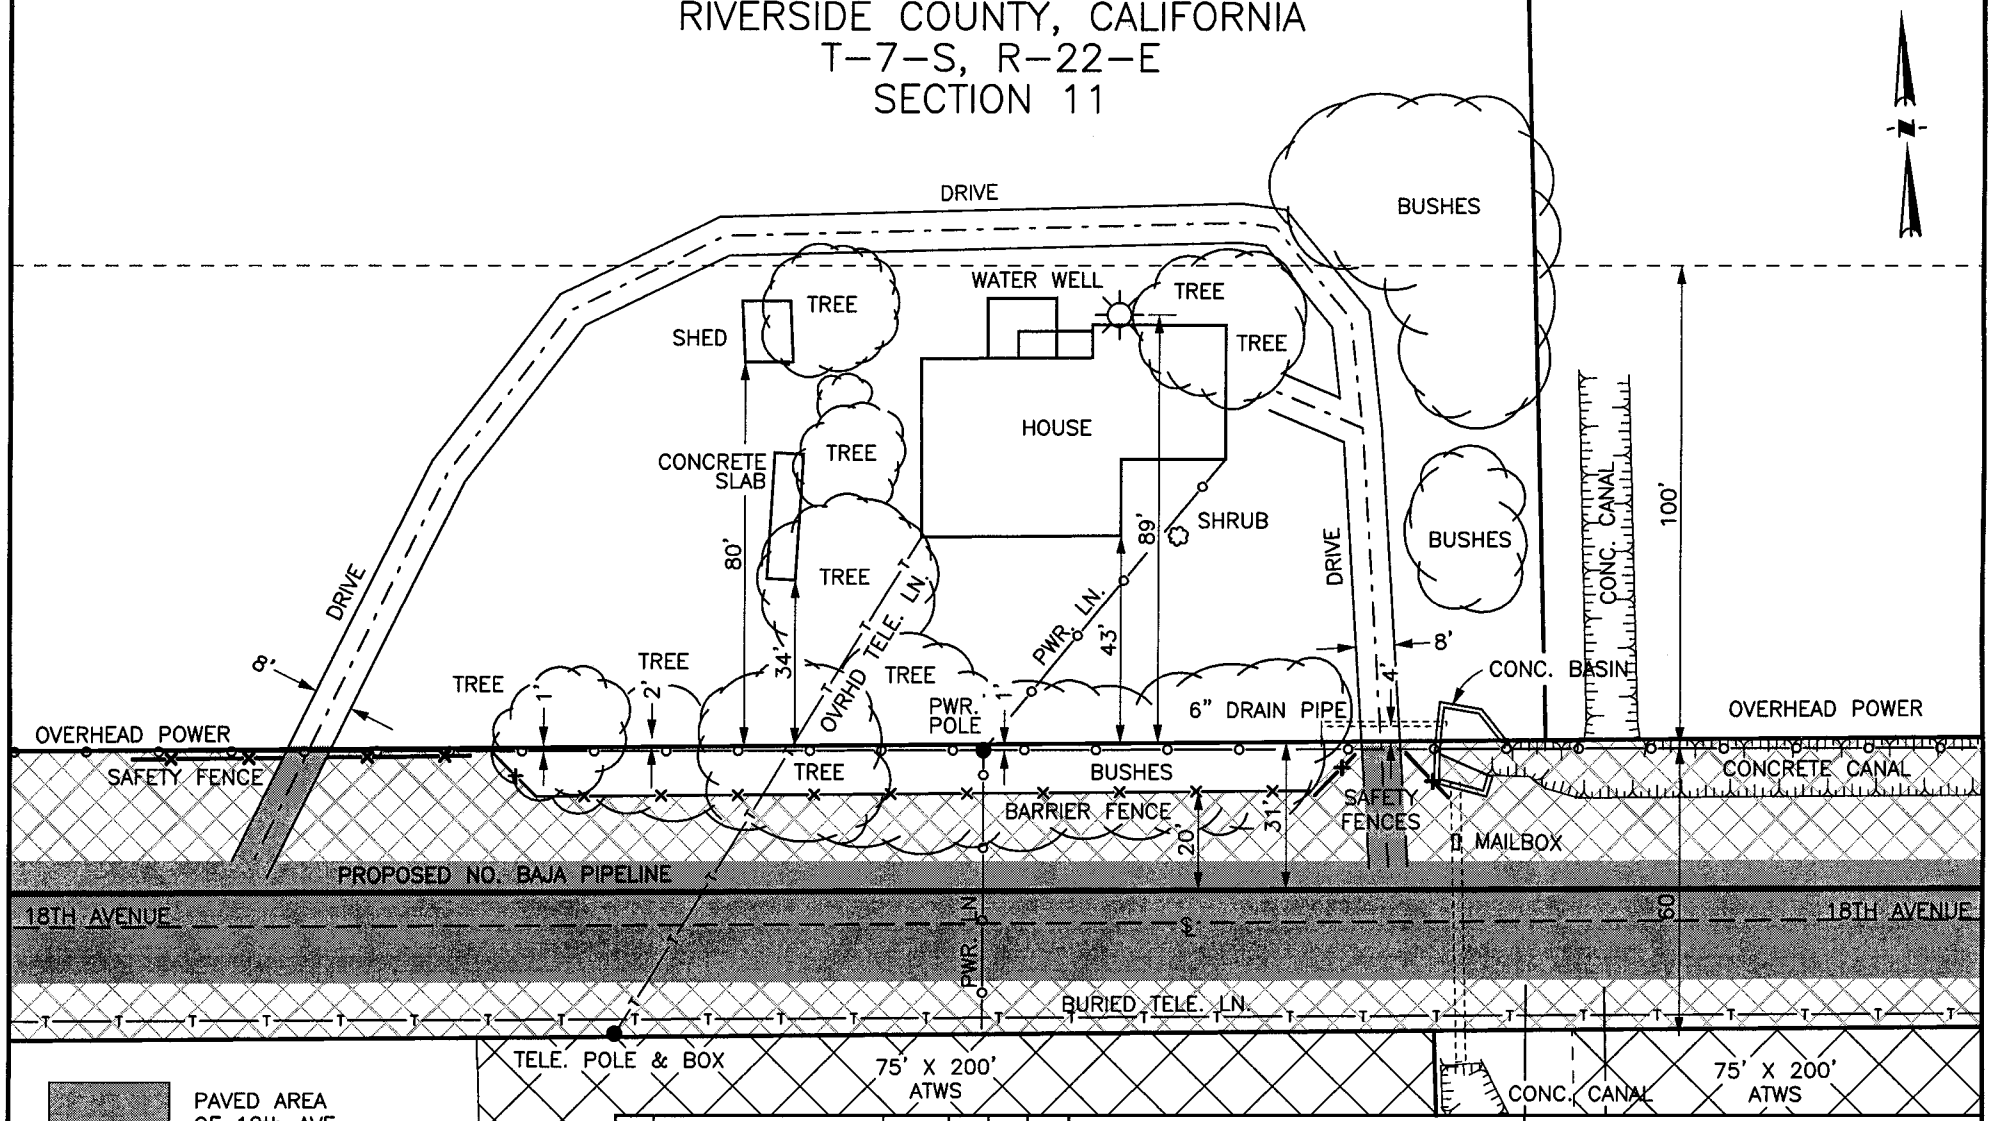

PAVED AREA OF 18th AVE.

CONSTRUCTION WORK AREA

ADD'L TEMPORARY WORK SPACE

REV:	DESCRIPTION	DATE	DRN	CHK	APPR
DRN BY: DRM	DATE 03/21/01	APPR BY:	DATE		

40 20 0 40

BAR SCALE

M.P. 8.20

13780 18TH AVENUE
TRACT CA-RI-0740

North Baja Pipeline, LLC
North Baja Pipeline Project

DWG. NO. 23-RES

REV. NO.

RIVERSIDE COUNTY, CALIFORNIA
T-7-S, R-22-E
SECTION 15

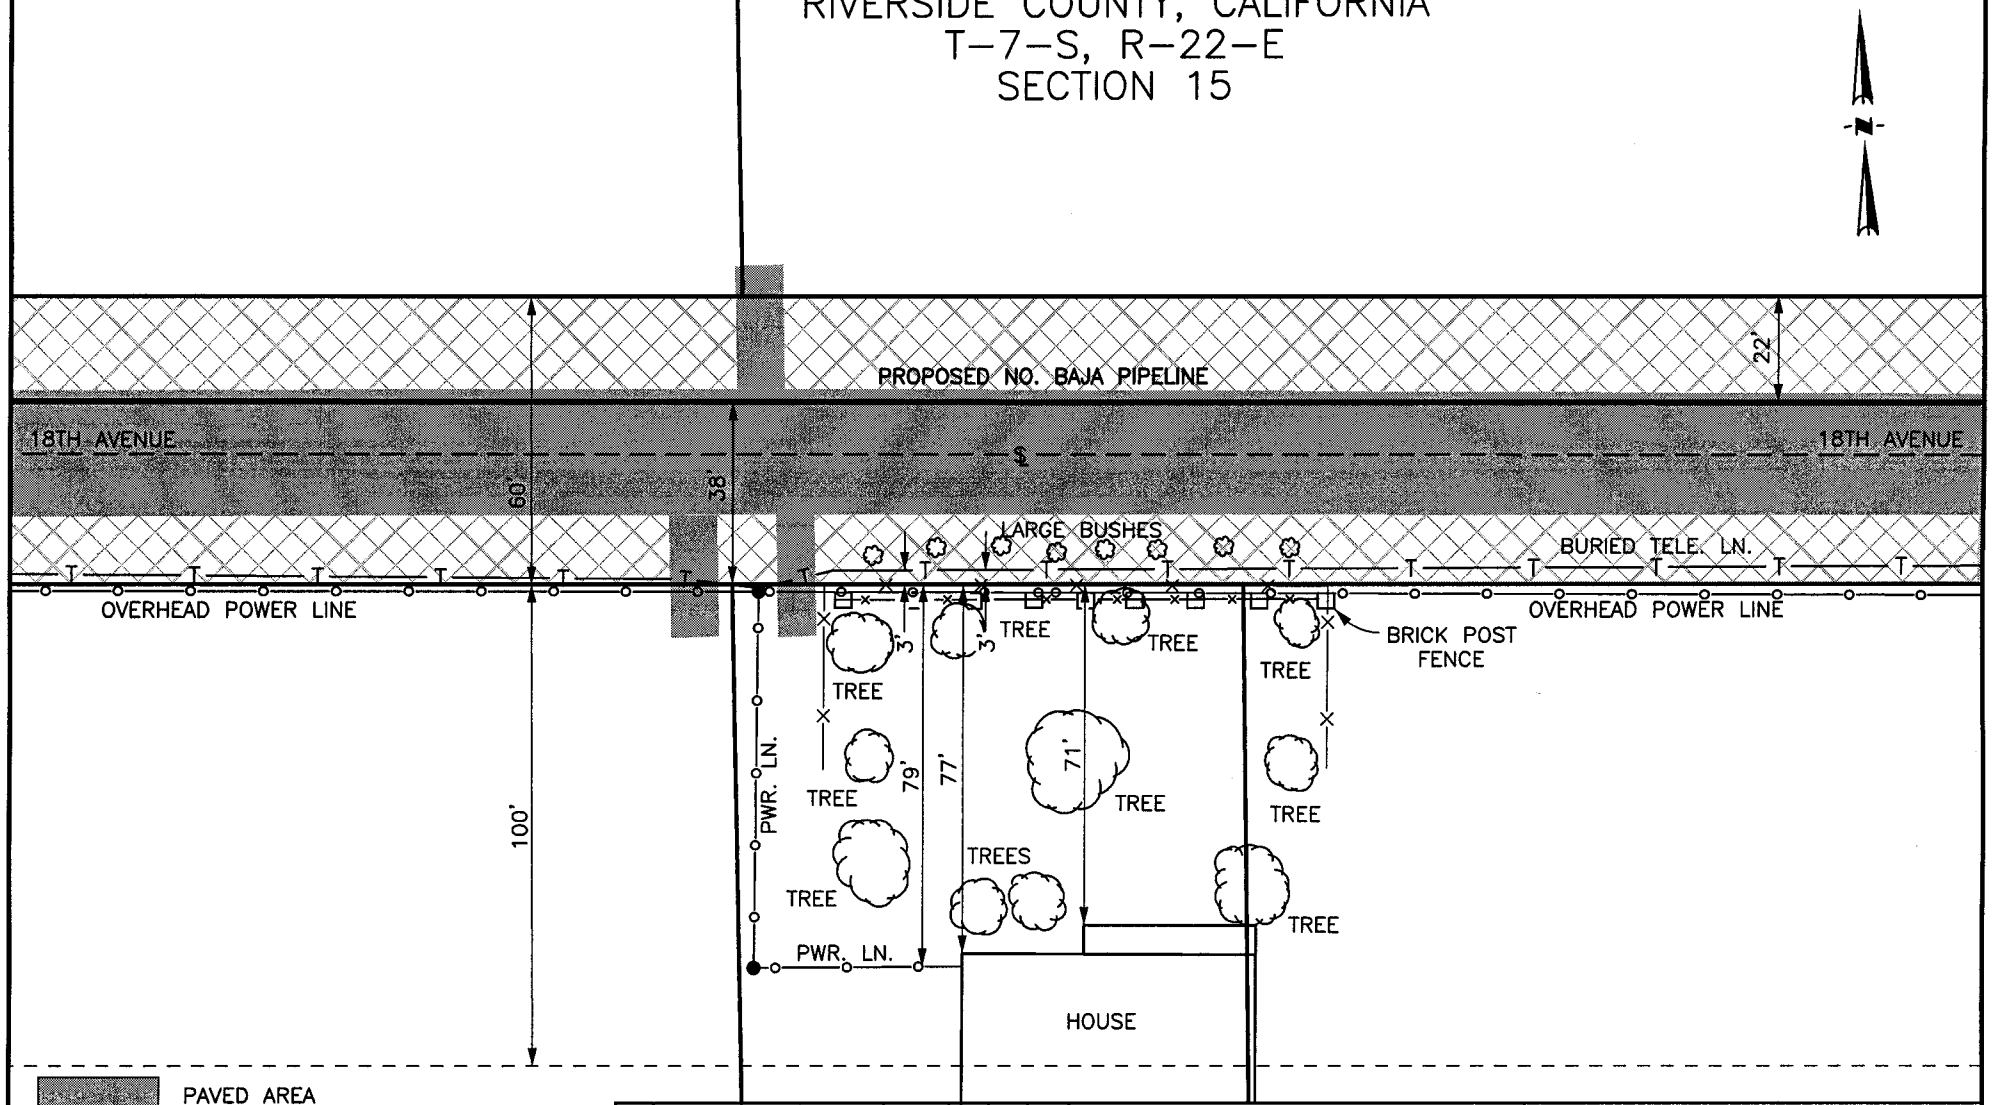

PAVED AREA OF 18th AVE.

CONSTRUCTION WORK AREA

ADD'L TEMPORARY WORK SPACE

REV:	DESCRIPTION	DATE	DRN	CHK	APPR
DRN BY: DRM	DATE 03/21/01	APPR BY:	DATE		

40 20 0 40

BAR SCALE

M.P. 8.66

14231 18TH AVENUE
TRACT CA-RI-0771

North Baja Pipeline, LLC
North Baja Pipeline Project

DWG. NO. 24-RES

REV. NO.

08-MAY-2001 13:07 D:\paduca\pr1\dms06029\25res.dgn

RIVERSIDE COUNTY, CALIFORNIA
T-7-S, R-22-E
SECTION 15

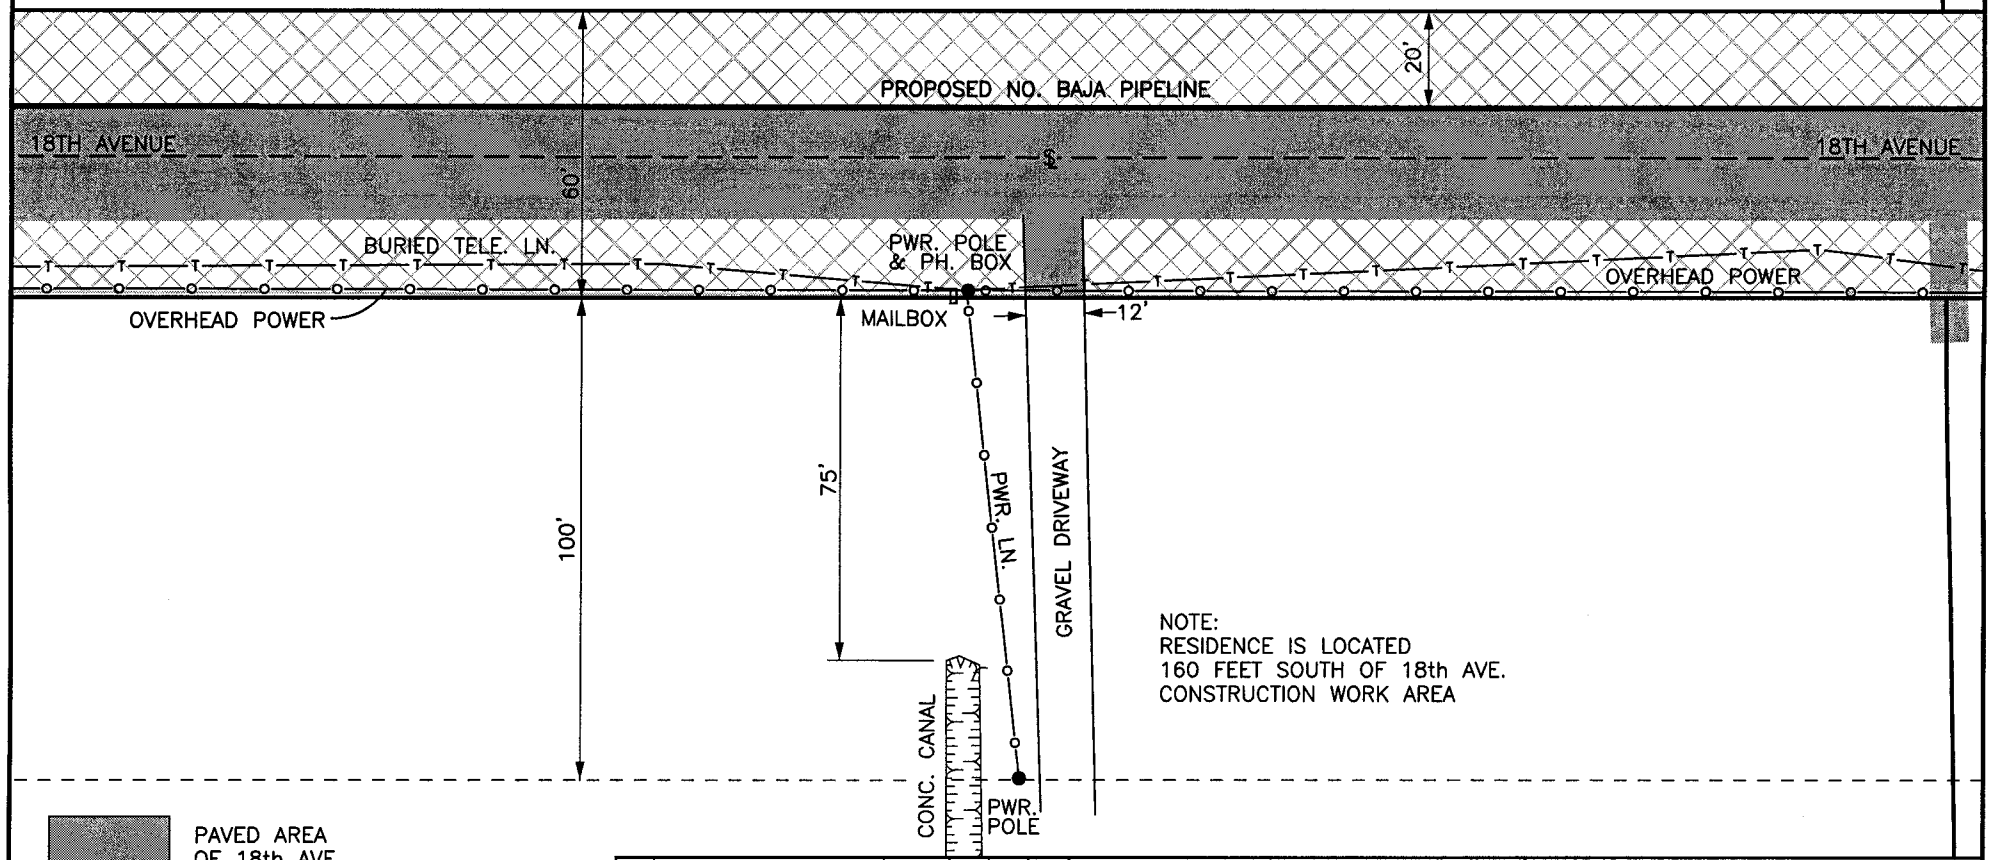

REV:	DESCRIPTION	DATE	DRN	CHK	APPR
DRN BY: DRM	DATE 03/21/01	APPR BY:	DATE		

40 20 0 40

BAR SCALE

M.P. 9.20

14681 18TH AVENUE
TRACT CA-RI-0830

North Baja Pipeline, LLC
North Baja Pipeline Project

DWG. NO. 25-RES

REV. NO.

08-MAY-2001 13:07 D:\paduca\pr1\dms06029\26res.dgn

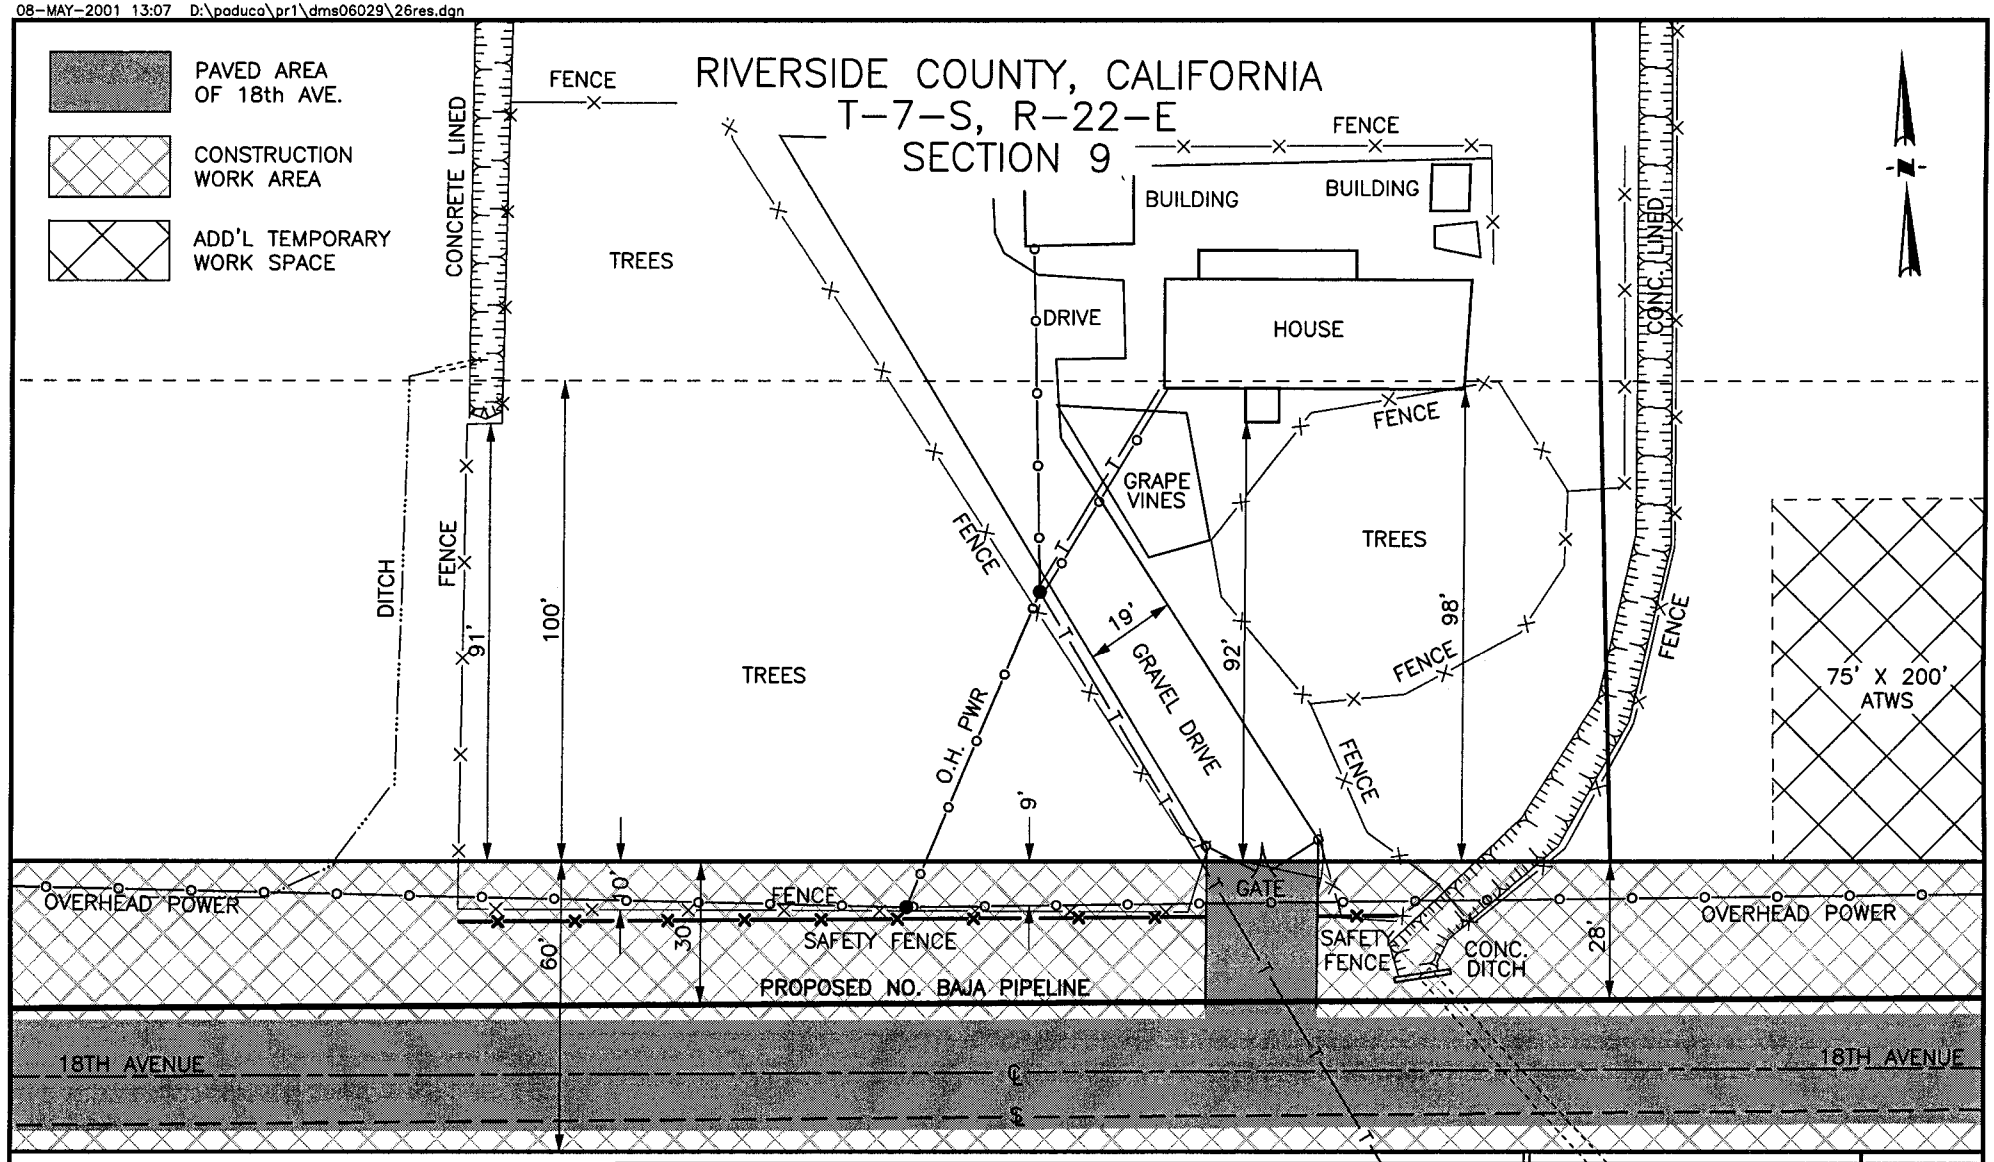

08-MAY-2001 13:07 D:\paduca\pr1\dms06029\27agr.dgn

RIVERSIDE COUNTY, CALIFORNIA
T-7-S, R-22-E
SECTIONS 8 & 17

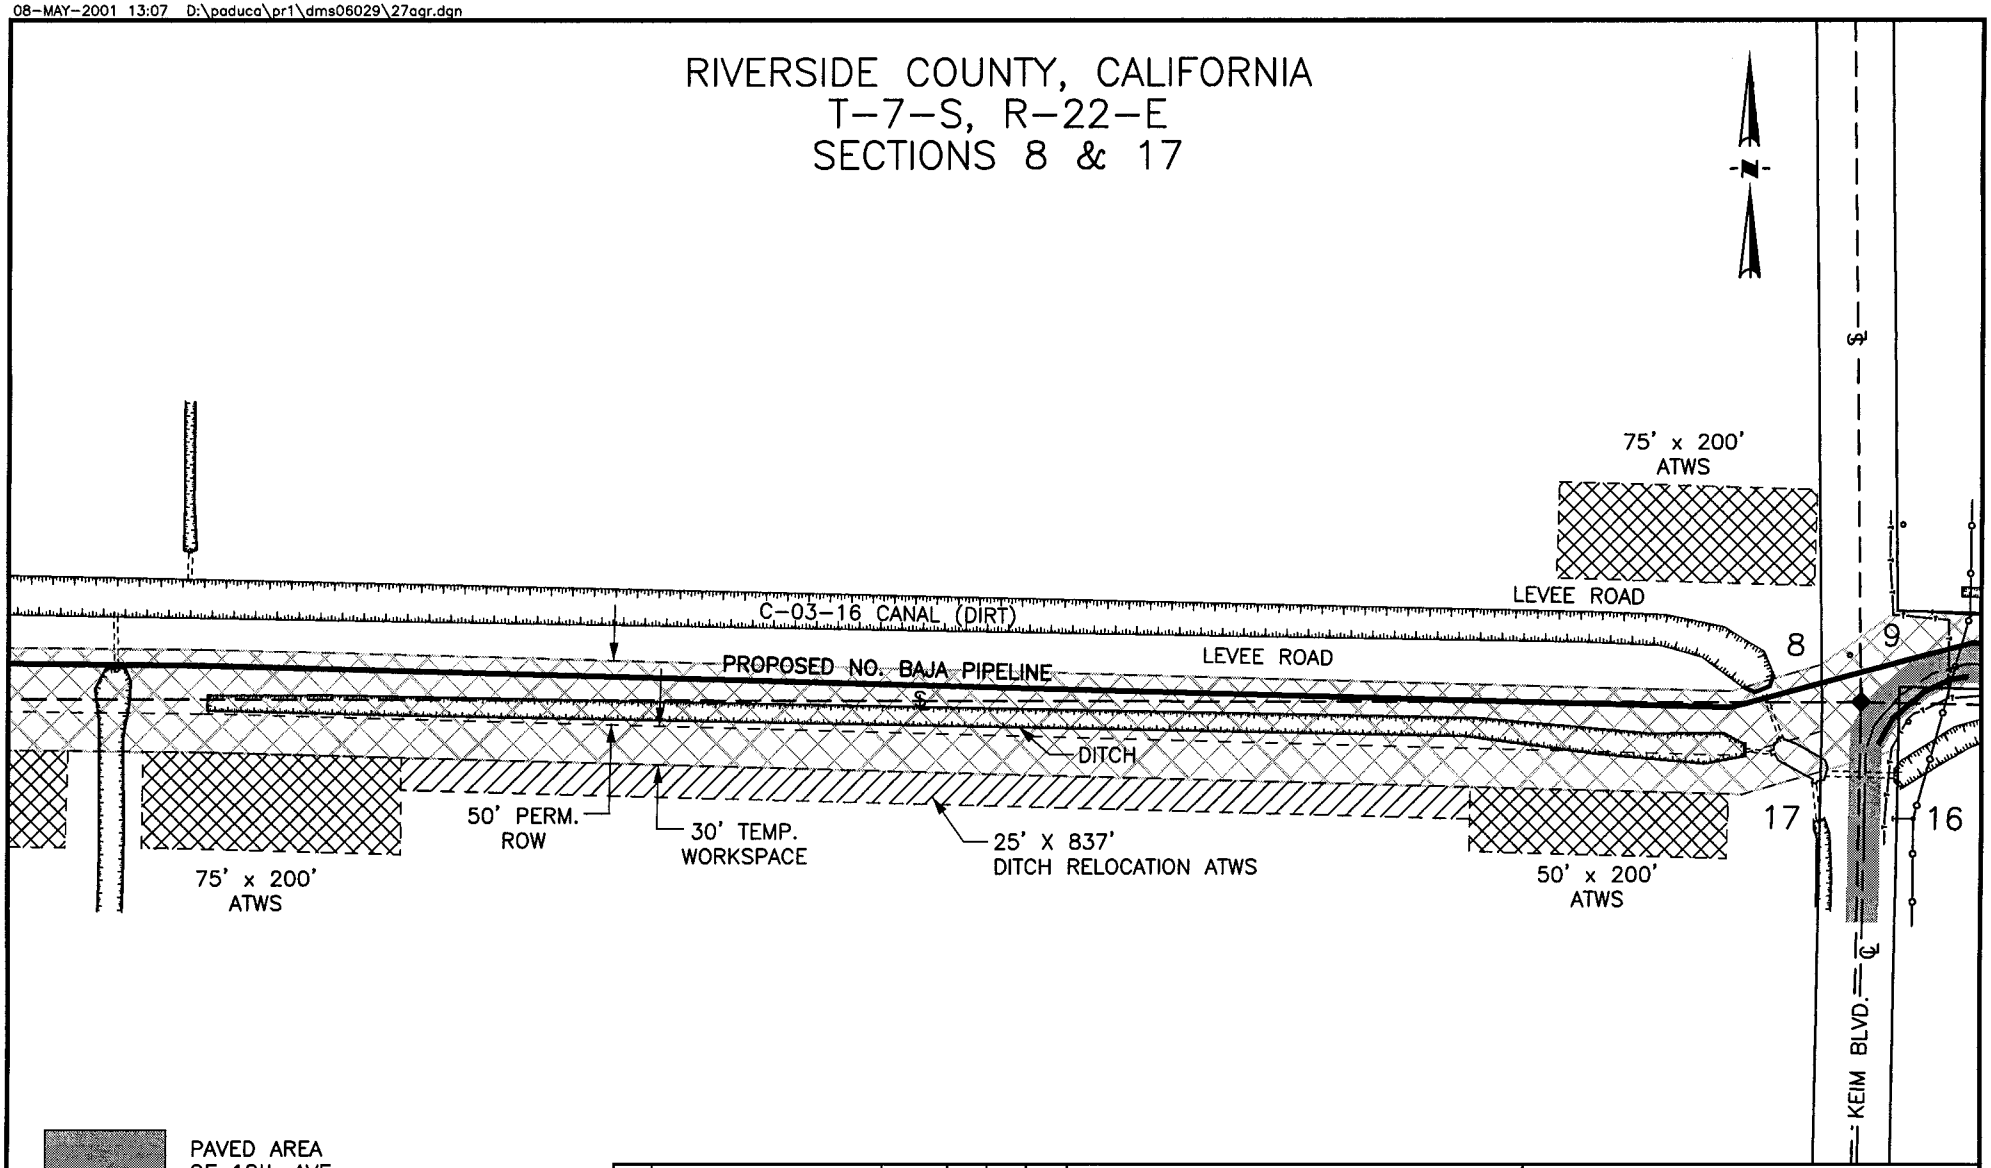

PAVED AREA
OF 18th AVE.

CONSTRUCTION
WORK AREA

ADD'L TEMPORARY
WORK SPACE

REV:	DESCRIPTION	DATE	DRN	CHK	APPR
DRN BY:	DATE 04/06/01	APPR BY:	DATE		

150 75 0 150

BAR SCALE

M.P. 10.50

18TH AVENUE
TRACT CA-RI-0970

North Baja Pipeline, LLC
North Baja Pipeline Project

DWG. NO. 27-AGR REV. NO.