WEST DIVERSION CHANNEL

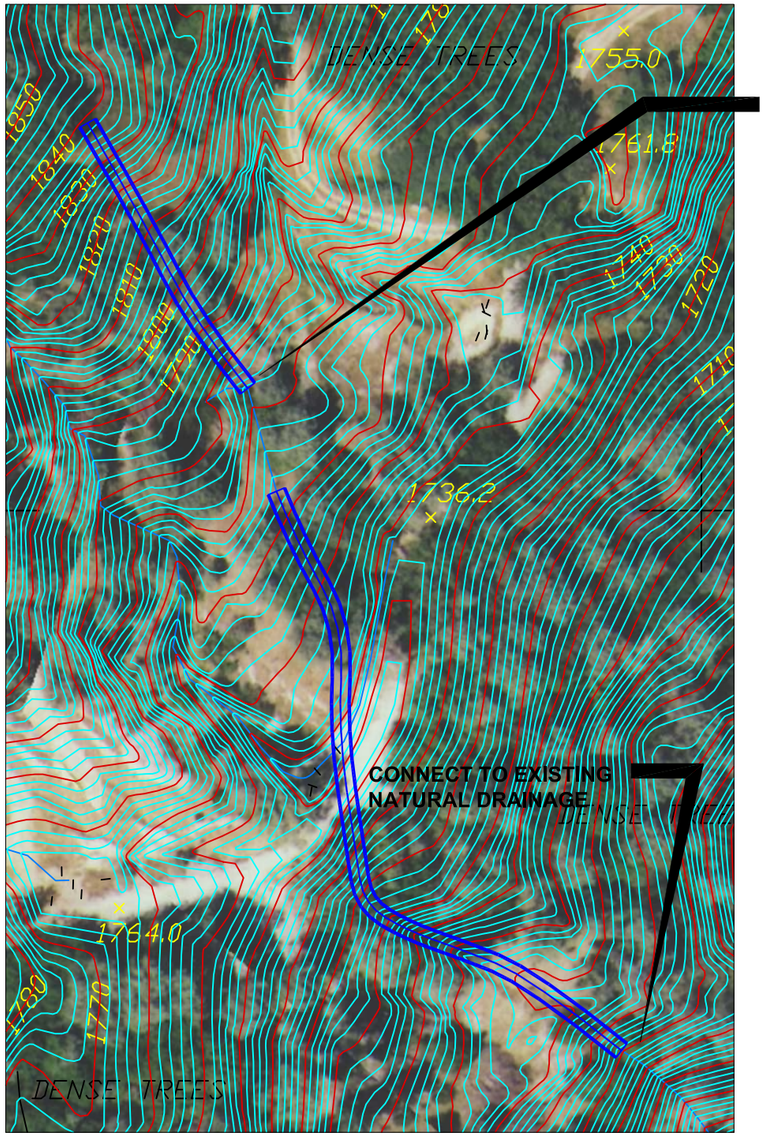

NORTH DIVERSION CHANNEL

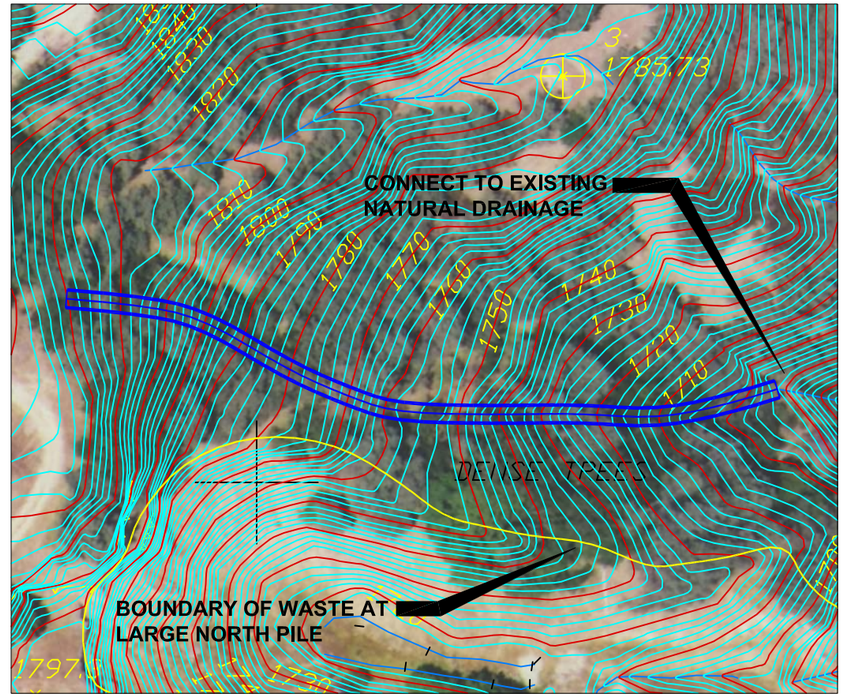

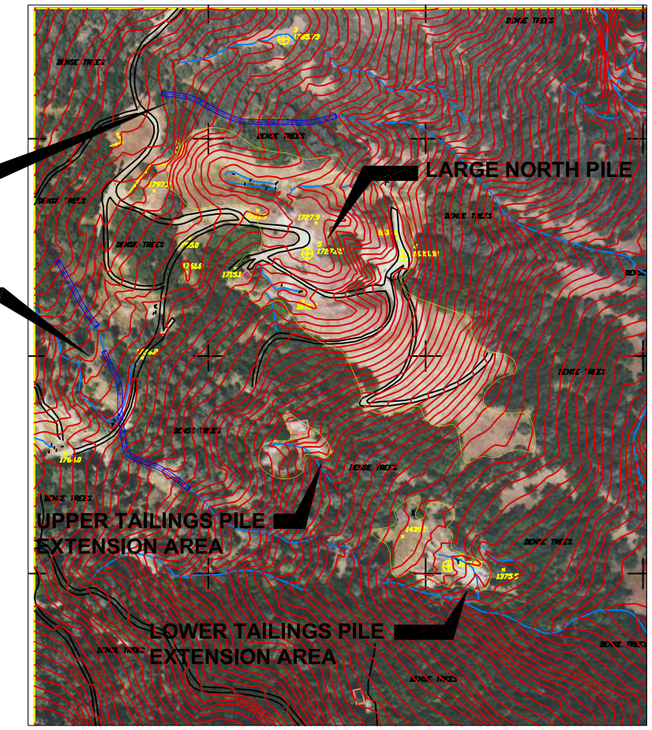

OVERALL SITE LAYOUT

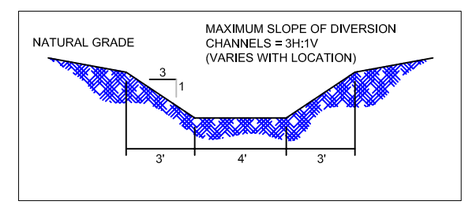

DIVERSION CHANNEL DETAIL

ALTERNATIVE 2:
RUN-ON/OFF CONTROLS

No.	Revisions	Date	
#1			
#2			
#3			
#4			

Date: SEPTEMBER 21, 2007	Drawn By: A. HAINES
Project No. 7469-010	Checked By: C. G. LABERGE, PE
Figure: 7-1	Sheet: 1 OF 1

Walsh
Environmental Scientists and Engineers, LLC

Oat Hill Extension Mercury Mine
Engineering Evaluation / Cost Analysis (EE/EA)
U:\PROJECTS\7469-010 OAT HILL\CAD\07041 EDIT.DWG

Scale: 1" = 100'
0