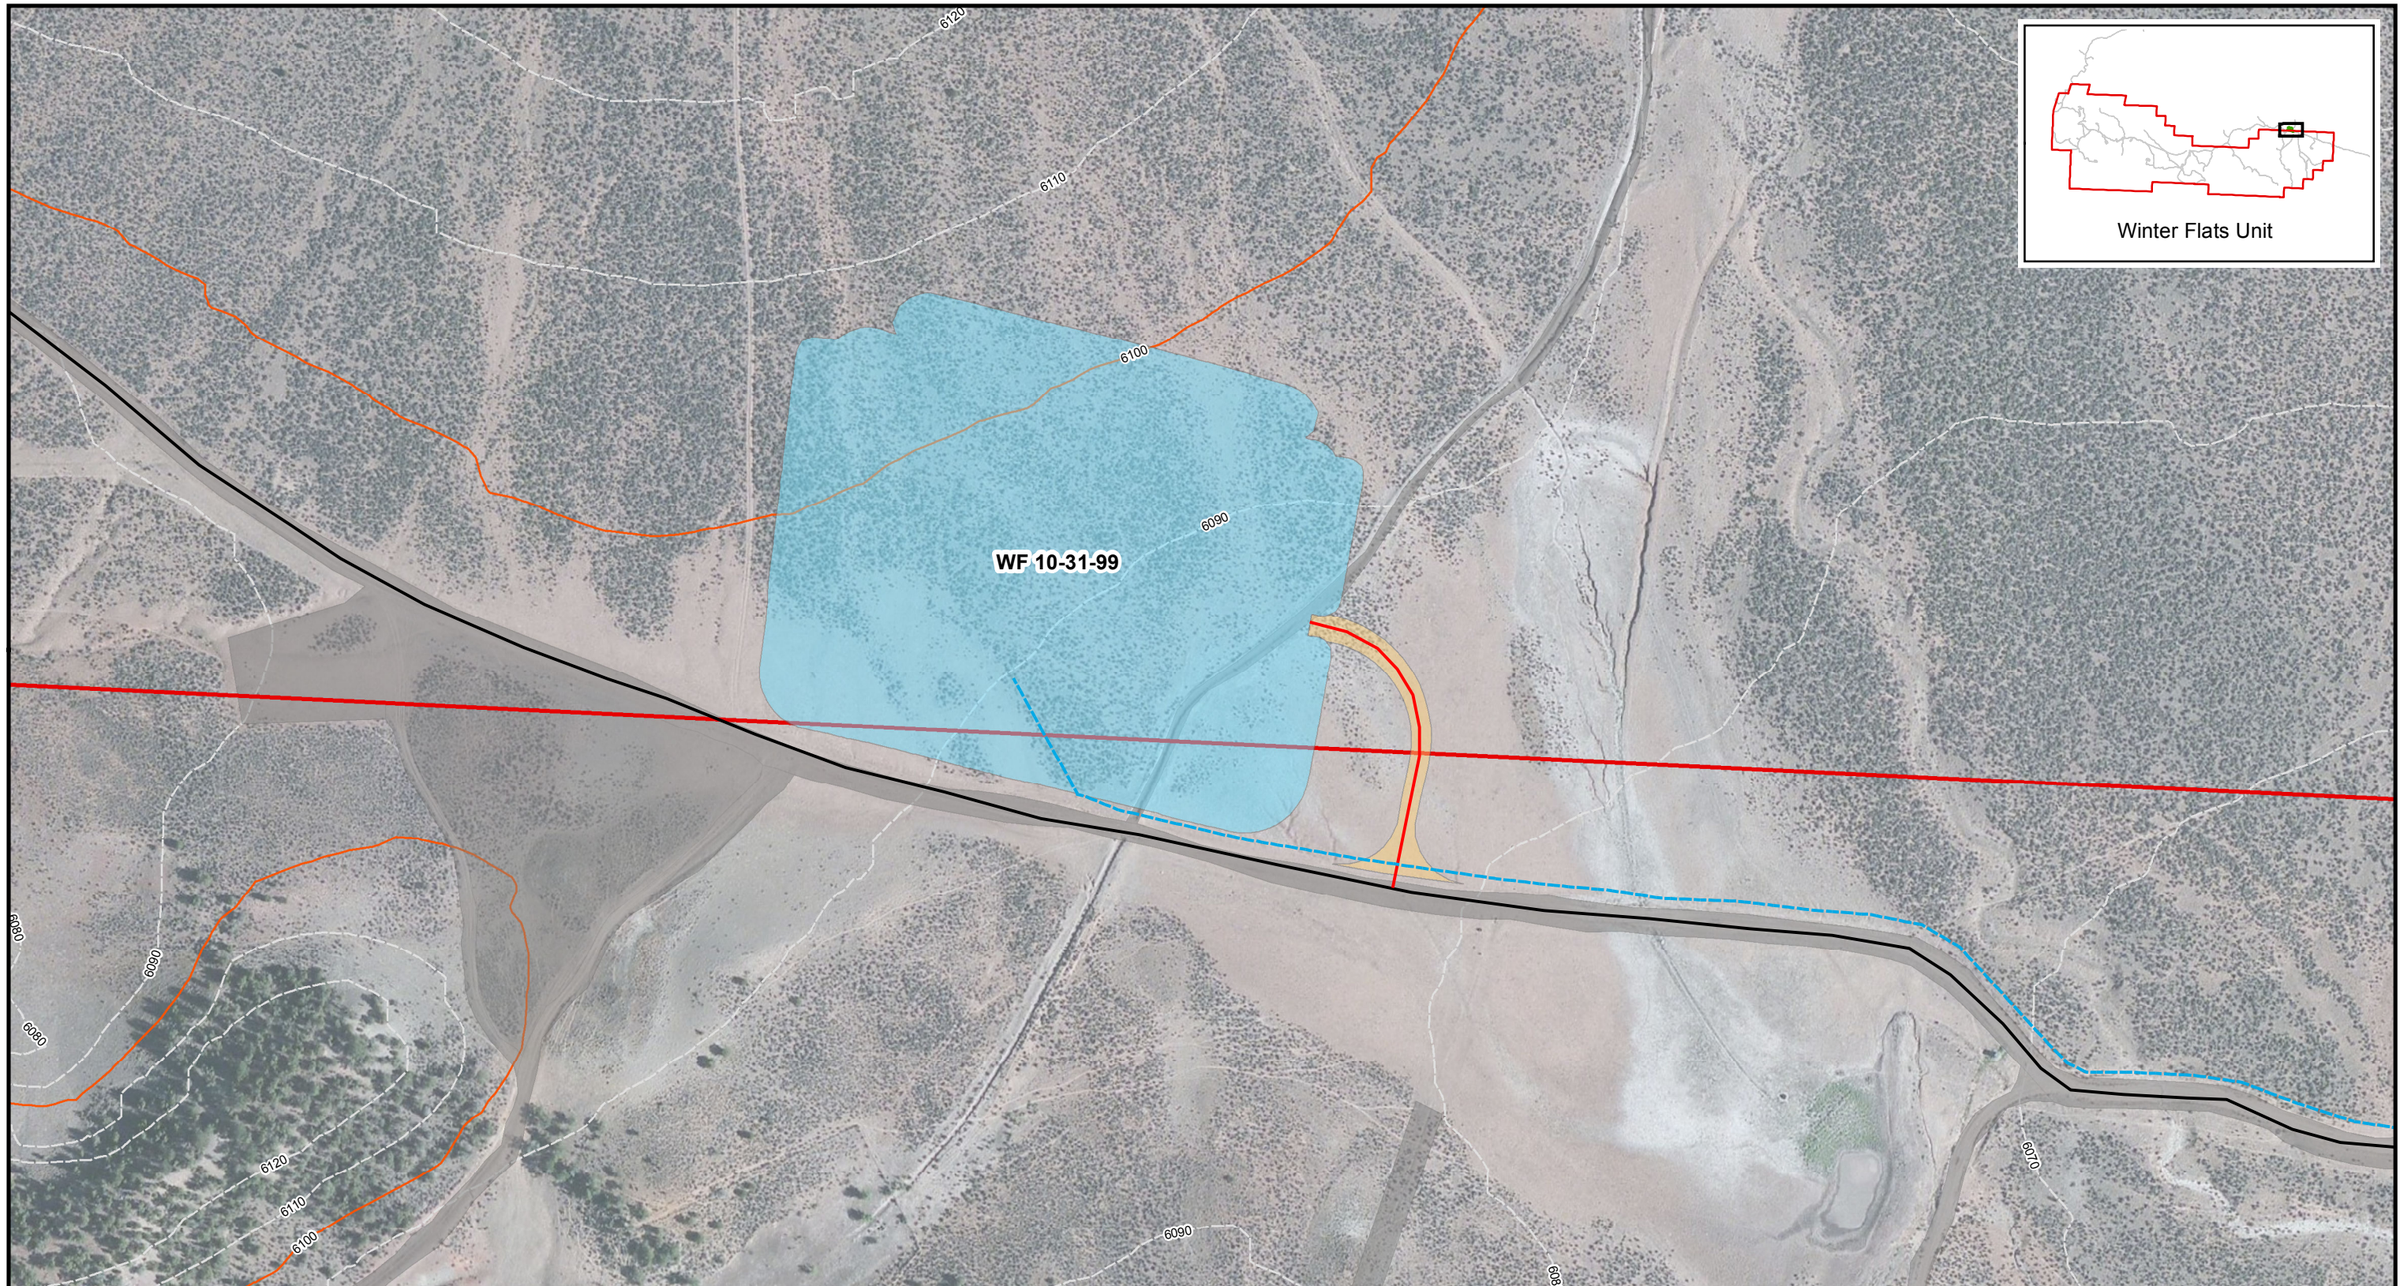

Legend

Proposed Disturbance
- Centralized Facility
- Well Pad
- Pipeline
- Road

Suggested Mitigation
- T-posts with orange fencing
- Post and Cable Fence
- Silt Fence
- Hay Wattles

Pipeline
- Gas, Water Supply and Produced Water
- Water Supply
- Surface Water Pipeline

Access Roads
- Existing - No Improvement
- Existing - Requires Upgrade
- New Resource Road

N

0 100 200 400 Feet

0 20 40 80 120 Meters

Map 2a

Black Hills DeBeque Exploratory Project

DeBeque Phacelia and
Colorado Hookless Cactus
Conservation Measures - Winter Flats Unit