Q:\20134\11-CADD\02-Civil\Transmission Line\FIG02_Proposed Route - Topo.dwg

CADD D1-R4

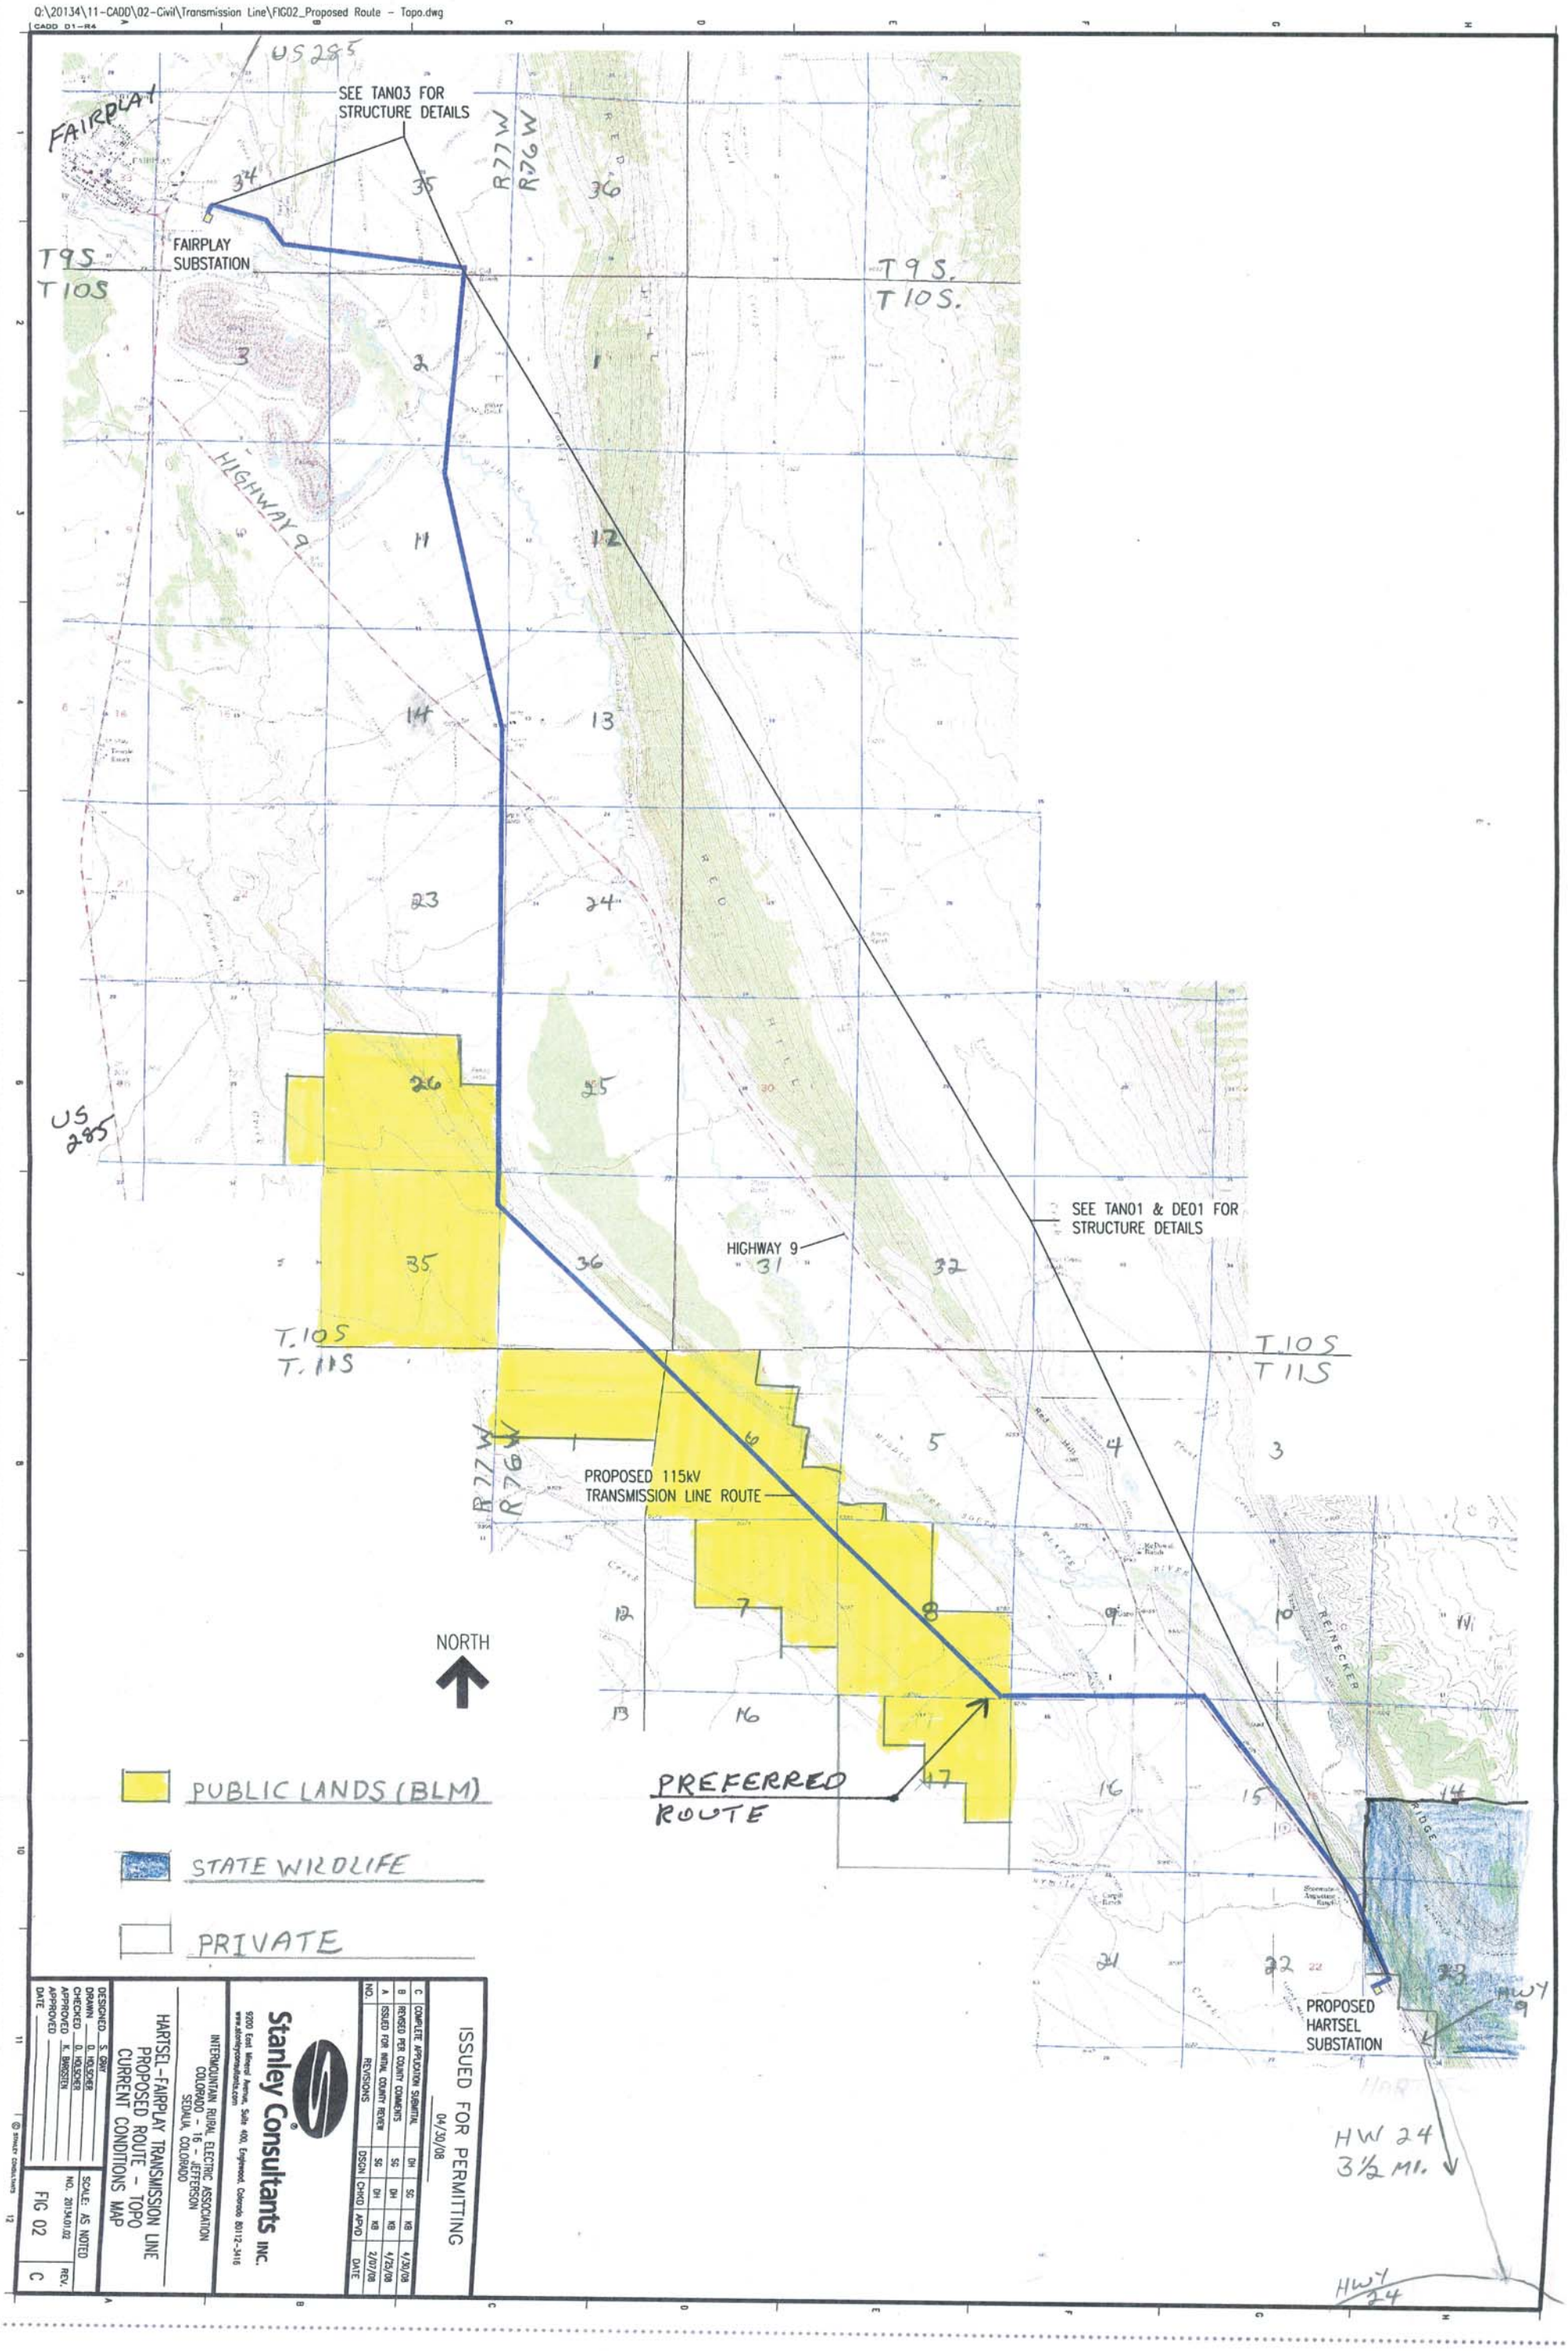

ISSUED FOR PERMITTING
04/30/08

NO.	REVISIONS	DSGN	CHKD	APVD	DATE
C	COMPLETE APPLICATION SUBMITTAL	DH	SG	KB	4/30/08
B	REVISED PER COUNTY COMMENTS	SG	DH	KB	4/25/08
A	ISSUED FOR INITIAL COUNTY REVIEW	SG	DH	KB	2/07/08

Stanley Consultants INC.
9200 East Mineral Avenue, Suite 400, Englewood, Colorado 80112-3416
www.stanleyconsultants.com

INTERMOUNTAIN RURAL ELECTRIC ASSOCIATION
COLORADO - 16 - JEFFERSON
SEDALIA, COLORADO

HARTSEL-FAIRPLAY TRANSMISSION LINE
PROPOSED ROUTE - TOPO
CURRENT CONDITIONS MAP

DESIGNED S. GRAY
DRAWN D. HOLSCHER
CHECKED D. HOLSCHER
APPROVED K. BARGSTEN
DATE

SCALE: AS NOTED
NO. 20134.01.02
FIG 02
REV. C

© STANLEY CONSULTANTS