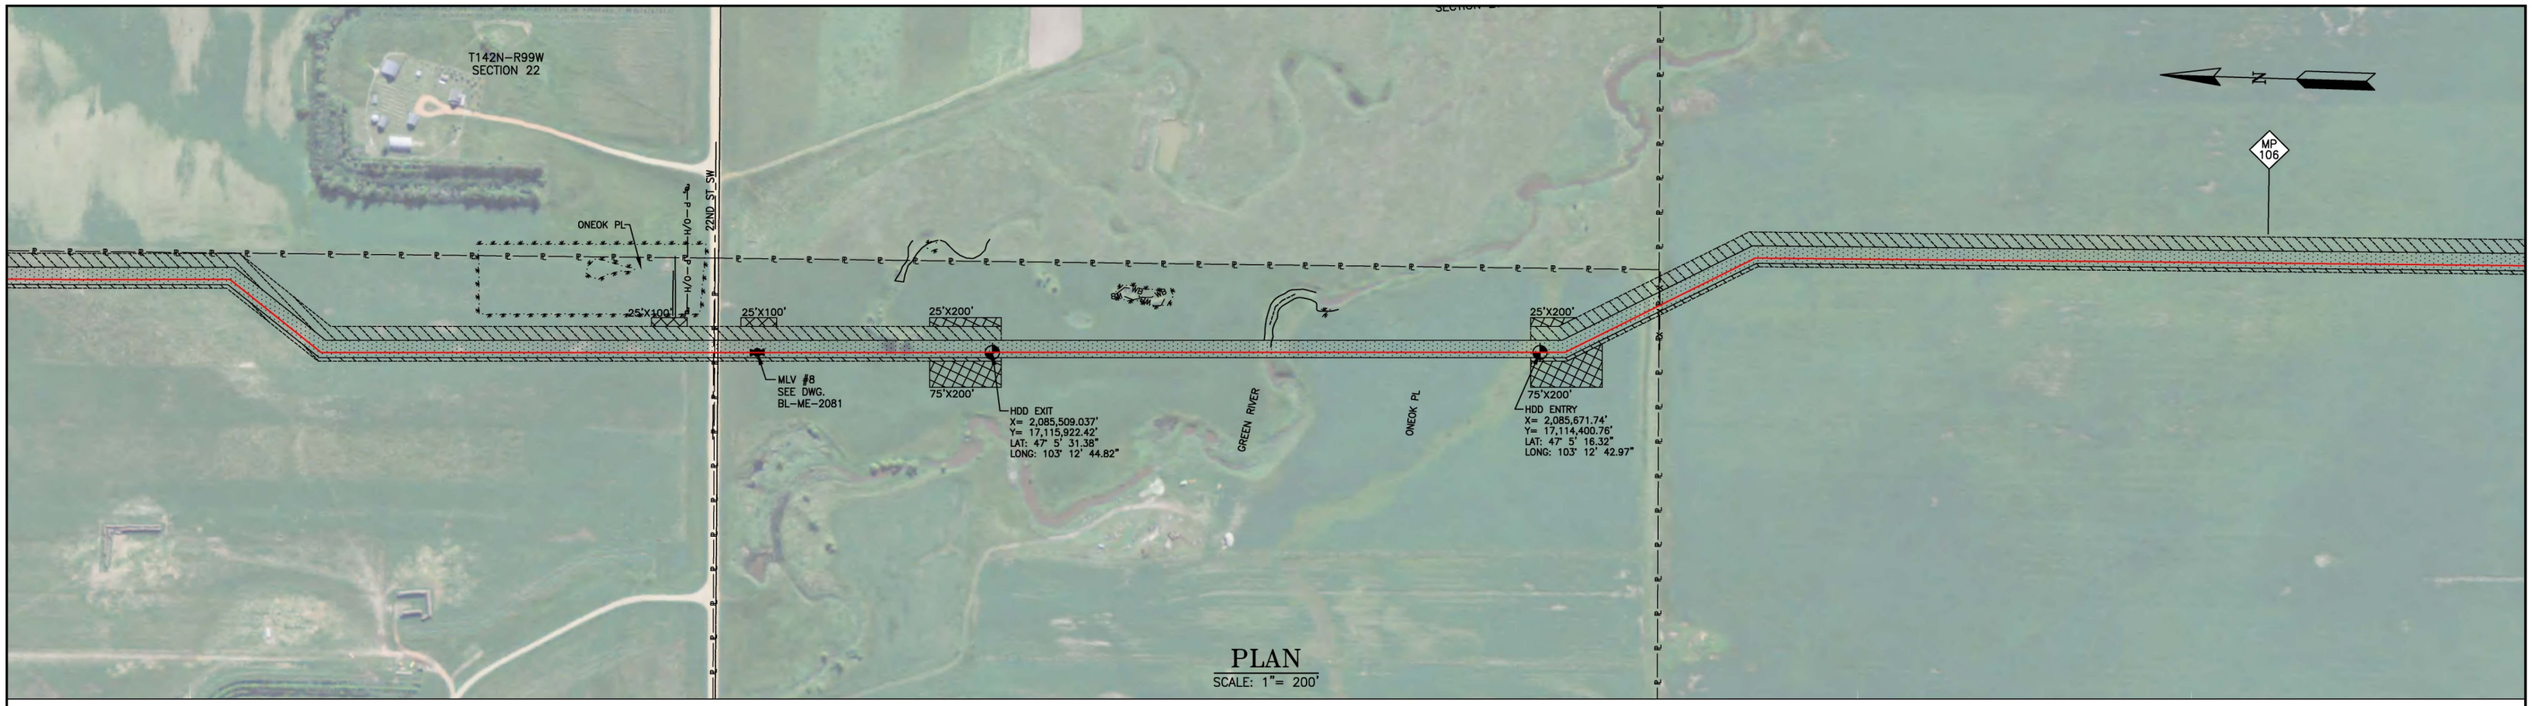

PLAN

SCALE: 1"= 200'

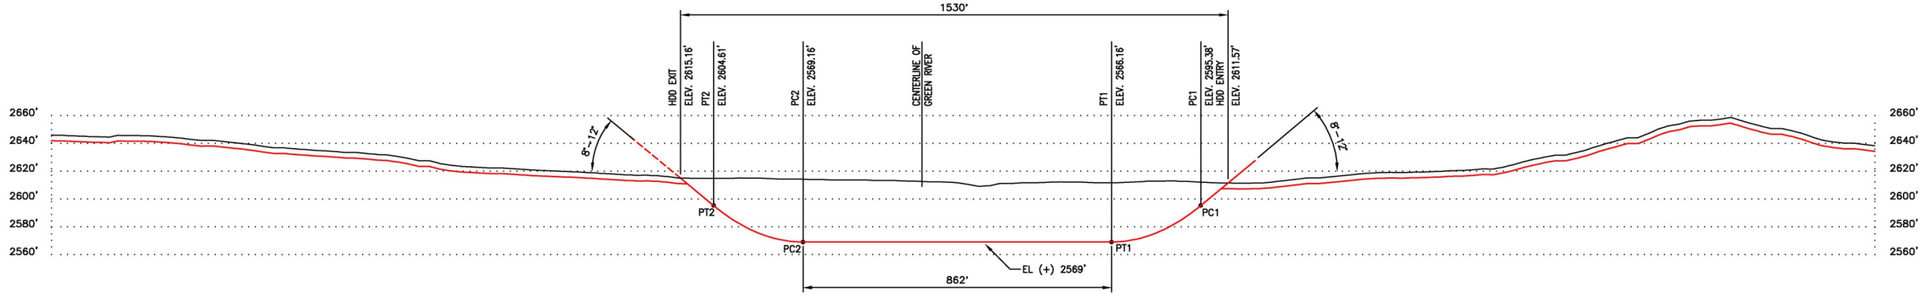

PROFILE

HORIZ. SCALE: 1"= 200'
VERT. SCALE: 1"= 50'

LEGEND

C/L PROPOSED PIPELINE
FOREIGN PIPELINE
CL ROAD
EDGE ROAD
CL RAILROAD
FENCE LINE
OVERHEAD ELECTRIC
UNDERGROUND ELECTRIC
CABLE
TELEPHONE
UNDERGROUND TELEPHONE
BANKLINE
CL WATER (MAJOR)
CL WATER (MINOR)
TREELINE
CL DITCH
WEEDS
WETLAND BOUNDARY
RIGHT OF WAY
PROPERTY LINE
CITY BOUNDARY/LIMITS
SECTION LINE
TWP/RNG LINE
COUNTY/PARISH LINE
STATE LINE
R.O.W./EASEMENT LINE
PERMANENT EASEMENT
MILE MARKER (CALC.)
AERIAL MARKER
LINE MARKER/WARNING
POWER POLE
LAND HOOK
C.P. TEST STATION
MAINLINE VALVE (M.O.)
FIRE HYDRANT
GUY WIRE
WELL

NOTES

1. THIS IS NOT A SURVEY DOCUMENT. SURVEY DATA PROVIDED BY BARTLETT & WEST OF BISMARCK, ND.
2. AERIAL PHOTOGRAPHY PROVIDED BY NORTH AMERICAN GIS HUB AND DATED NAIP 2010
3. THE LOCATION OF THE PIPELINE IS INDICATED WITHIN THE PERMANENT EASEMENT. THE CONTRACTOR MAY MAKE SUCH ADJUSTMENTS TO THE ALIGNMENT WITHIN THE PERMANENT EASEMENT AS MAY BE NECESSARY TO ACCOMMODATE INSTALLATION. IN NO CASE SHALL THE PIPE BE INSTALLED BEYOND THE LIMITS OF THE PERMANENT EASEMENT.
4. CONTRACTOR NOTE: ALL EXISTING UTILITIES ON THESE PLANS ARE FOR INFORMATION ONLY. NO GUARANTEE IS OFFERED OR TO BE IMPLIED

MATERIAL SUMMARY

NO.	DESCRIPTION	QTY

PROJECT CONSULTING SERVICES, INC.
3300 WEST ESPLANADE AVE., S., SUITE 500
METAIRIE, LA 70002–7406
(504) 833–5321 Fax (504) 833–4940
www.projectconsulting.com

REVISIONS

NO.	DATE	DESCRIPTION
A	2/7/12	PRELIMINARY

PLAN SCALE= 1" = 200'
VERTICAL SCALE= 1" = 40'
DRAWN L.R.W. DATE 02/07/12
CHK'D I.M.D. DATE
APPROVED M.R.I. DATE
PCS JOB NO. 10148
AFE/P.O.NO.
CLIENT FILE NO.
PCS FILE NO. BL–HDD–1005.dwg

Bakkenlink Pipeline LLC

TITLE
12" BAKKENLINK PIPELINE
GREEN RIVER HDD

NO. BL–HDD–1005
REV. A

05–11–12 11:57 10045 3 L.R.W.