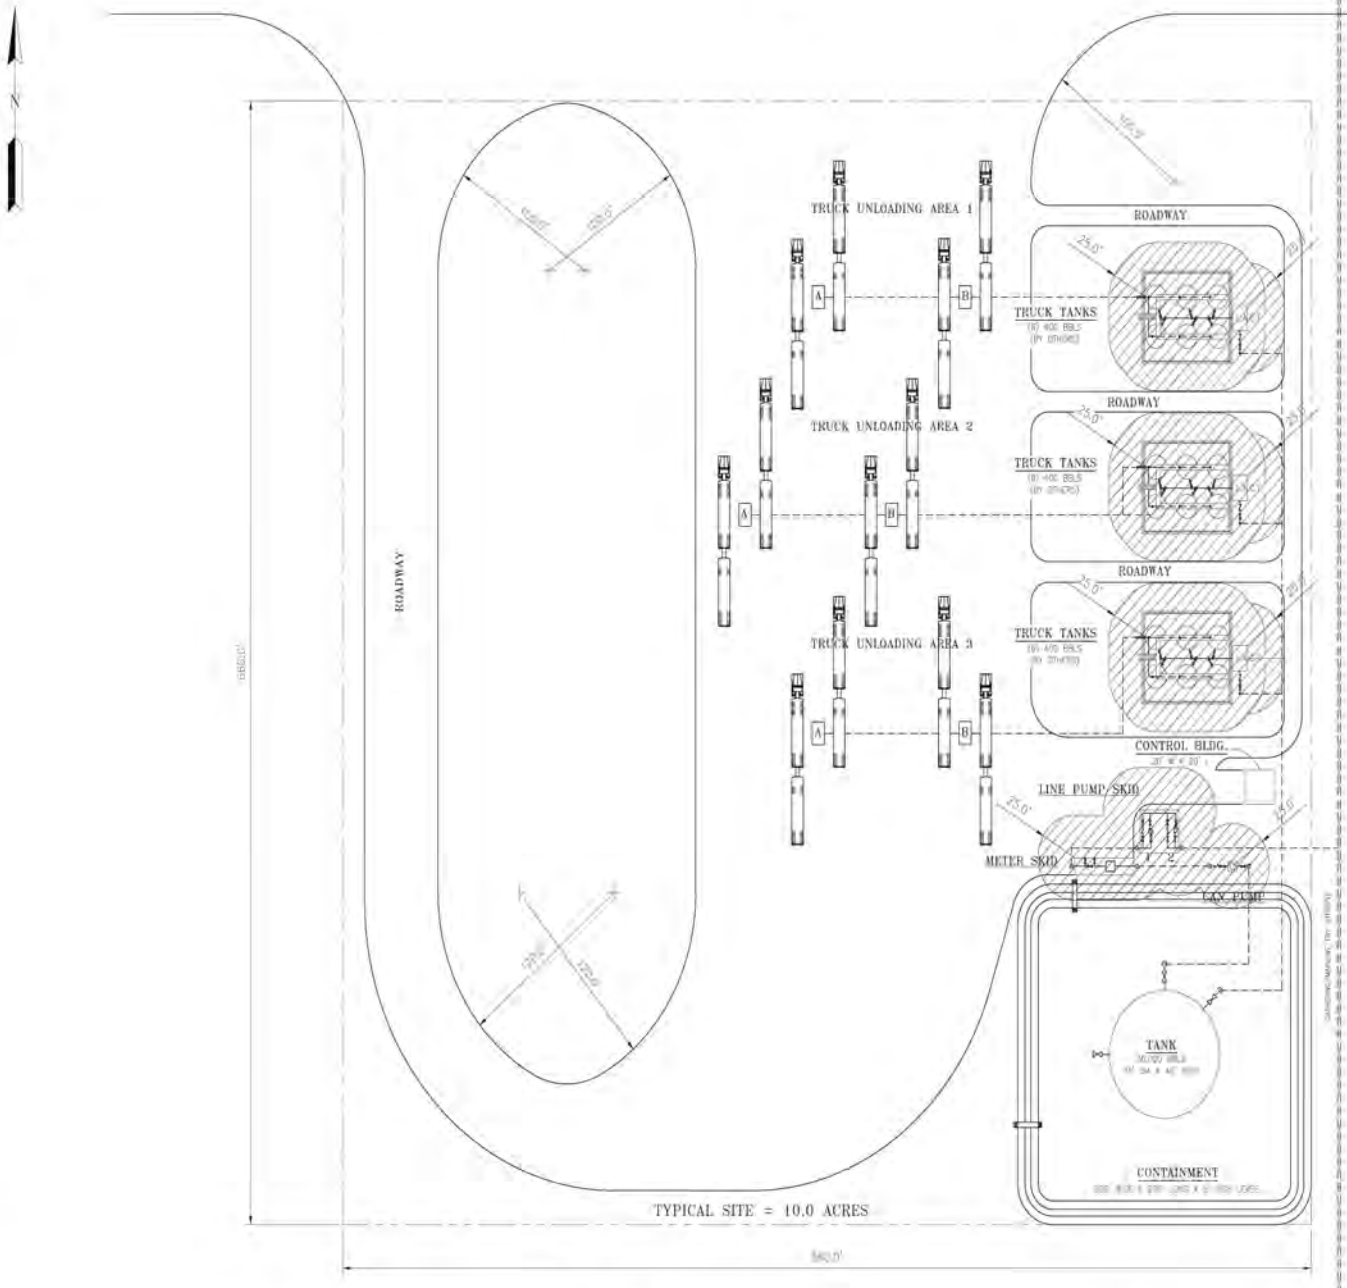

DENOTES CLASS 1, DIV 2
ELECTRICAL AREA CLASSIFICATION.

PROJECT CONSULTING SERVICES, INC
TEXAS ENGINEERING REGISTRATION F-6514
1800 WEST LOOP SOUTH, SUITE 800
HOUSTON, TX 77027-7082
(713) 952-7380 Fax (713) 952-7082
www.projectconsulting.com

TRUCK UNLOADING FACILITY
SITE PLAN
CONCEPTUAL

DRAWN BY:	GLM	APPROVED BY:	
SCALE:	NOT TO SCALE	PROJ. ENGR.:	
DATE:	11/2/11	PROJ. MGR.:	
CHECKED BY:	NGC	SHEET:	1 OF 1

OWG. NO. 10045-SITE-001 REV A

GREAT NORTHERN
GATHERING AND MARKETING

NO	DATE	DESCRIPTION	DRAWN	CHK'D	APPRV'D
A	11/8/11	PRELIMINARY	GLM	NGC	

REVISIONS

REFERENCE DRAWINGS

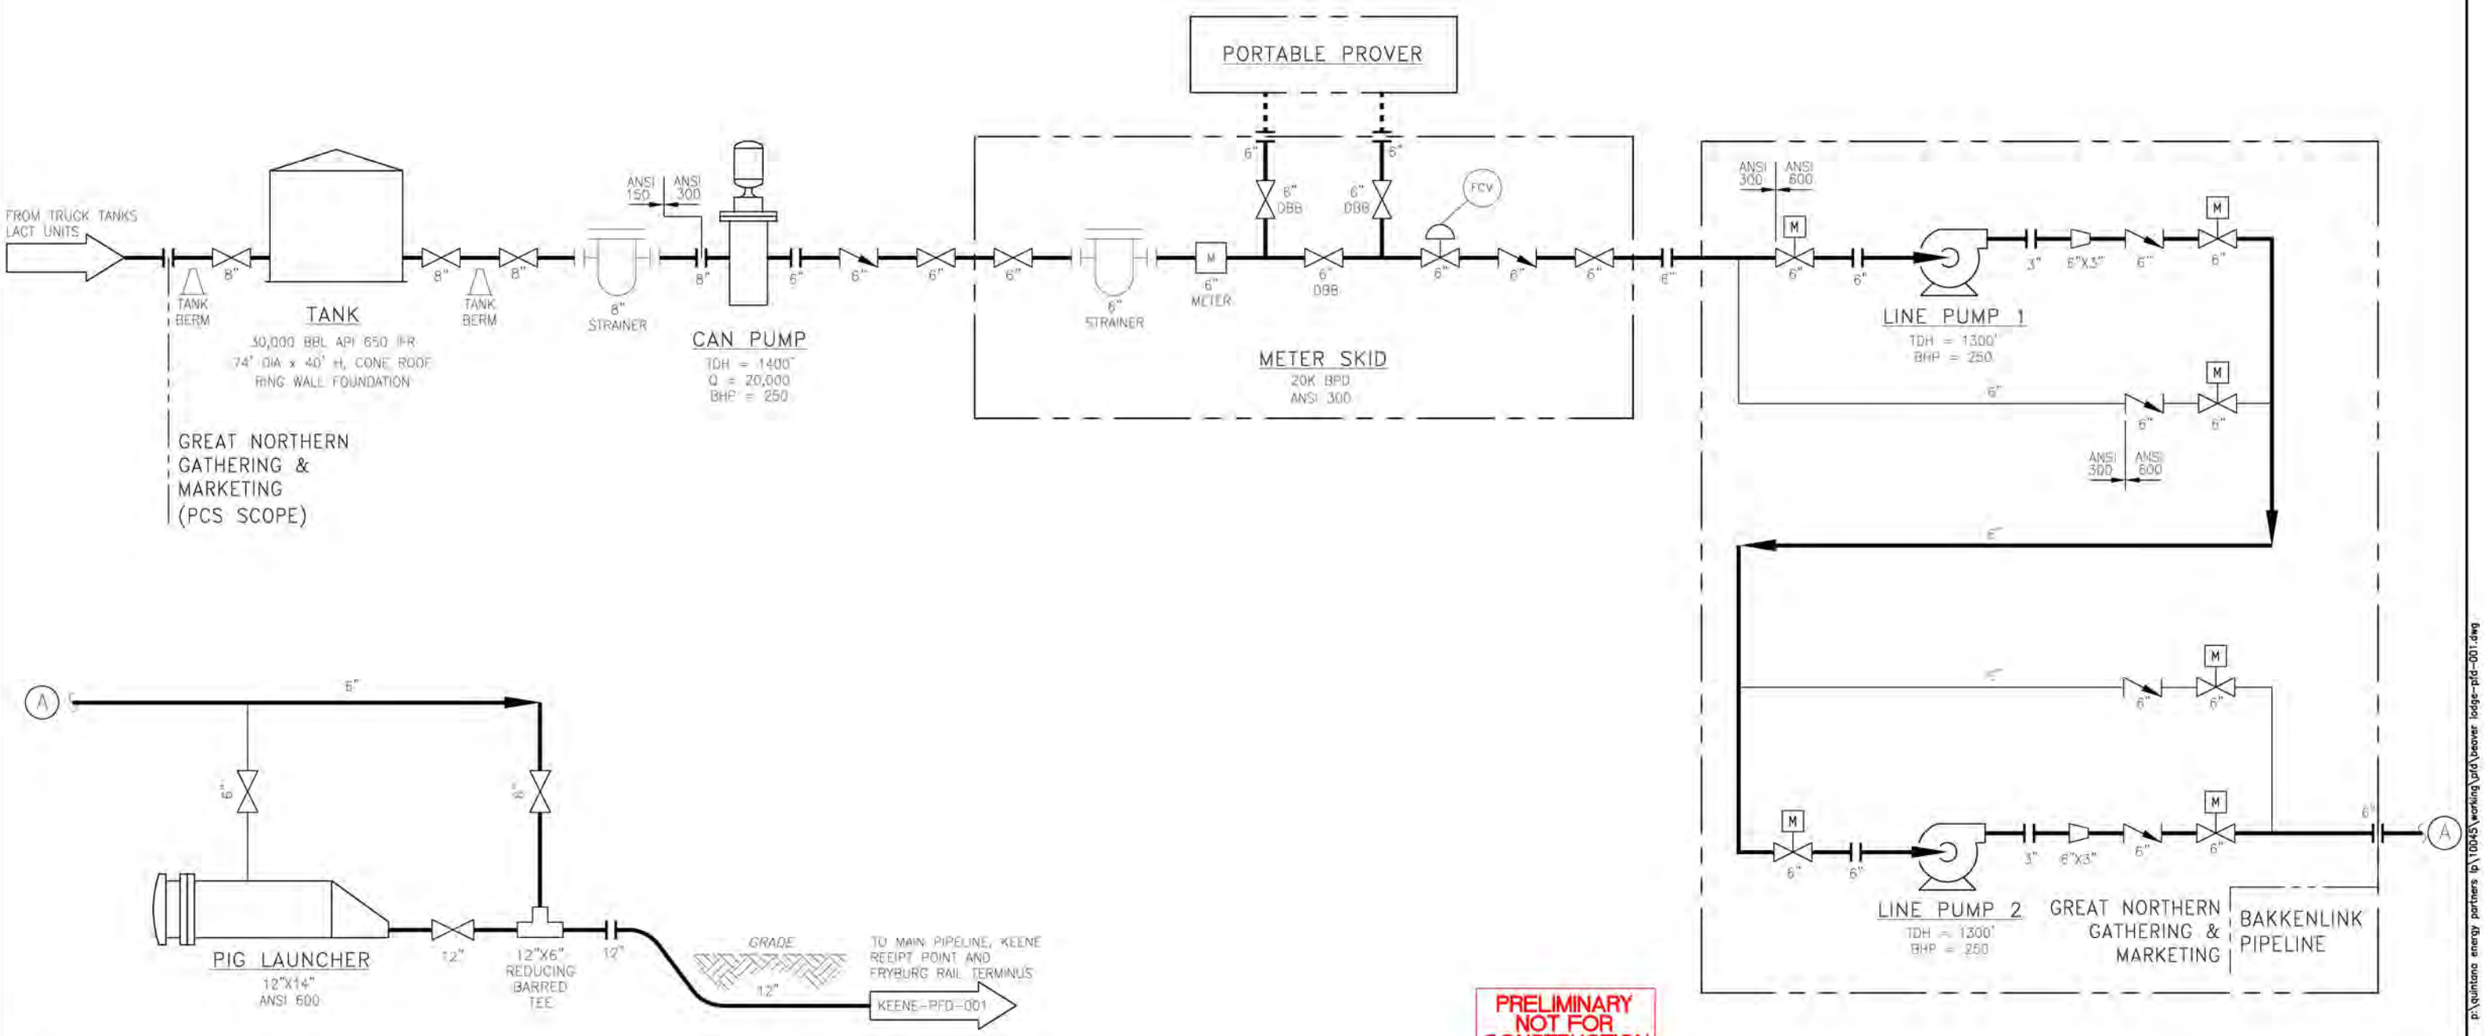

PRELIMINARY
NOT FOR
CONSTRUCTION

Great Northern Gathering and Marketing

NO.	DATE	DESCRIPTION	BY	CHK'D.	APPRV.
.	.	.	.	.	.
.	.	.	.	.	.
.	.	.	.	.	.
					.
A	2/23/12	PRELIMINARY, FOR REVIEW	BWB	NC	.

REVISIONS

PROJECT CONSULTING SERVICES, INC.
TEXAS ENGINEERING REGISTRATION F-6314
1800 WEST LOOP SOUTH, SUITE 900
HOUSTON, TX 77027-7082
(713) 952-7380 Fax (713) 952-7082
www.projectconsulting.com

PROCESS FLOW DIAGRAM
GREAT NORTHERN GATHERING AND MARKETING
BEAVER LODGE RECEIPT POINT

DRAWN BY: BWB	CHECKED BY: NGC
DATE: 02/23/12	APPROVED BY: JD
SCALE: N T S	SHEET: .
DWG. NO. BEAVER LODGE-PFD-001	REV A

02-23-12 14:51 10045 1 B.W.B. p:\quintana energy partners lp\10045\working\pfd\beaver lodge-pfd-001.dwg

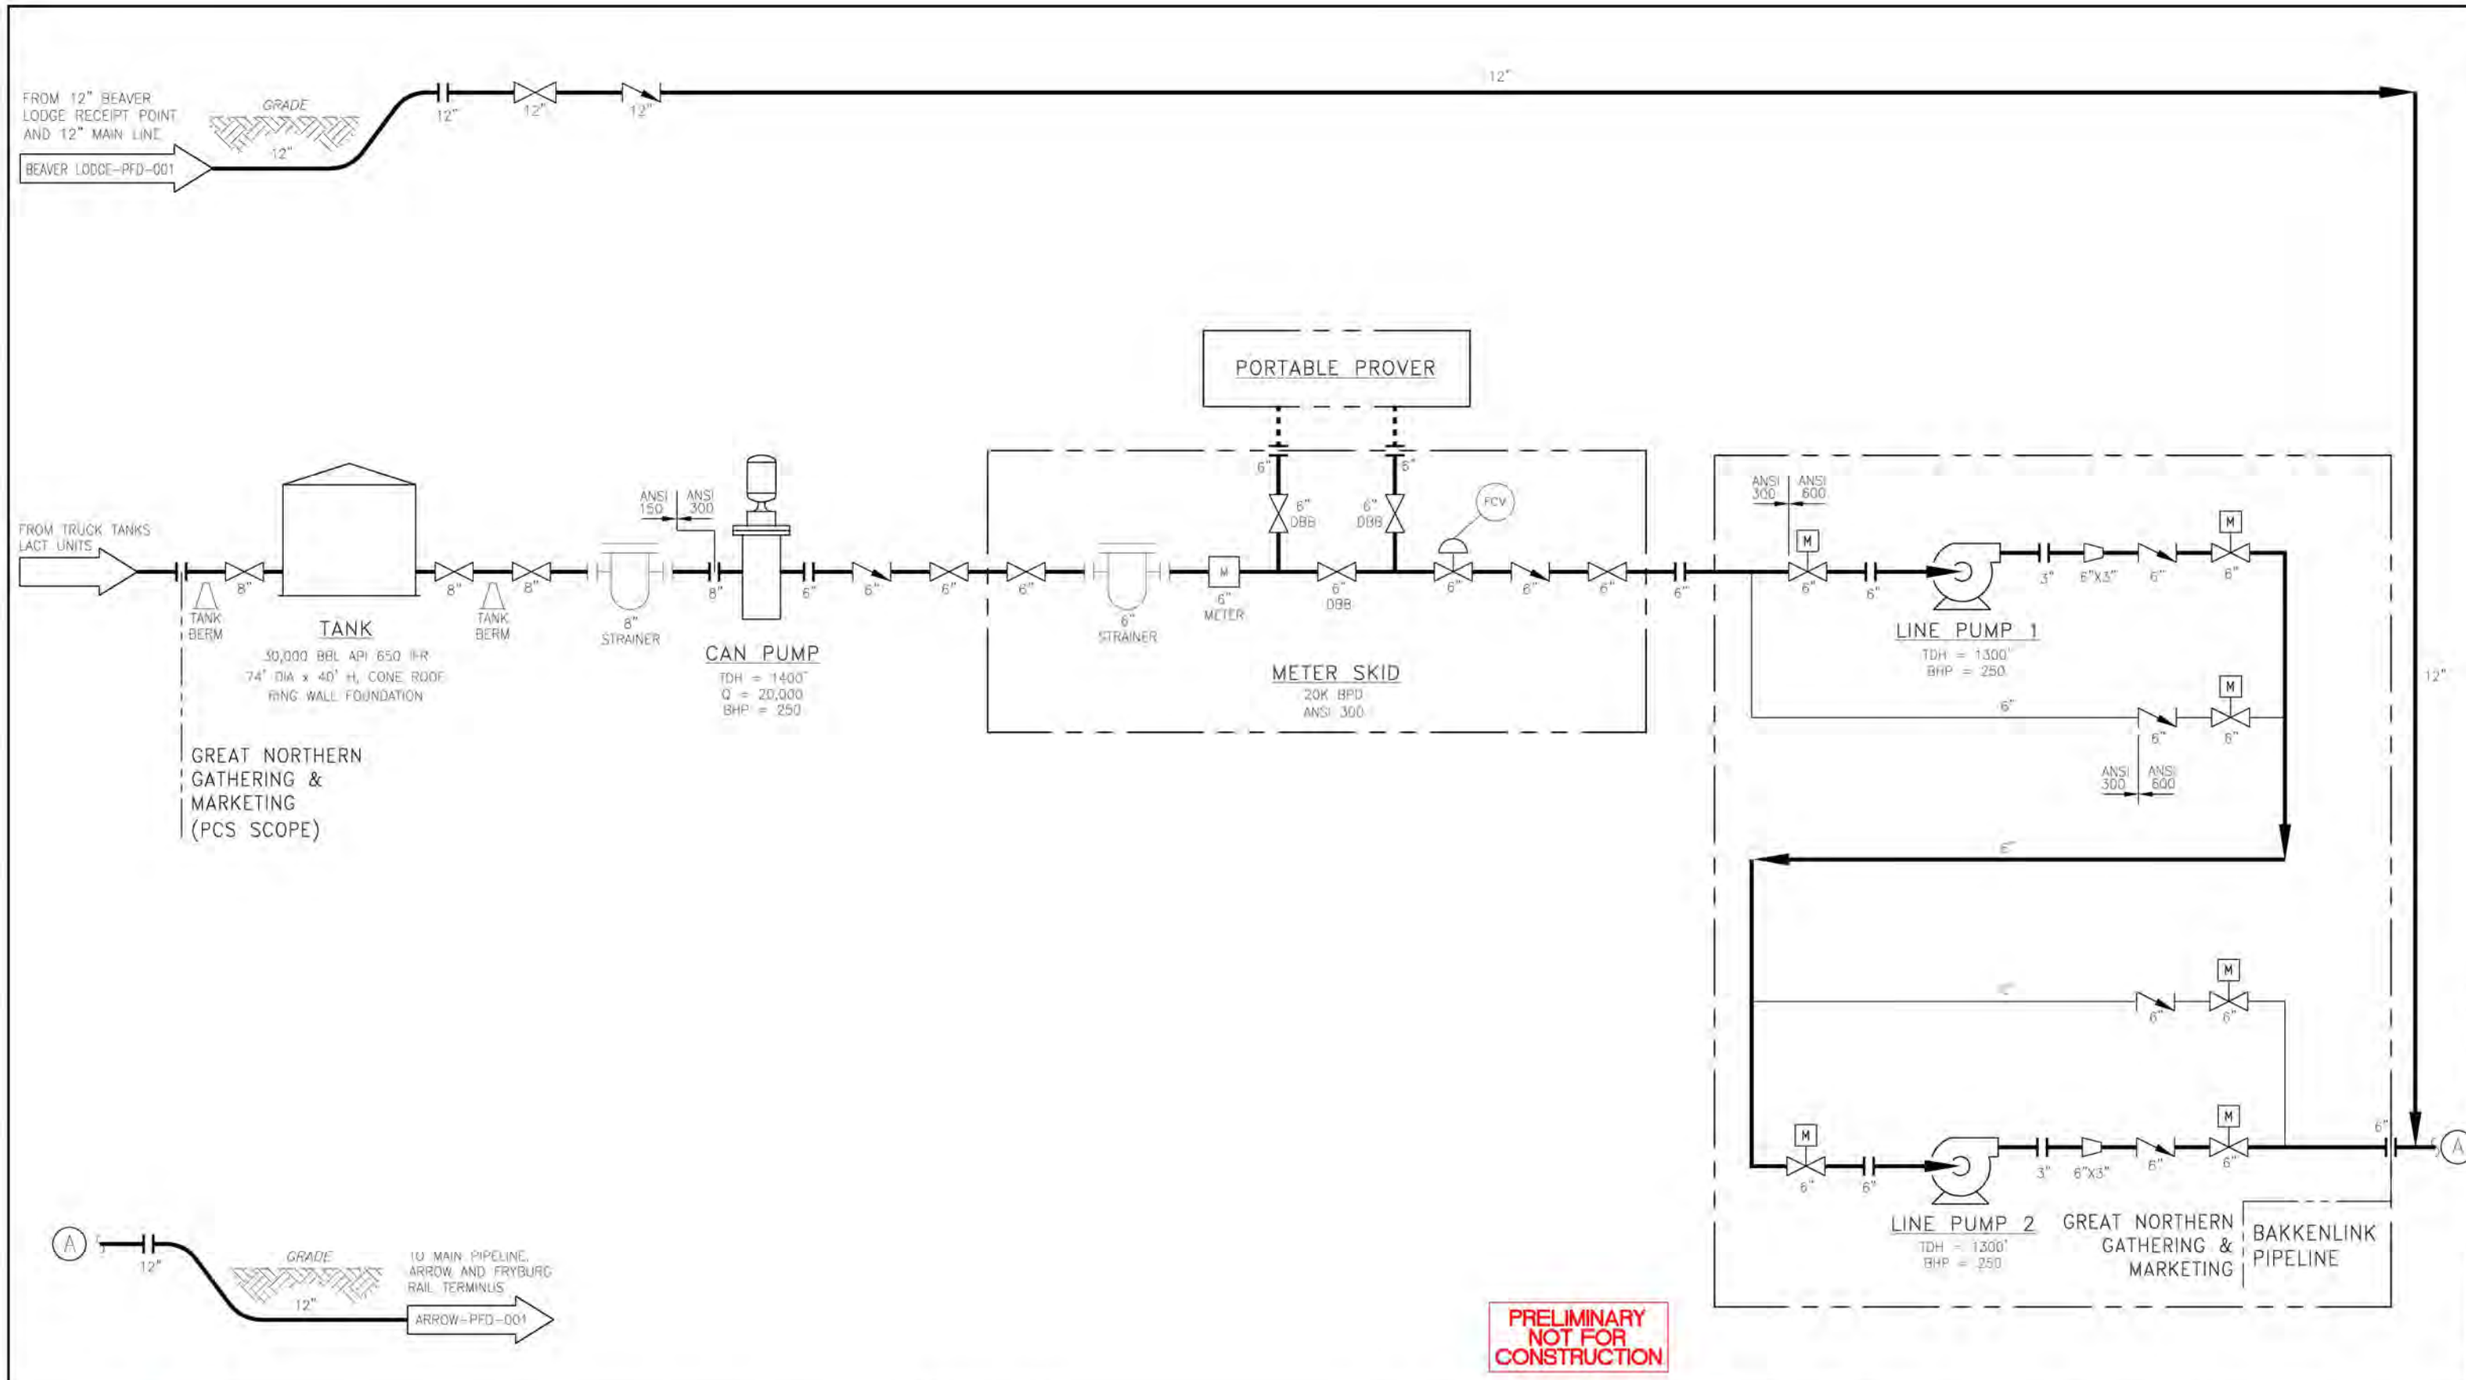

PRELIMINARY NOT FOR CONSTRUCTION

Great Northern Gathering and Marketing

NO.	DATE	DESCRIPTION	BY	CHK'D.	APPRV.
.	.	.	.	.	.
.	.	.	.	.	.
.	.	.	.	.	.
					.
A	02/23/12	PRELIMINARY, FOR REVIEW	BWB	NC	.

REVISIONS

PROJECT CONSULTING SERVICES, INC.
TEXAS ENGINEERING REGISTRATION F-6314
1800 WEST LOOP SOUTH, SUITE 900
HOUSTON, TX 77027-7082
(713) 952-7380 Fax (713) 952-7082
www.projectconsulting.com

PROCESS FLOW DIAGRAM
GREAT NORTHERN GATHERING AND MARKETING
KEENE RECEIPT POINT

DRAWN BY: BWB	CHECKED BY: NGC
DATE: 02/23/12	APPROVED BY: JD
SCALE: N T S	SHEET: .
DWG. NO. KEENE-PFD-001	REV A

02-23-12 15:11 10045 2 B.W.B. p:\quintana energy partners lp\10045\working\pfd\keene-pfd-001.dwg

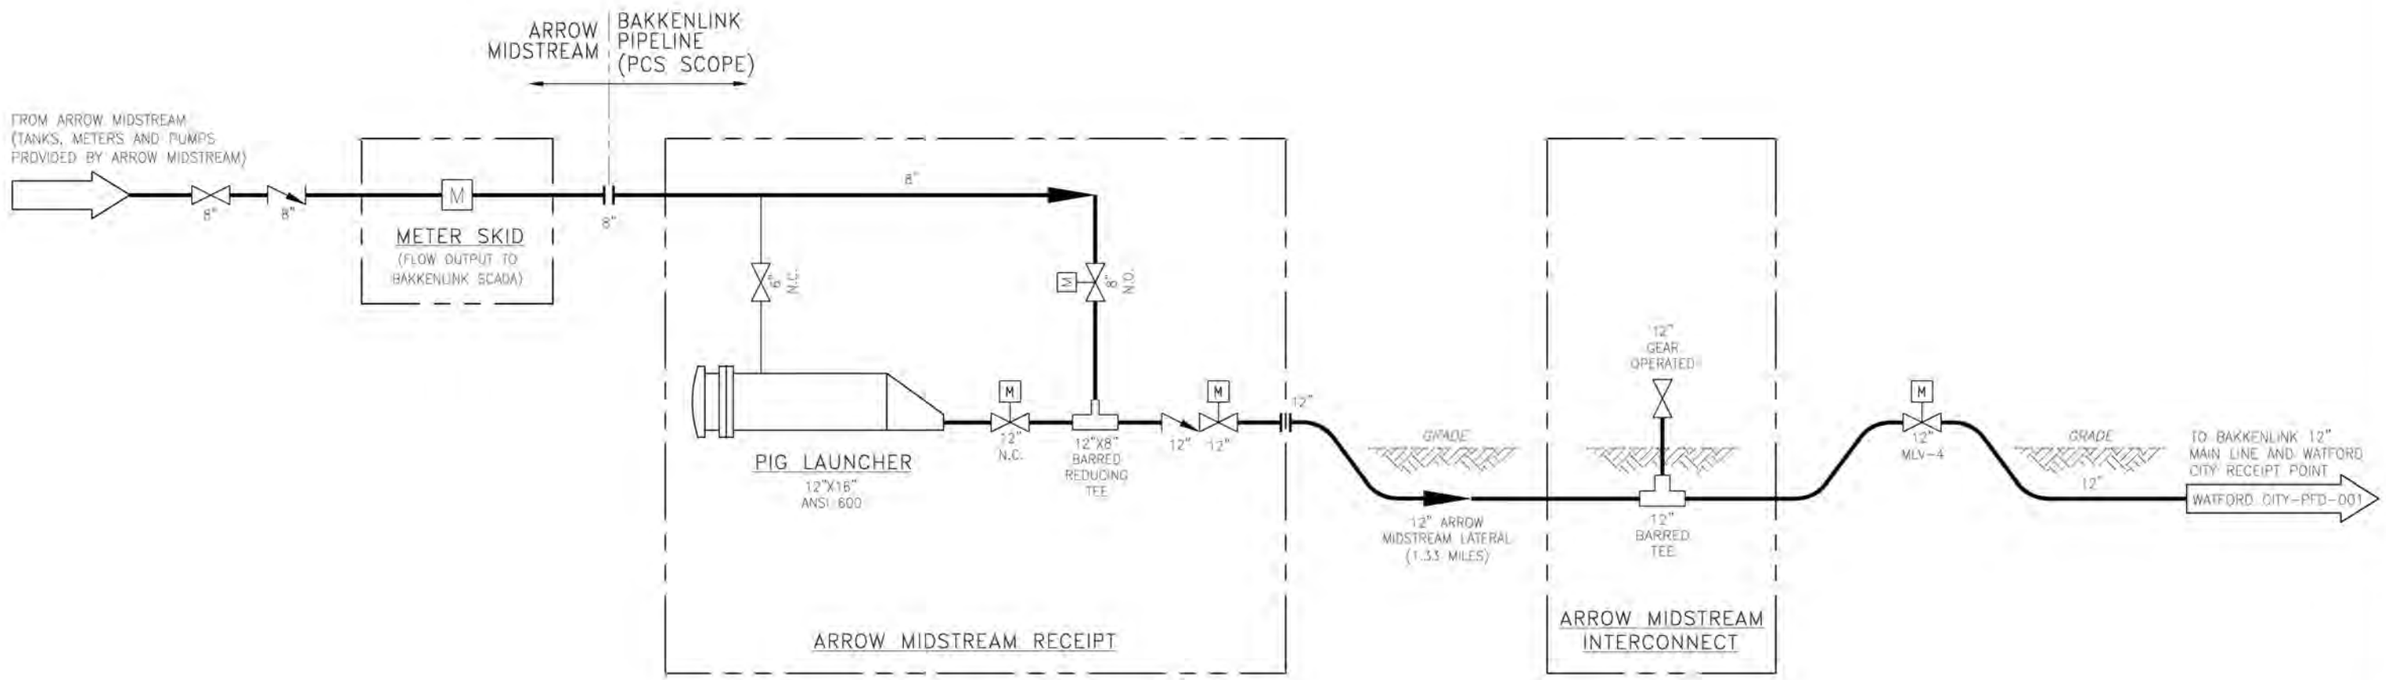

PRELIMINARY NOT FOR CONSTRUCTION

Bakkenlink Pipeline LLC

NO.	DATE	DESCRIPTION	BY	CHK'D.	APPRV.
E	05/09/12	DESIGN UPDATES	BWB	NGC	.
D	05/02/12	DESIGN UPDATES	BWB	NGC	.
C	03/30/12	DESIGN UPDATES	BWB	NGC	.
B	03/22/12	DESIGN UPDATES	BWB	NC	.
A	11/21/11	PRELIMINARY, FOR REVIEW	BWB	NC	.

REVISIONS

PROJECT CONSULTING SERVICES, INC.
TEXAS ENGINEERING REGISTRATION F-6314
1800 WEST LOOP SOUTH, SUITE 900
HOUSTON, TX 77027-7082
(713) 952-7380 Fax (713) 952-7082
www.projectconsulting.com

PROCESS FLOW DIAGRAM
BAKKENLINK PIPELINE LLC
ARROW MIDSTREAM RECEIPT POINT AND INTERCONNECT

DRAWN BY: BWB	CHECKED BY: NGC
DATE: 11/21/11	APPROVED BY: JD
SCALE: N T S	SHEET: .

DWG. NO. ARROW MIDSTREAM-PFD-001 REV E

05-09-12 14:40 10045 9 B.W.B. p:\quintana energy partners lp\10045\working\pfd\arrow midstream-pfd-001.dwg

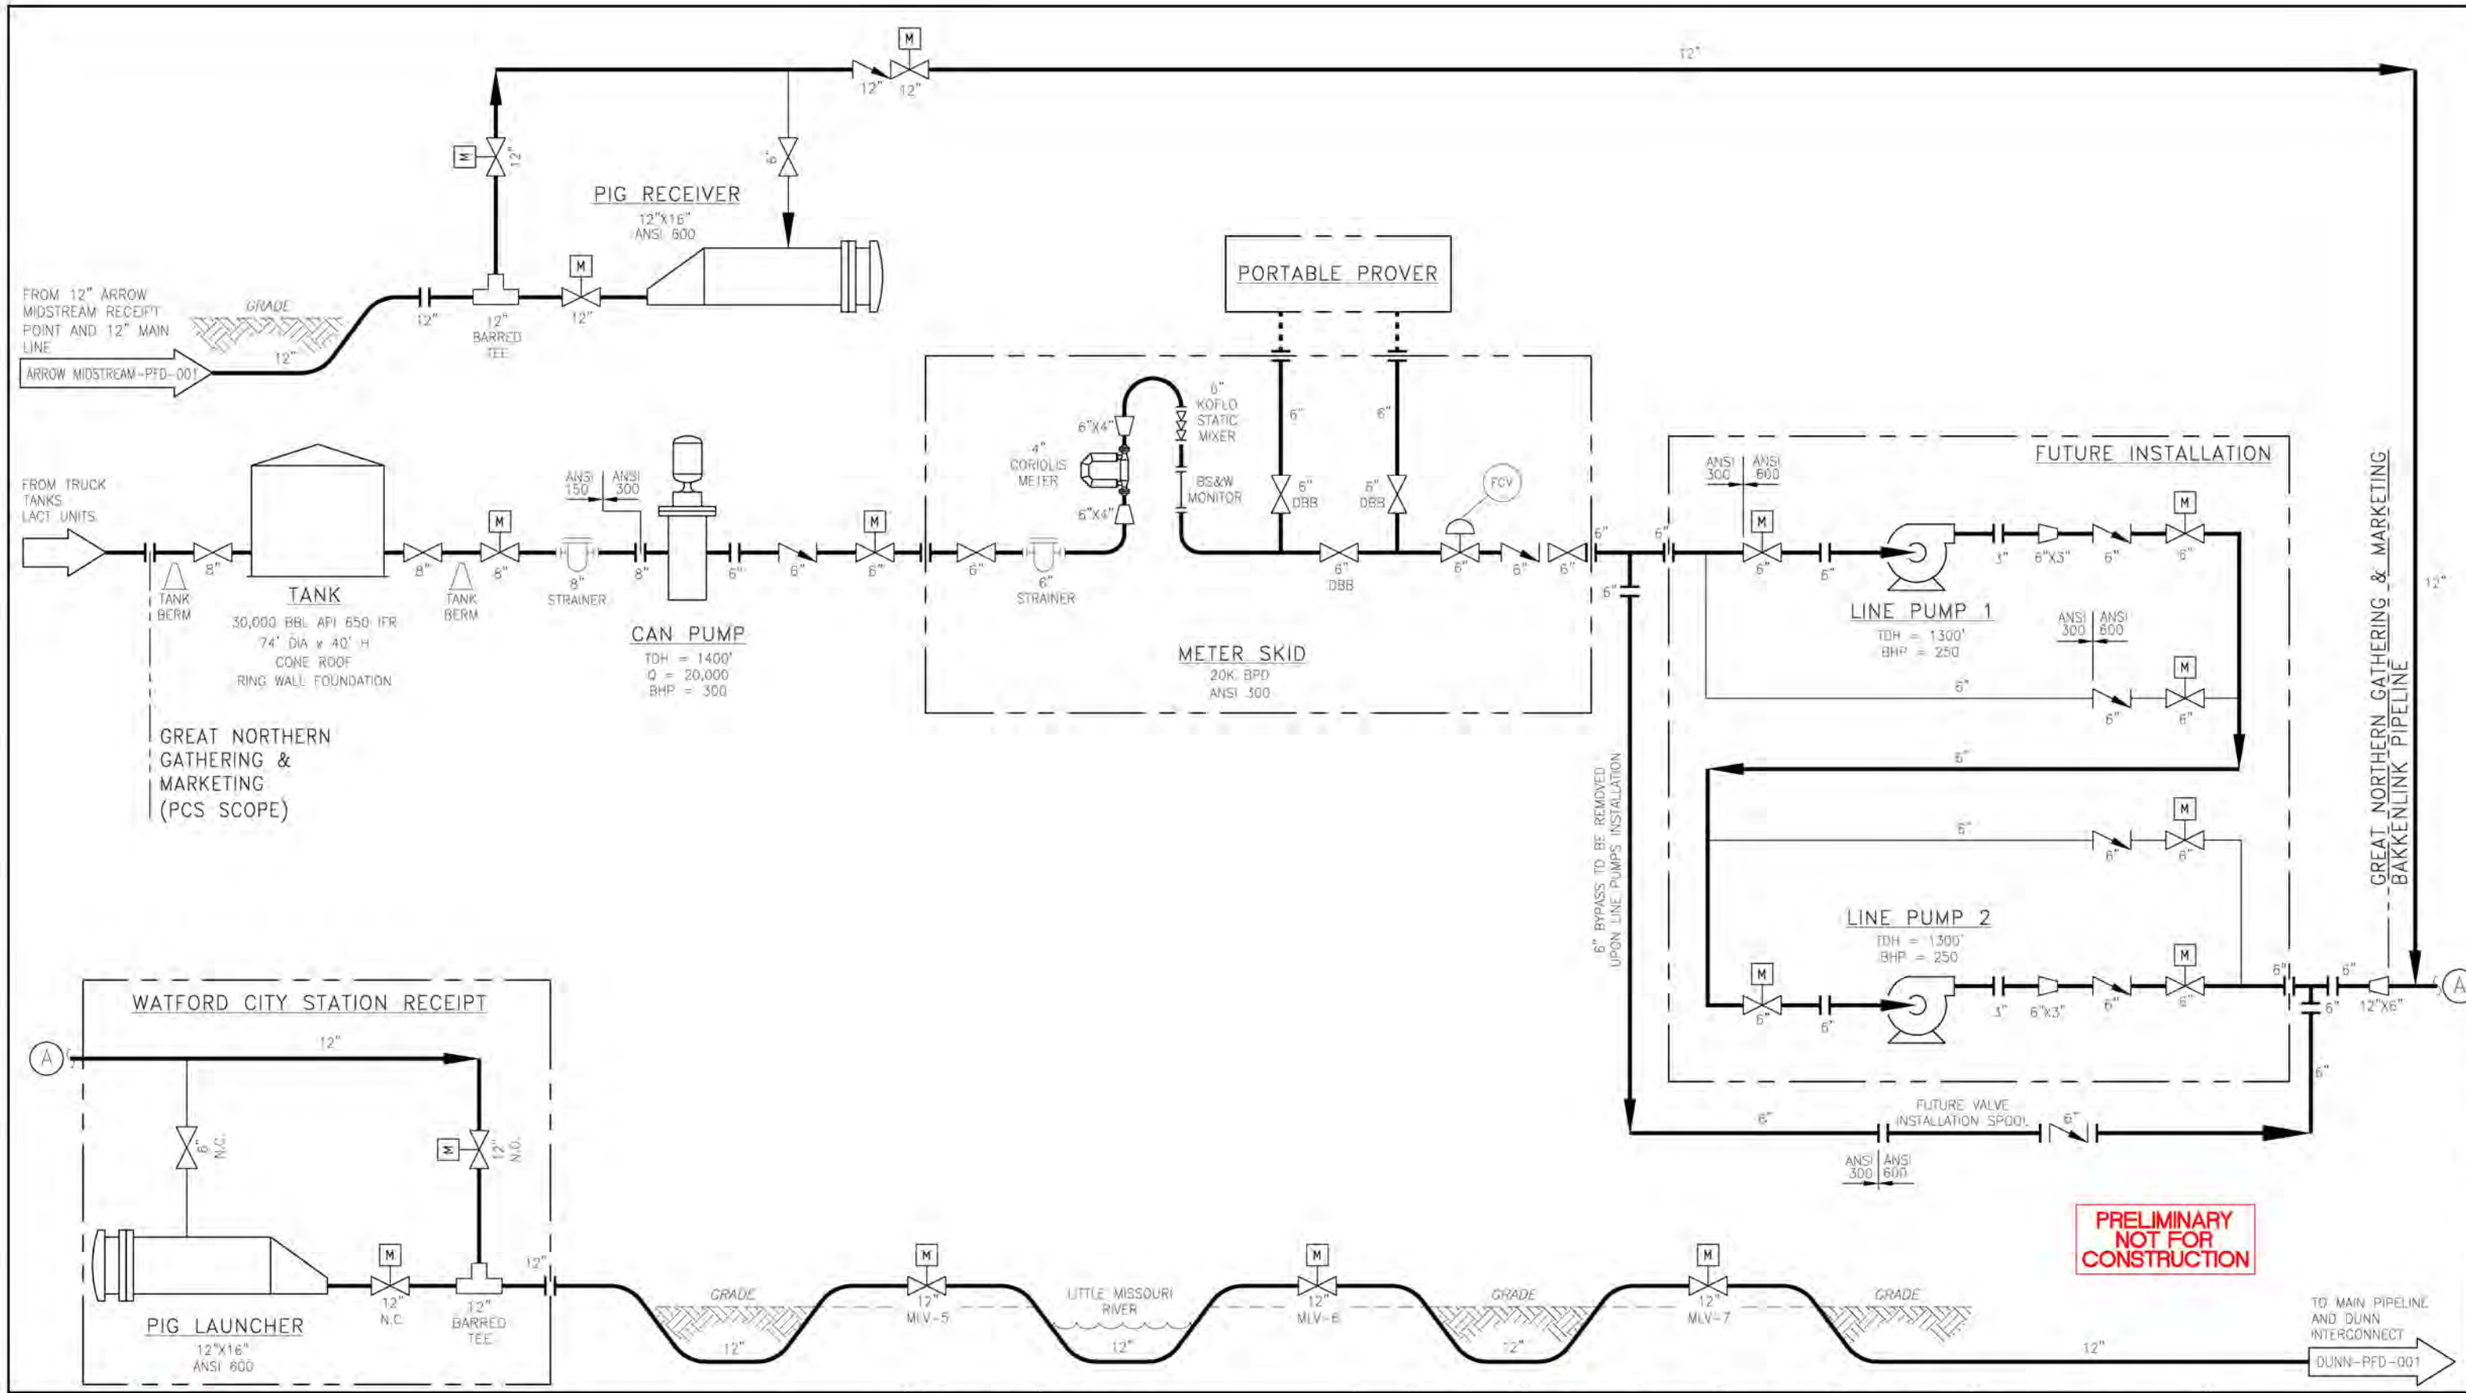

Great Northern Gathering and Marketing

NO.	DATE	DESCRIPTION	BY	CHK'D.	APPRV.
E	05/09/12	DESIGN UPDATES	BWB	NGC	.
D	05/02/12	DESIGN UPDATES	BWB	NGC	.
C	3/30/12	DESIGN UPDATES	BWB	NGC	.
B	03/22/17	DESIGN UPDATES	BWB	NGC	.
A	11/21/11	PRELIMINARY, FOR REVIEW	BWB	NC	.

REVISIONS

PROJECT CONSULTING SERVICES, INC.
TEXAS ENGINEERING REGISTRATION F-6514
1800 WEST LOOP SOUTH, SUITE 900
HOUSTON, TX 77027-7082
(713) 952-7380 Fax (713) 952-7082
www.projectconsulting.com

PROCESS FLOW DIAGRAM
GREAT NORTHERN GATHERING AND MARKETING
WATFORD CITY STATION

DRAWN BY: BWB	CHECKED BY: NGC
DATE: 11/18/11	APPROVED BY: JD
SCALE: N T S	SHEET: .

DWG. NO. WATFORD CITY-PFD-001 REV E

05-09-12 13:32 10045 15 B.W.B. p:\quintana energy partners lp\10045\working\pfd\watford city-pfd-001.dwg

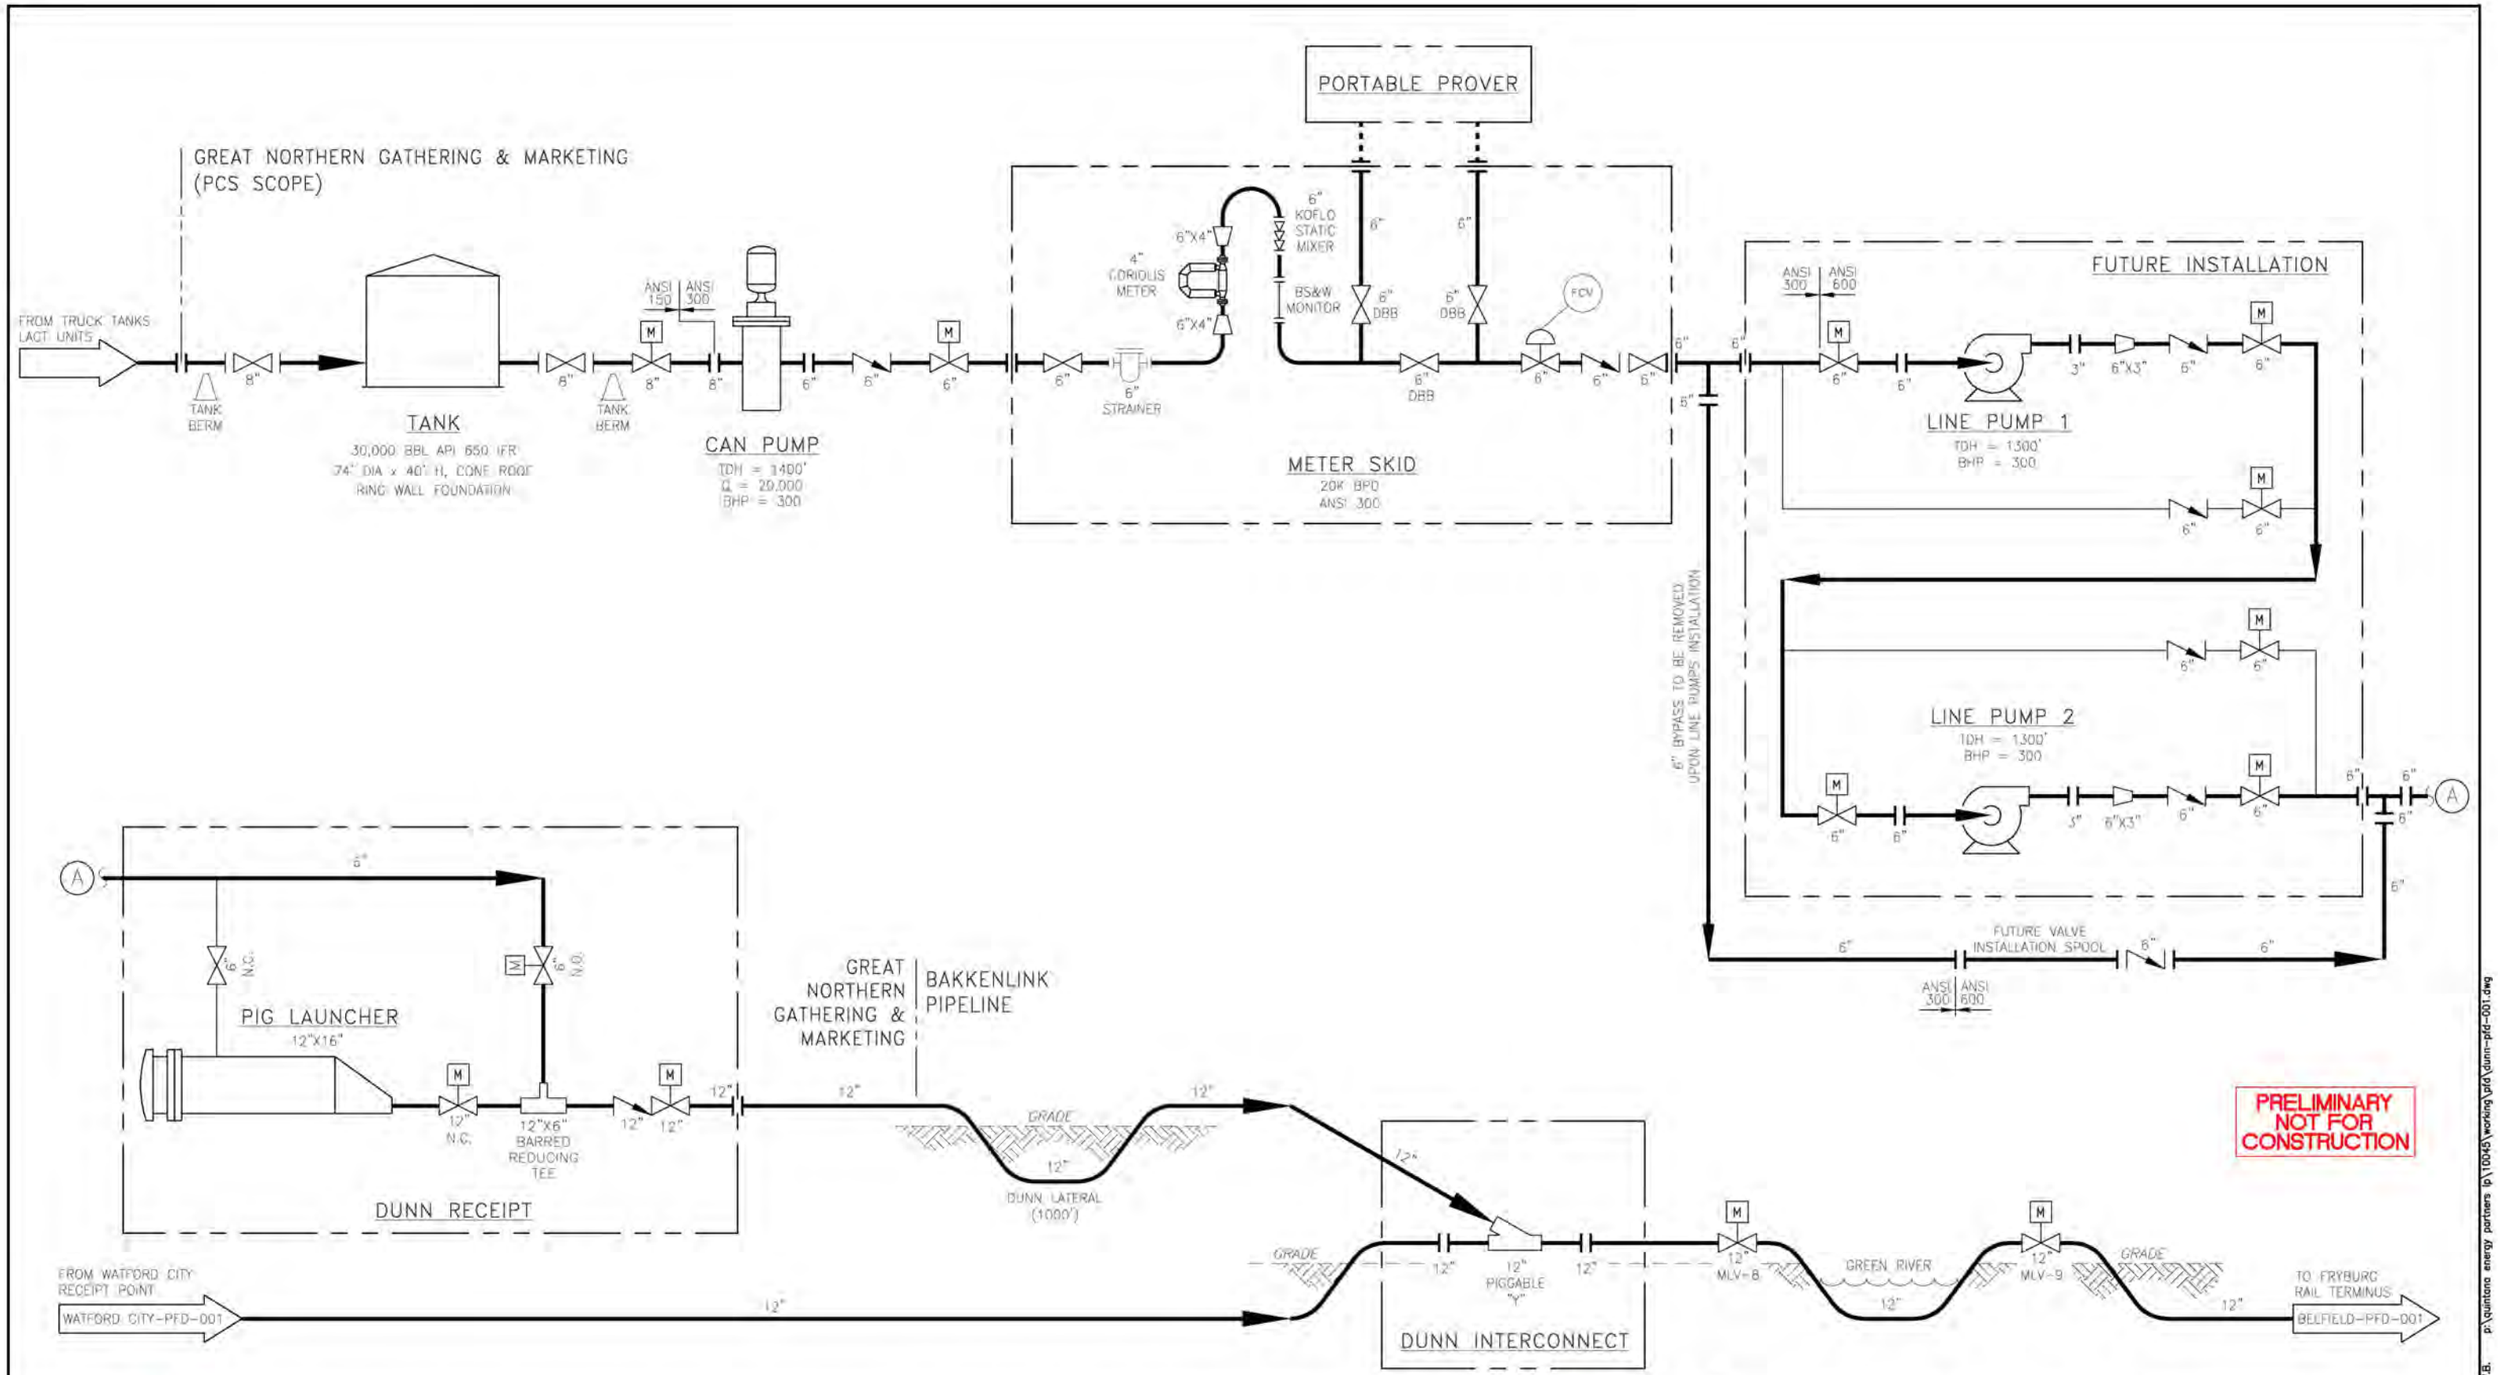

Great Northern Gathering and Marketing

NO.	DATE	DESCRIPTION	BY	CHK'D.	APPRV.
E	05/02/12	DESIGN UPDATES	BWB	NGC	.
D	4/27/12	REVISED LAUNCHER PIPE SIZE	BWB	NGC	.
C	3/30/12	DESIGN UPDATES	BWB	NGC	.
B	03/22/12	DESIGN UPDATES	BWBW	NGC	.
F	05/09/12	DESIGN UPDATES	BWB	NC	.

REVISIONS

PROJECT CONSULTING SERVICES, INC.
TEXAS ENGINEERING REGISTRATION F-6314
1800 WEST LOOP SOUTH, SUITE 900
HOUSTON, TX 77027-7082
(713) 952-7380 Fax (713) 952-7082
www.projectconsulting.com

PROCESS FLOW DIAGRAM
GREAT NORTHERN GATHERING AND MARKETING
DUNN RECEIPT POINT

DRAWN BY: BWB	CHECKED BY: NGC
DATE: 11/21/11	APPROVED BY: JD
SCALE: N T S	SHEET: .

DWG. NO. DUNN-PFD-001 REV F

05-09-12 13:01 10045 13 B.W.B. p:\quintana energy partners lp\10045\working\pfd\dunn-pfd-001.dwg

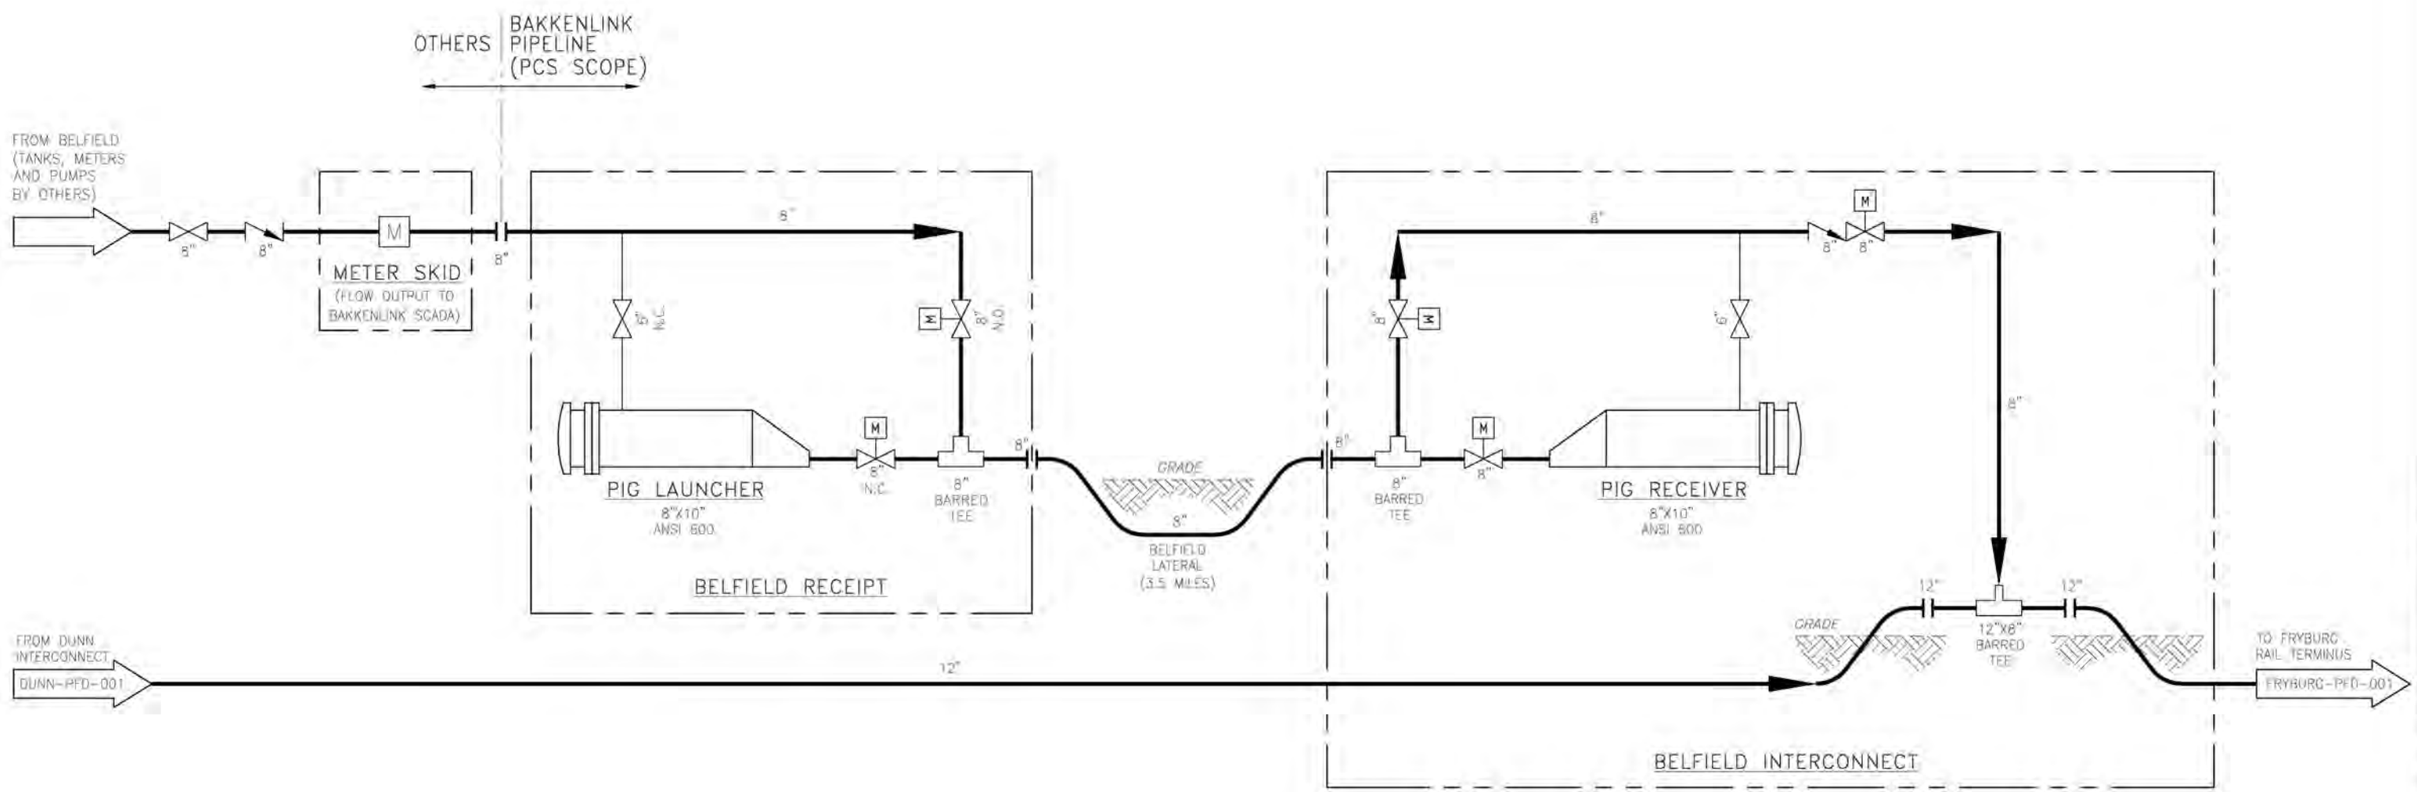

PRELIMINARY NOT FOR CONSTRUCTION

Bakkenlink Pipeline LLC

NO.	DATE	DESCRIPTION	BY	CHK'D.	APPRV.
E	05/09/12	DESIGN UPDATES	BWB	NGC	.
D	05/02/12	DESIGN UPDATES	BWB	NGC	.
C	3/30/12	DESIGN UPDATES	BWB	NGC	.
B	03/22/12	DESIGN UPDATES	BWB	NGC	.
A	11/21/11	PRELIMINARY, FOR REVIEW	BWB	NC	.

REVISIONS

PROJECT CONSULTING SERVICES, INC.
TEXAS ENGINEERING REGISTRATION F-6514
1600 WEST LOOP SOUTH, SUITE 900
HOUSTON, TX 77027-7082
(713) 952-7380 Fax (713) 952-7082
www.projectconsulting.com

PROCESS FLOW DIAGRAM
BAKKENLINK PIPELINE LLC
BELFIELD RECEIPT POINT AND INTERCONNECT

DRAWN BY: BWB	CHECKED BY: NGC
DATE: 11/21/11	APPROVED BY: JD
SCALE: N T S	SHEET: .

DWG. NO. BELFIELD-PFD-001 REV E

05-09-12 14:05 10045 B.W.B. p:\quintana energy partners lp\10045\working\pfd\belfield pfd-001.dwg

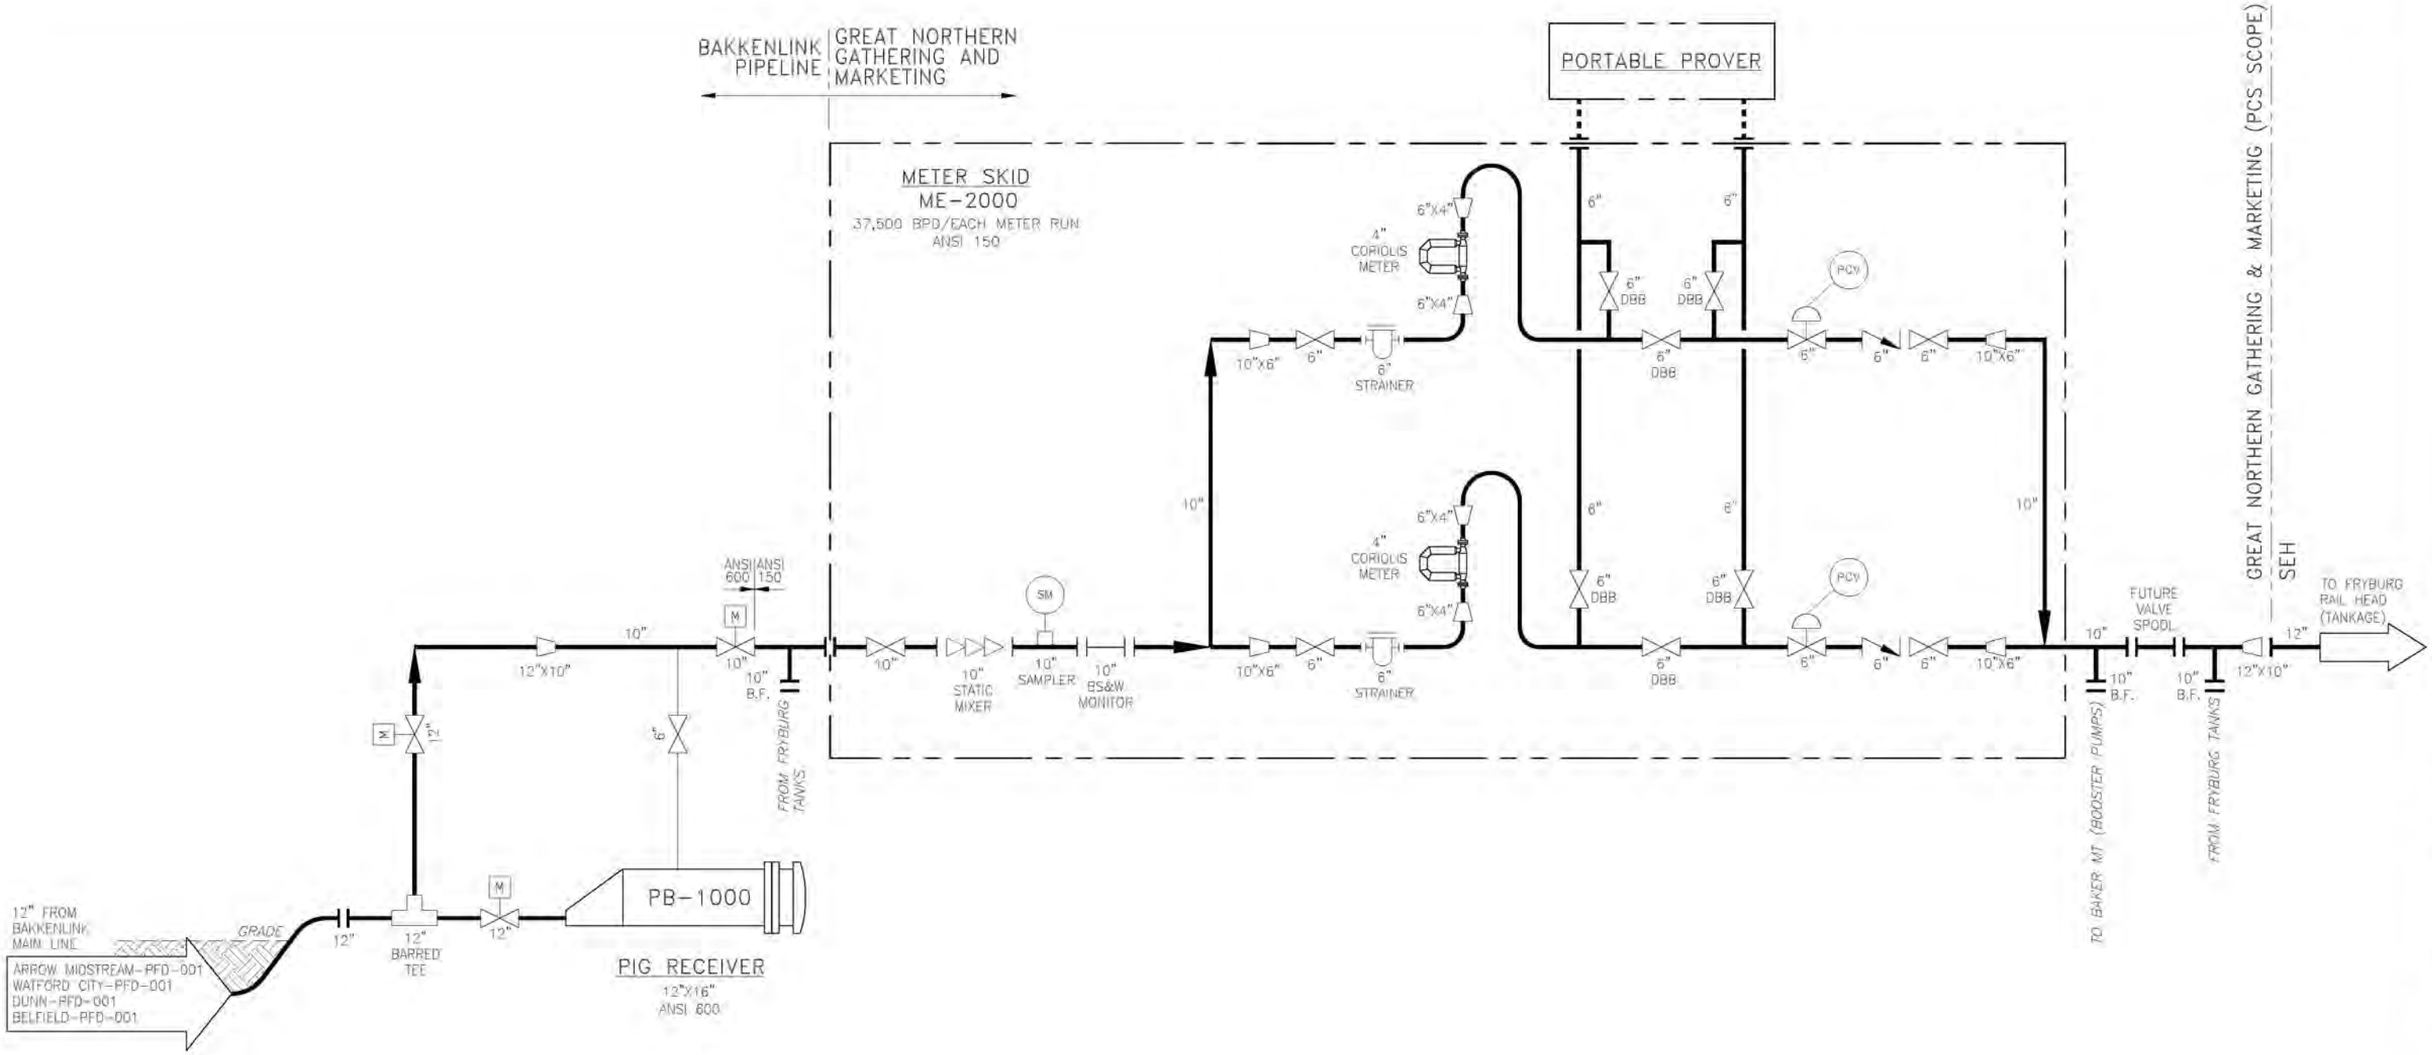

PRELIMINARY
NOT FOR
CONSTRUCTION

Great Northern Gathering and Marketing

NO.	DATE	DESCRIPTION	BY	CHK'D.	APPRV.
E	05/14/12	DESIGN UPDATES	BWB	NGC	.
D	05/02/12	DESIGN UPDATES	BWB	NGC	.
C	3/30/12	DESIGN UPDATES	BWB	NGC	.
B	03/22/12	DESIGN UPDATES	BWB	NGC	.
A	11/21/11	PRELIMINARY, FOR REVIEW	BWB	NC	.

REVISIONS

PROJECT CONSULTING SERVICES, INC.
TEXAS ENGINEERING REGISTRATION F-6314
1800 WEST LOOP SOUTH, SUITE 900
HOUSTON, TX 77027-7082
(713) 952-7380 Fax (713) 952-7082
www.projectconsulting.com

PROCESS FLOW DIAGRAM
GREAT NORTHERN GATHERING AND MARKETING
FRYBURG RAIL TERMINUS

DRAWN BY: BWB	CHECKED BY: NGC
DATE: 11/21/11	APPROVED BY: JD
SCALE: N T S	SHEET: .

DWG. NO. FF-PFD-0001 REV E

05-14-12 11:08 10045 11 B.W.B. p:\quintana energy partners lp\10045\working\pfd\ff-pfd-0001.dwg