PLAN

SCALE: 1"= 100'

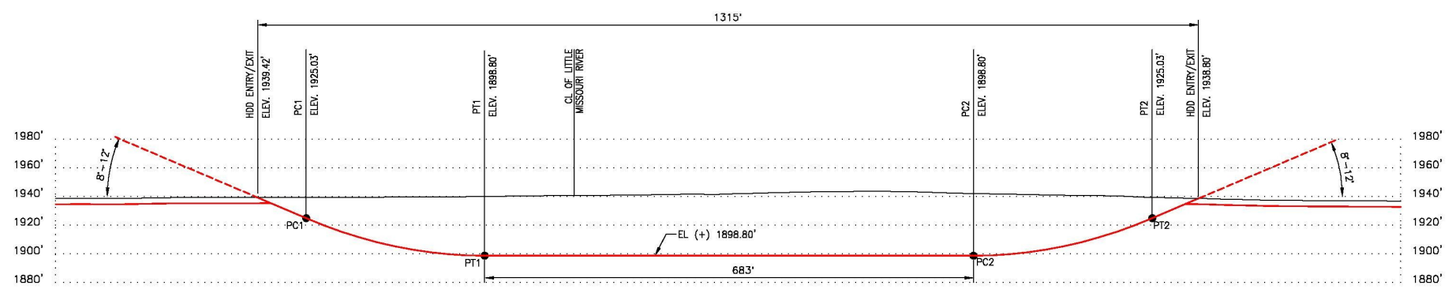

PROFILE

HORIZ. SCALE: 1"= 100'
VERT. SCALE: 1"= 50'

LEGEND

- C/L PROPOSED PIPELINE
- FOREIGN PIPELINE
- CL ROAD
- EDGE ROAD
- CL RAILROAD
- FENCE LINE
- OVERHEAD ELECTRIC
- UNDERGROUND ELECTRIC
- CABLE
- TELEPHONE
- UNDERGROUND TELEPHONE
- BANKLINE
- TREELINE
- CL DITCH
- WEEDS
- WETLAND BOUNDARY
- RIGHT OF WAY
- PROPERTY LINE
- CITY BOUNDARY/LIMITS
- SECTION LINE
- TWP/RNG LINE
- COUNTY/PARISH LINE
- STATE LINE
- MILE MARKER (CALC.)
- AERIAL MARKER
- LINE MARKER/WARNING
- POWER POLE
- LAND HOOK
- C.P. TEST STATION
- MAINLINE VALVE (M.O.)
- FIRE HYDRANT

NOTES

1. THIS IS NOT A SURVEY DOCUMENT. SURVEY DATA PROVIDED BY BARTLETT & WEST OF BISMARCK, ND.
2. AERIAL PHOTOGRAPHY PROVIDED BY NORTH AMERICAN GIS HUB AND DATED NAIP 2010
3. THE LOCATION OF THE PIPELINE IS INDICATED WITHIN THE PERMANENT EASEMENT. THE CONTRACTOR MAY MAKE SUCH ADJUSTMENTS TO THE ALIGNMENT WITHIN THE PERMANENT EASEMENT AS MAY BE NECESSARY TO ACCOMMODATE INSTALLATION. IN NO CASE SHALL THE PIPE BE INSTALLED BEYOND THE LIMITS OF THE PERMANENT EASEMENT.
4. CONTRACTOR NOTE: ALL EXISTING UTILITIES ON THESE

MATERIAL SUMMARY

NO.	DESCRIPTION	QTY

PROJECT CONSULTING SERVICES, INC.
3300 WEST ESPLANADE AVE., S., SUITE 500
METAIRIE, LA 70002-7406
(504) 833-5321 Fax (504) 833-4940
www.projectconsulting.com

REVISIONS

NO.	DATE	DESCRIPTION
A	2/X/12	PRELIMINARY

PLAN SCALE= 1" = 200'
VERTICAL SCALE= 1" = 10'
DRAWN C.J.D. DATE 02/21/12
CHK'D I.M.D. DATE
APPROVED M.R.J. DATE
PCS JOB NO. 10045
APE/P.O.NO.

Bakkenlink Pipeline LLC

TITLE

12" BAKKENLINK PIPELINE
LITTLE MISSOURI RIVER HDD

4 L.R.W.
10045
12 15:10