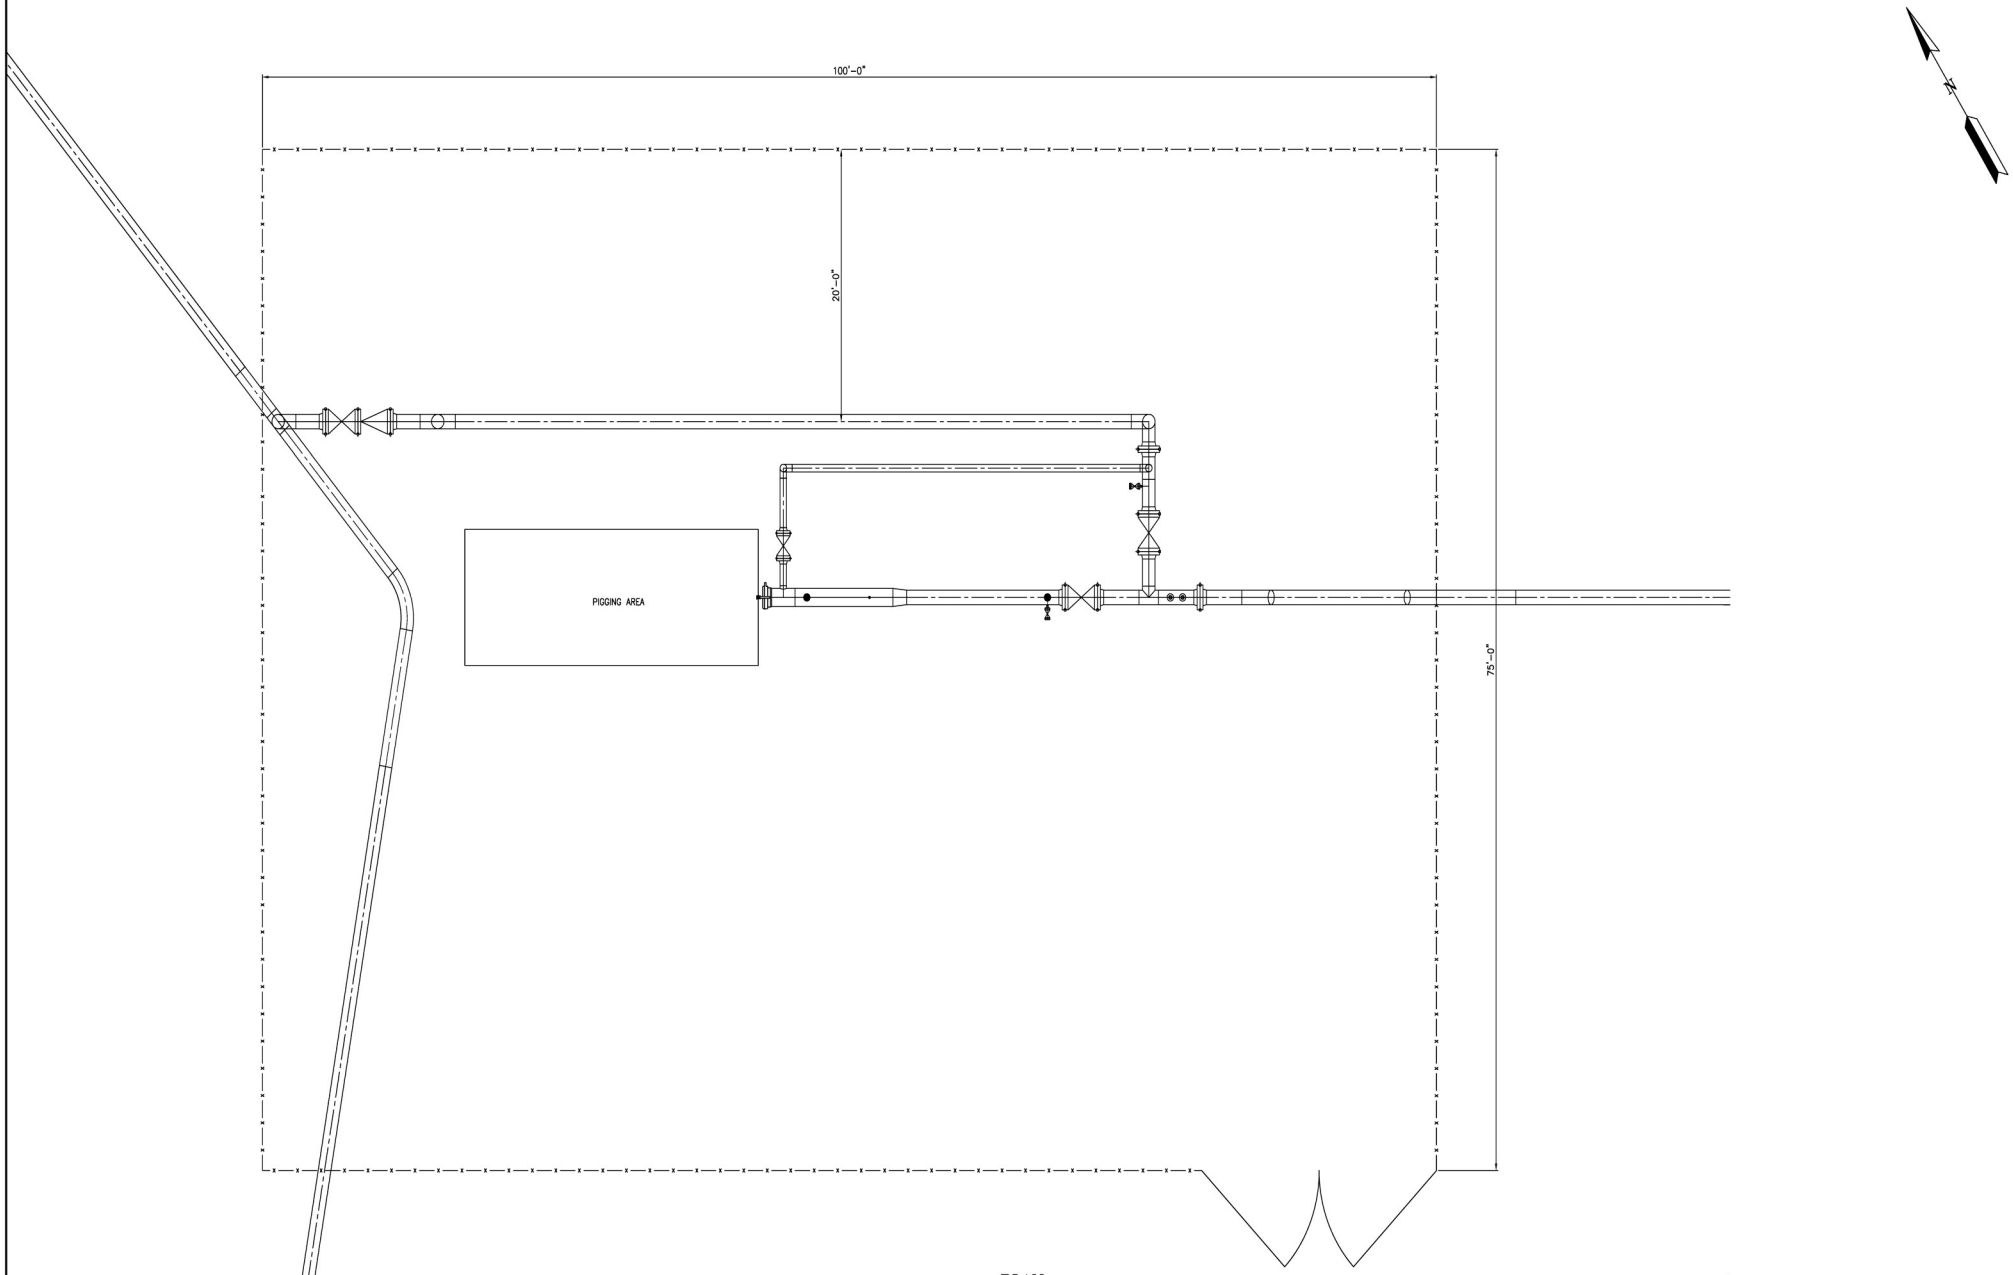

PLAN

SCALE: 1"=10'

REFERENCE DRAWINGS	

BakkenLink Pipeline LLC

NO.	DATE	DESCRIPTION	DRAWN	CHK'D.	APPRV'D.
A	03/06/12	PRELIMINARY, ISSUED FOR BID	ACJ	MRI	MRI

REVISIONS

PROJECT CONSULTING SERVICES, INC.
3300 WEST ESPLANADE AVE. SOUTH, SUITE 500
METAIRIE, LA 70002
(504)833-5321 FAX (504)833-4940
www.projectconsulting.com

BAKKENLINK PIPELINE
ARROW INTERCONNECT SITE
SITE PLAN

DRAWN BY:	ACJ	APPROVED BY:	MRI
SCALE:	1" = 5'	PROJ. ENGR.:	MRI
DATE:	03/06/12	PROJ. MGR.:	JD
CHECKED BY:	MRI	SHEET:	1 OF 1

DWG. NO. AL-CI-3101 REV. A

p:\quintana\10045 bakkenlink\working\civil\xx-ci-3101.dwg 03-06-12 14:10 10045 2 ACJ