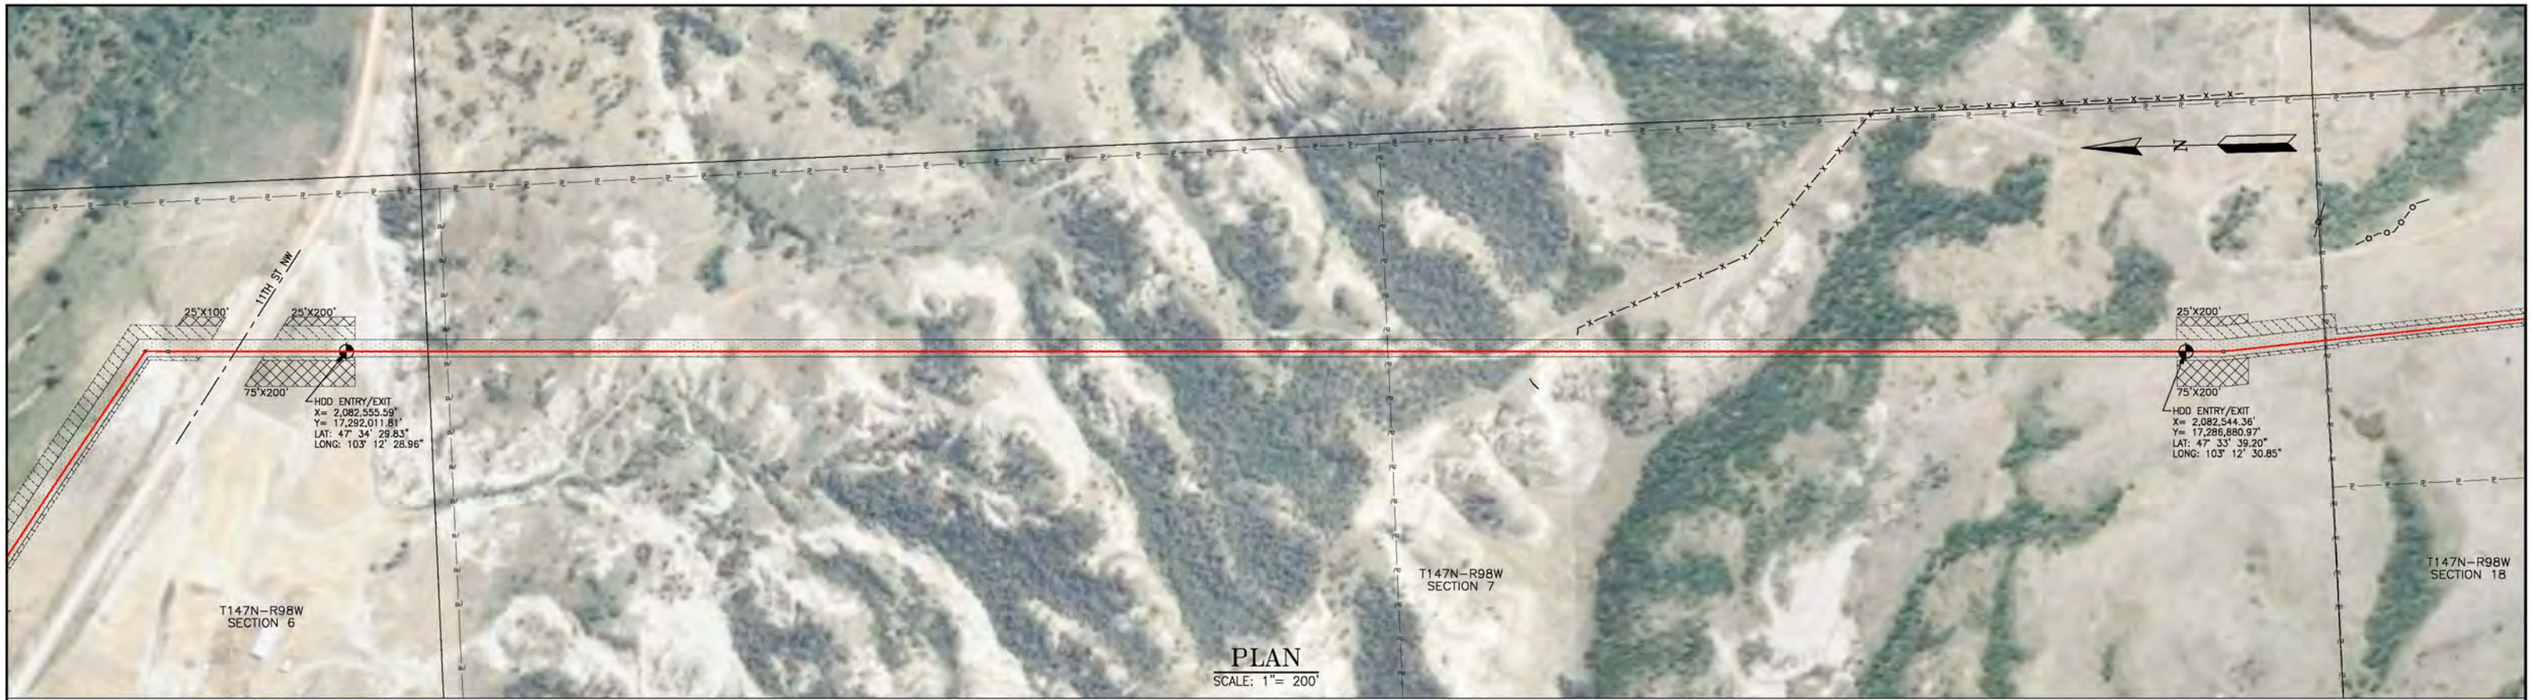

PLAN

SCALE: 1"= 200'

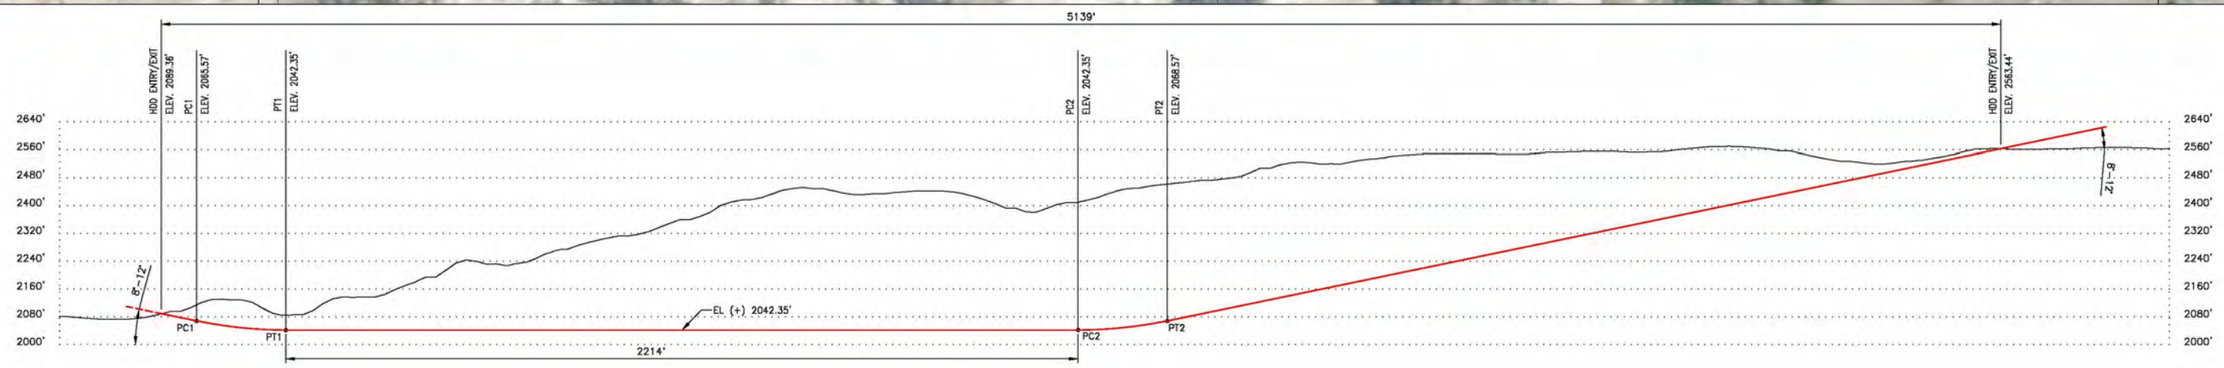

PROFILE

HORIZ. SCALE: 1"= 200'
VERT. SCALE: 1"= 200'

LEGEND

C/L PROPOSED PIPELINE	TREELINE	MILE MARKER (CALC.)	
FOREIGN PIPELINE	CL DITCH	AERIAL MARKER	
CL ROAD	WEEDS	LINE MARKER/WARNING	
EDGE ROAD	WETLAND BOUNDARY	POWER POLE	
CL RAILROAD	RIGHT OF WAY	LAND HOOK	
FENCE LINE	PROPERTY LINE	C.P. TEST STATION	
OVERHEAD ELECTRIC	CITY BOUNDARY/LIMITS	MAINLINE VALVE (M.O.)	
UNDERGROUND ELECTRIC	SECTION LINE	FIRE HYDRANT	
CABLE	TWP/RNG LINE	GUY WIRE	
TELEPHONE	COUNTY/PARISH LINE	WELL	
UNDERGROUND TELEPHONE	STATE LINE		
BANKLINE	R.O.W./EASEMENT LINE		
CL WATER (MAJOR)	PERMANENT EASEMENT		
CL WATER (MINOR)			

NOTES

1. THIS IS NOT A SURVEY DOCUMENT. SURVEY DATA PROVIDED BY BARTLETT & WEST OF BISMARCK, ND.
2. AERIAL PHOTOGRAPHY PROVIDED BY NORTH AMERICAN GIS HUB AND DATED NAIP 2010
3. THE LOCATION OF THE PIPELINE IS INDICATED WITHIN THE PERMANENT EASEMENT. THE CONTRACTOR MAY MAKE SUCH ADJUSTMENTS TO THE ALIGNMENT WITHIN THE PERMANENT EASEMENT AS MAY BE NECESSARY TO ACCOMMODATE INSTALLATION. IN NO CASE SHALL THE PIPE BE INSTALLED BEYOND THE LIMITS OF THE PERMANENT EASEMENT.
4. CONTRACTOR NOTE: ALL EXISTING UTILITIES ON THESE PLANS ARE FOR INFORMATION ONLY. NO GUARANTEE IS OFFERED OR TO BE IMPLIED

MATERIAL SUMMARY

NO.	DESCRIPTION	QTY

PROJECT CONSULTING SERVICES, INC.
3300 WEST ESPLANADE AVE., S., SUITE 500
METAIRIE, LA 70002-7406
(504) 833-5321 Fax (504) 833-4940
www.projectconsulting.com

REVISIONS

NO.	DATE	DESCRIPTION
A	2/X/12	PRELIMINARY

PLAN SCALE= 1" = 200'	
VERTICAL SCALE= 1" = 40'	
DRAWN G.J.D.	DATE 02/21/12
CHK'D I.M.D.	DATE
APPROVED M.R.L.	DATE
PCS JOB NO. 10045	
AFE/P.O.NO.	
CLIENT FILE NO.	
PCS FILE NO. BL-HDD-1004.dwg	

Bakkenlink Pipeline LLC

TITLE

12" BAKKENLINK PIPELINE
SOUTH LITTLE MISSOURI RIVER BLUFF HDD

NO. BL-HDD-1004 REV. A

05-10-12 11:19 10045 3 LR.W.