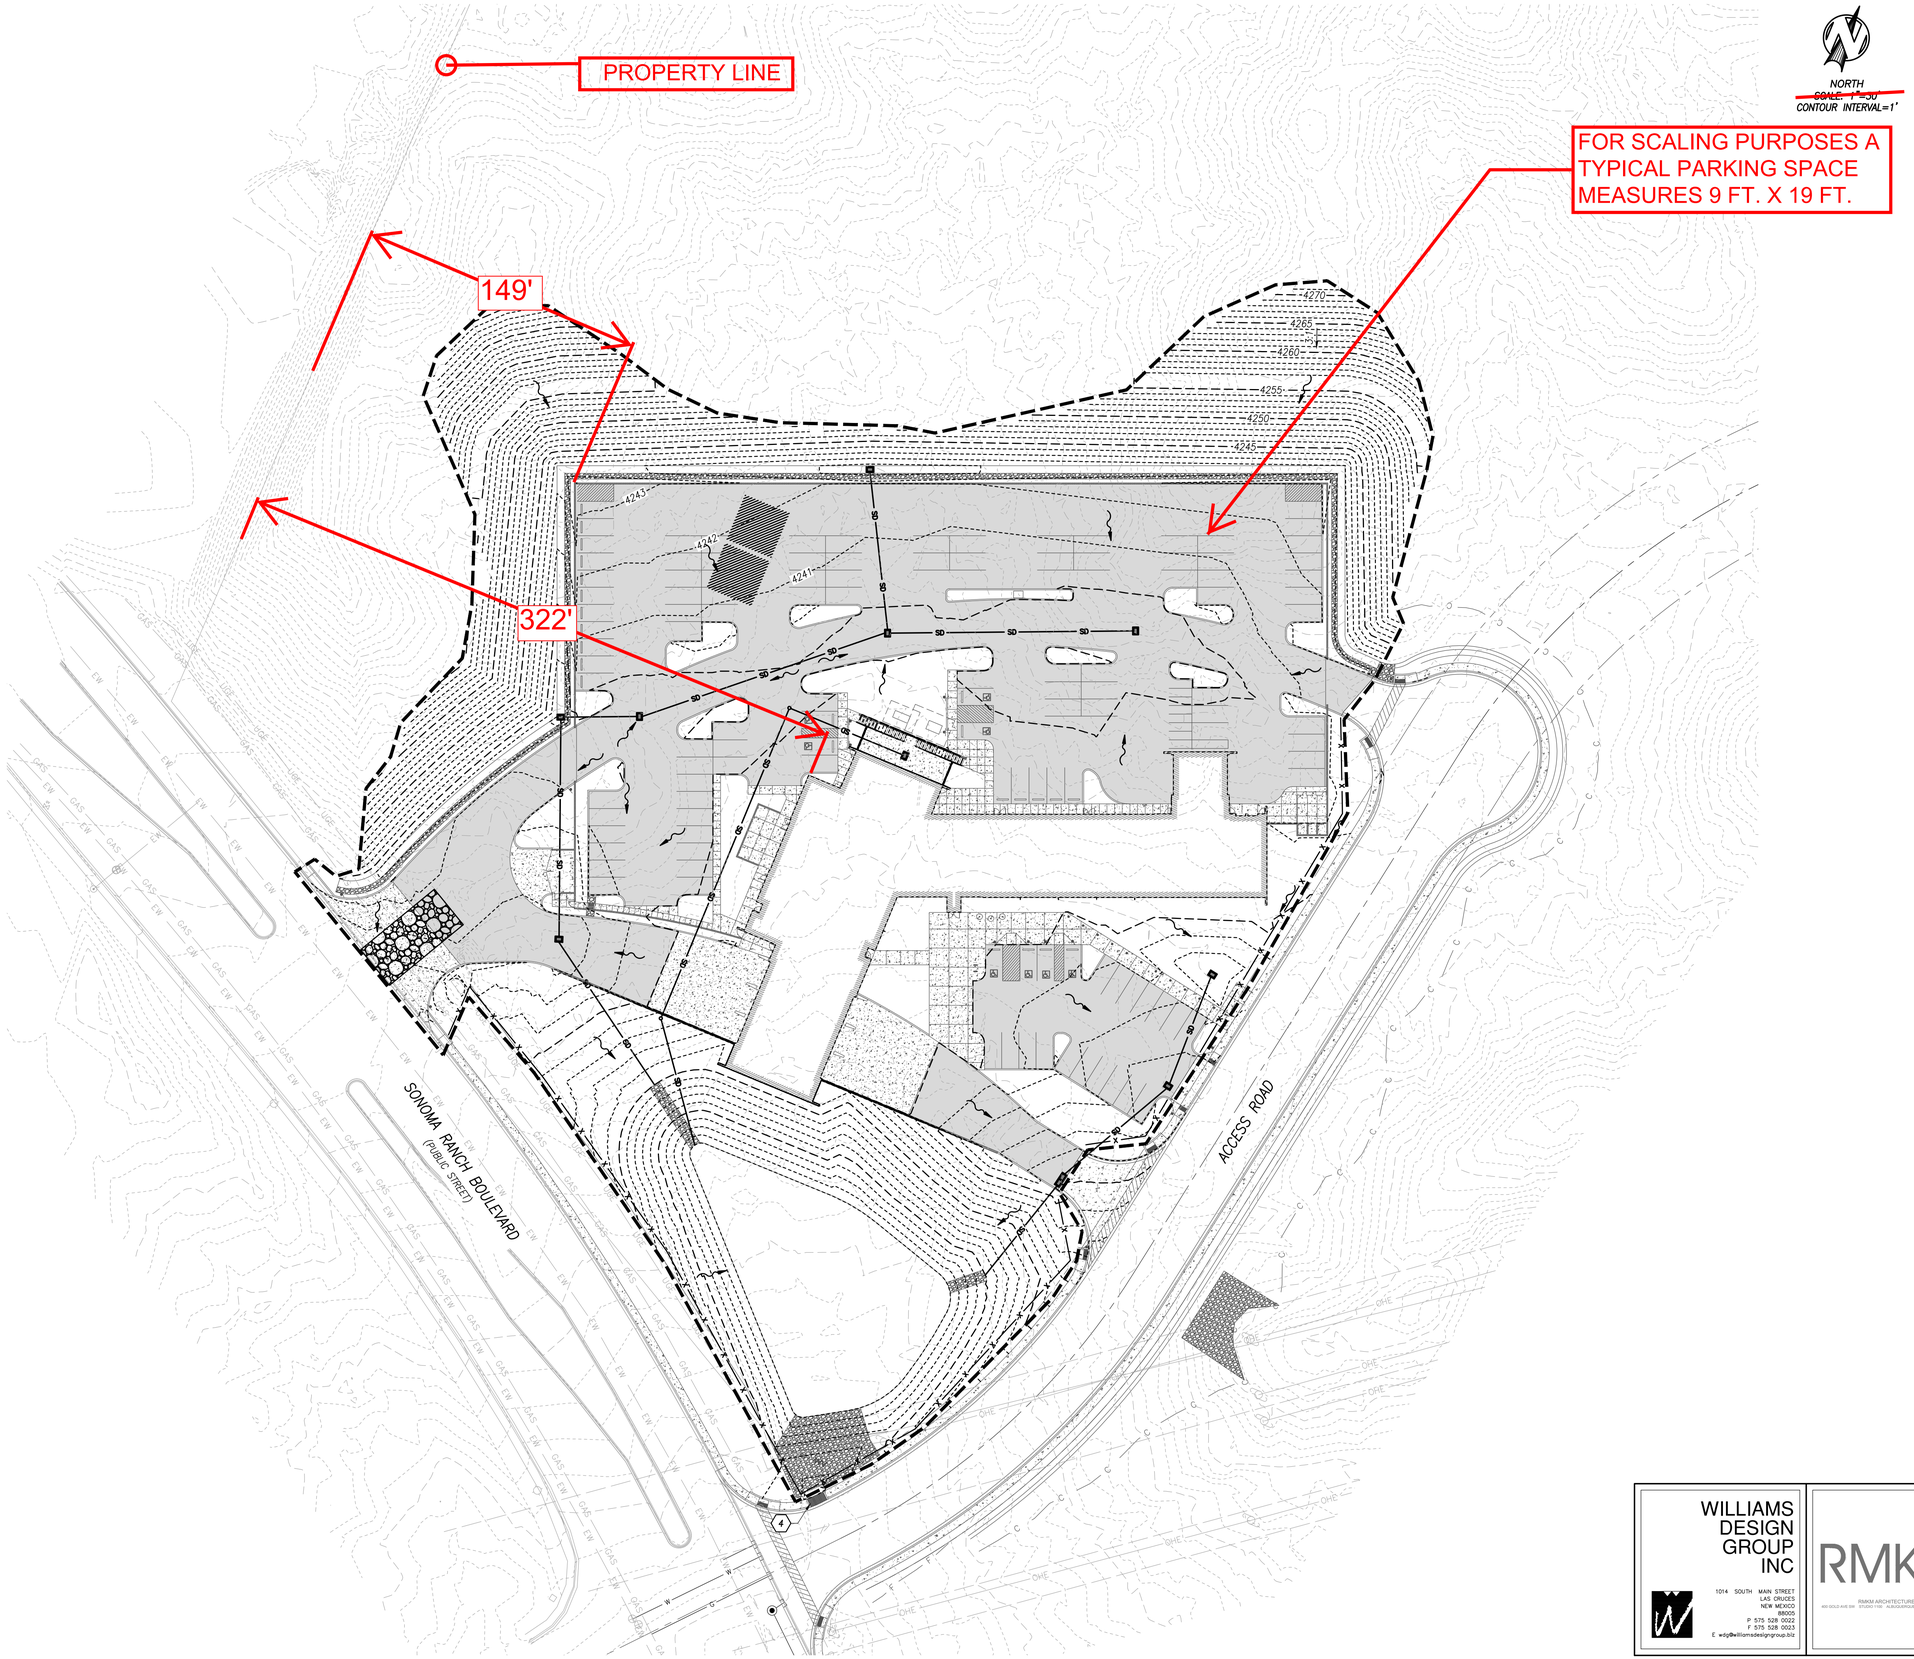

Alameda Engineering, Inc.
Consulting Engineers

213 N. ARMIJO LAS CRUCES, NEW MEXICO 88005 TEL: (575) 541-4429

THIS DRAWING IS NOT TO BE USED FOR CONSTRUCTION PURPOSES UNTIL SEALED AND SIGNED BY ENGINEER OF RECORD. REUSE OR REPRODUCTION WITHOUT WRITTEN PERMISSION IS PROHIBITED. ©

WILLIAMS DESIGN GROUP INC
1014 SOUTH MAIN STREET
LAS CRUCES
NEW MEXICO
88005
P 575 528 0022
F 575 528 0023
E wdg@williamsdesigngroup.biz

RMKM
RMKM ARCHITECTURE, P.C.
400 GOLD AVE SW STUDIO 1100 ALBUQUERQUE, NM 87102 505.243.9454

CITY OF LAS CRUCES
PROJECT LOCATION:
SONOMA RANCH BLVD
LAS CRUCES, NM

EAST MESA PUBLIC SAFETY COMPLEX

PRELIMINARY NOT FOR CONSTRUCTION

DATE	ISSUE
9/11/2014	75% CONST. DOCUMENTS

DRAWN BY: AR CHKD BY: JM

C5.2