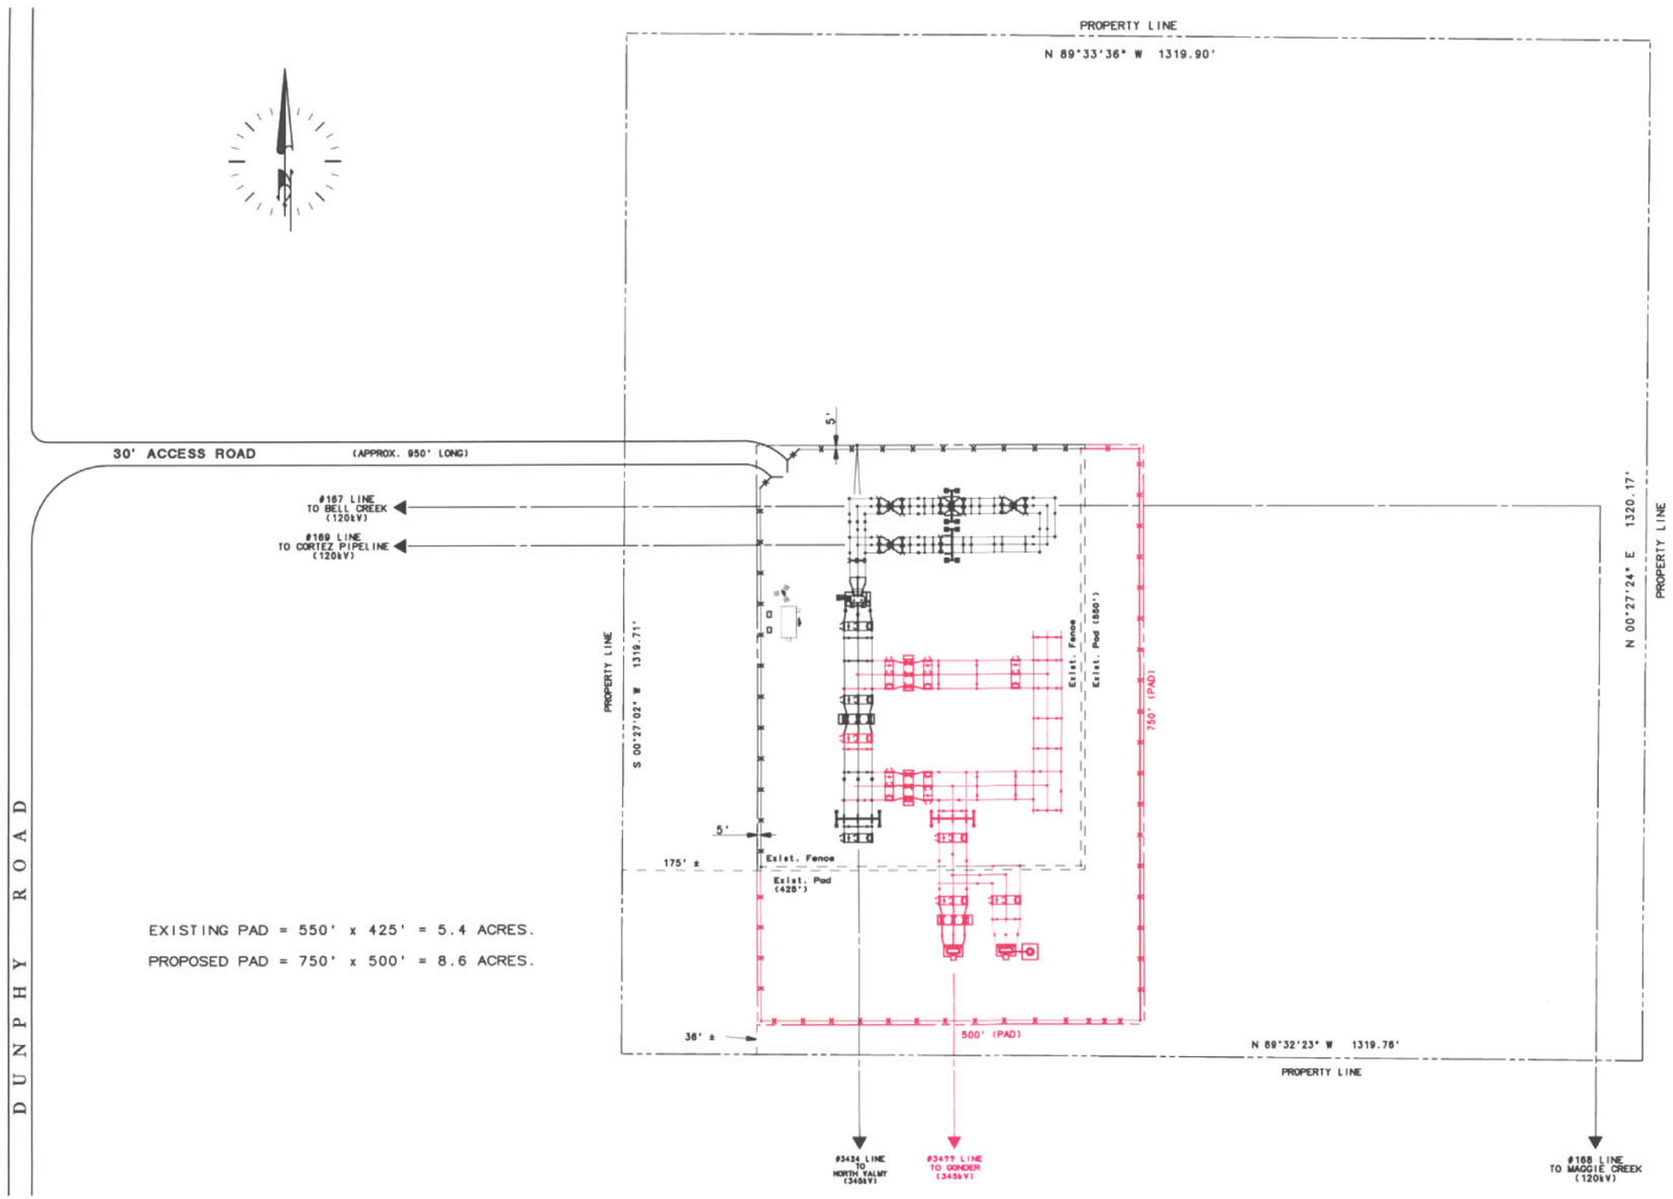

Figure 2-6
Falcon Substation Plot Plan (proposed)

Source: Sierra Pacific Power Company, 2000.

P:/2000/05002.01/Doc/Draft EIS/Figures/Fig2-6.p65