GRAPHIC SCALE
0 250 500 1000
Feet

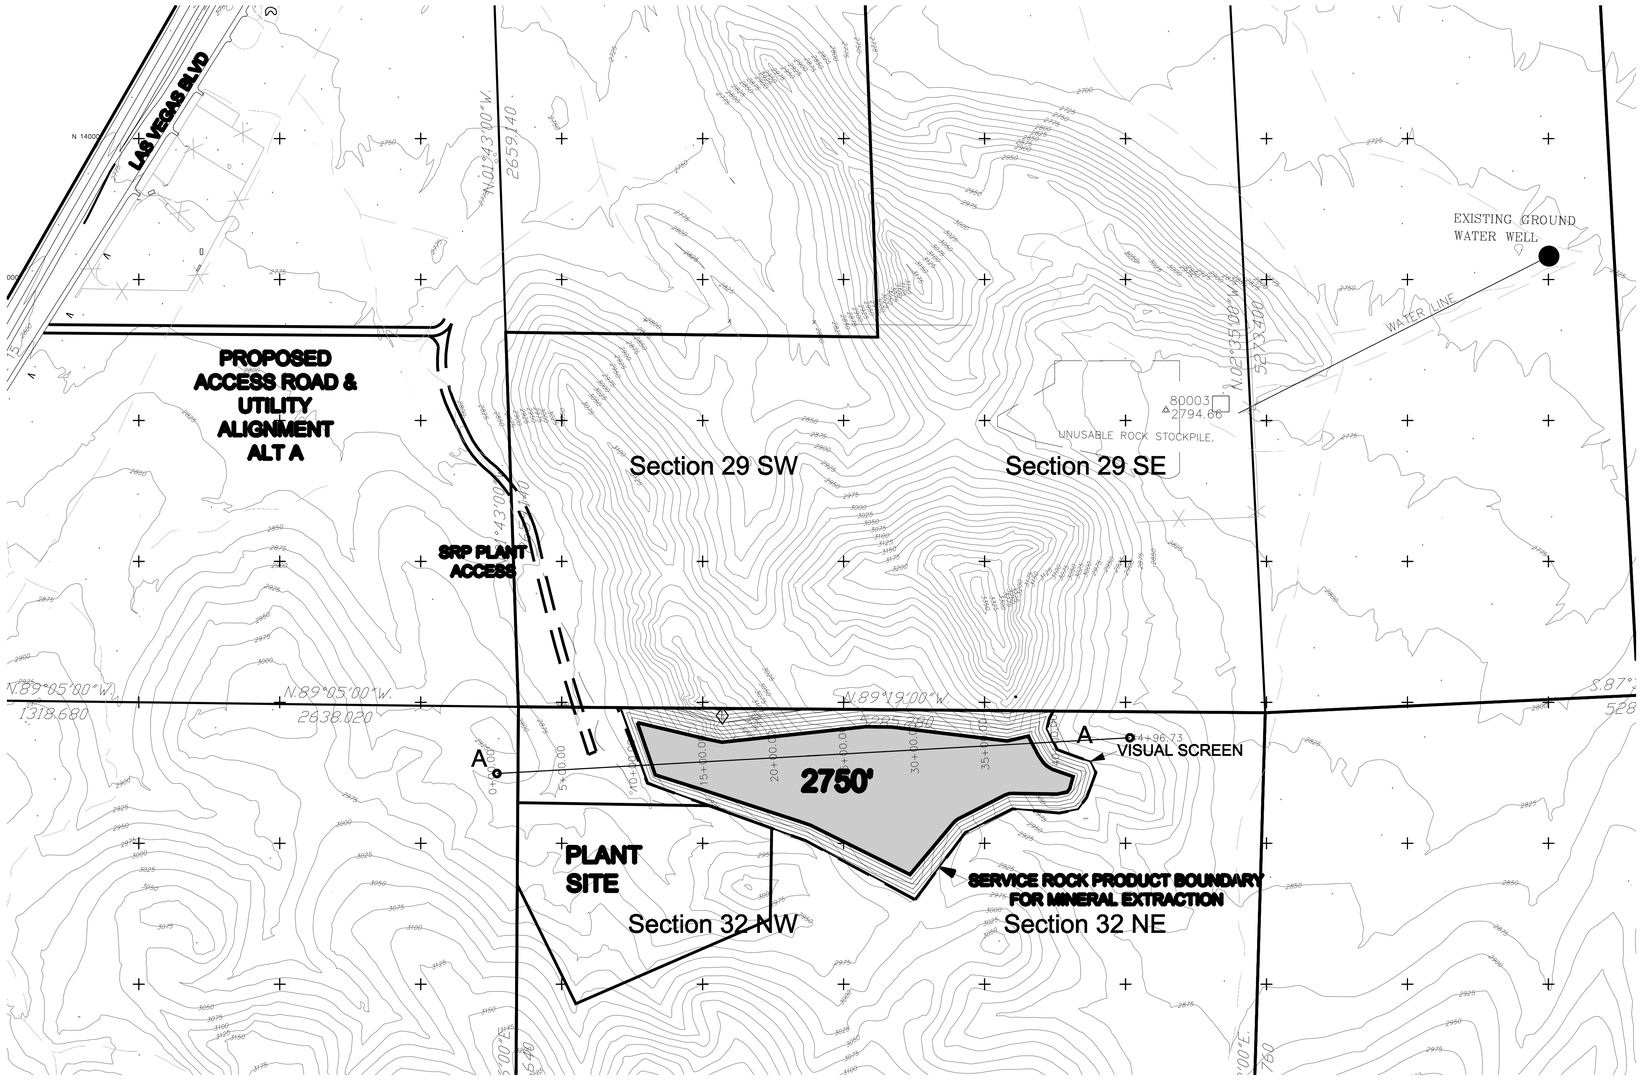

SECTION A–A'

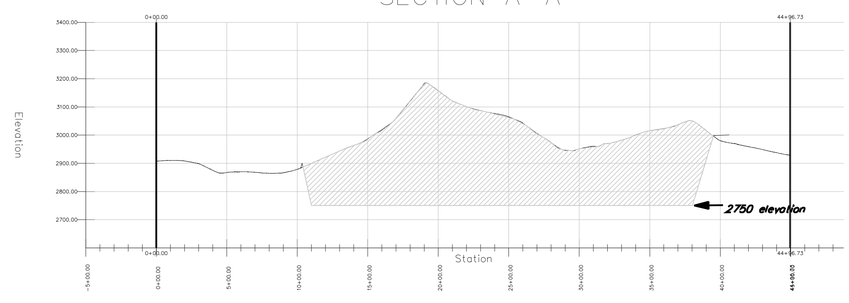

SRP DRAFT MINE PLAN
15 YEAR OPERATION
SLOAN PROJECT

DWG.

SHEET 3 OF 4

BROADBENT & ASSOCIATES, INC.
ENGINEERING, WATER RESOURCES & ENVIRONMENTAL
LAS VEGAS • RENO • PHOENIX

8 WEST PACIFIC AVENUE
LAS VEGAS, NEVADA 89015
PH: (702) 563-0600 * FAX: (702) 563-0610

COPYRIGHT © 2002 BY BROADBENT & ASSOCIATES, INC.
ALL RIGHTS RESERVED

SCALE: AS SHOWN

DESIGNED LEB
DRAWN LEB
CHECKED LCR

F:\JOBS\2008\08-01-210 Barnacle\SRP2-16-09\STAGE3.dwg, 3/17/2009 8:54:23 AM, DWG To PDF.pc3