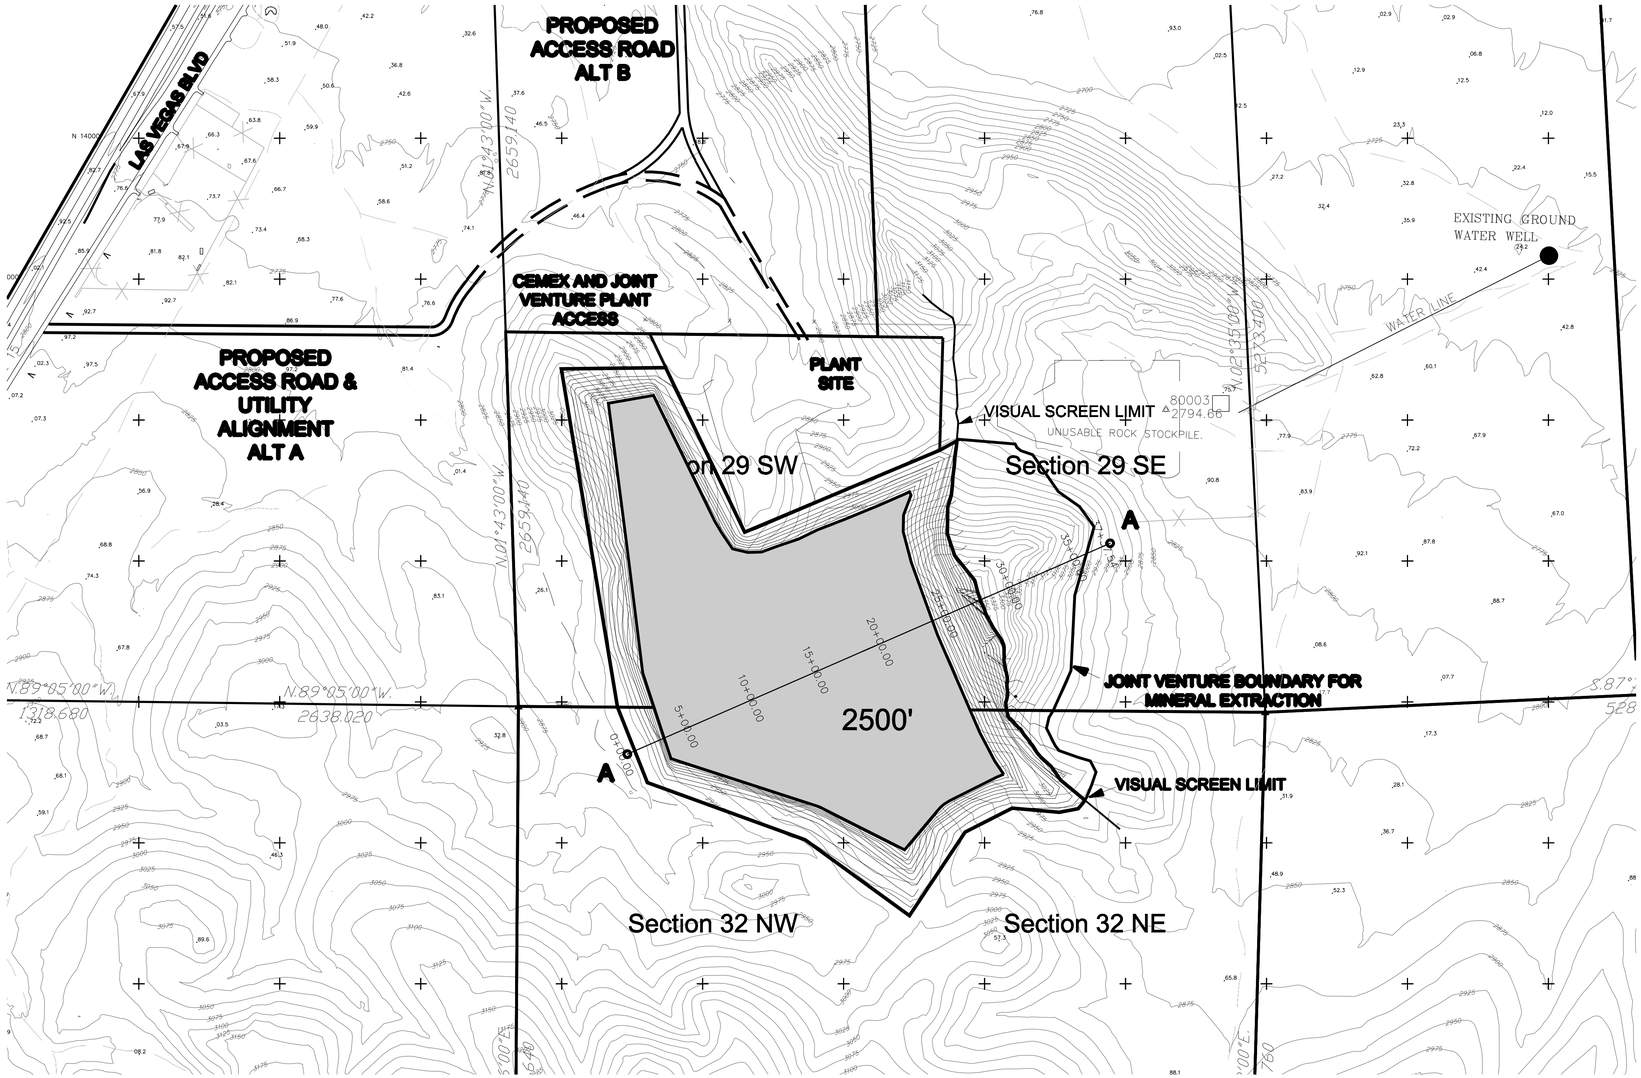

SECTION A–A'

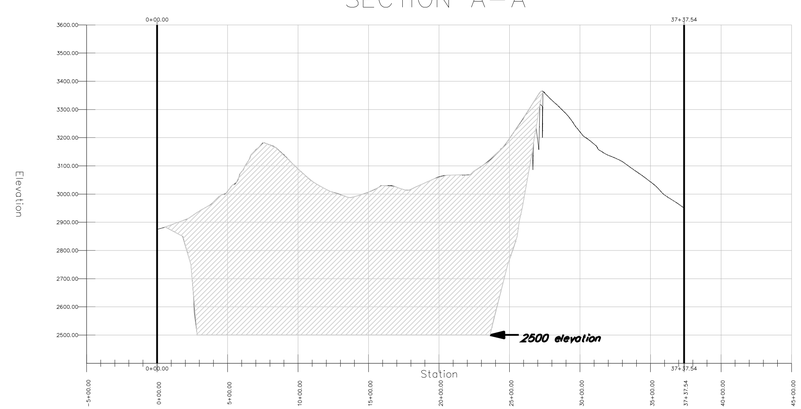

JOINT VENTURE MINE PLAN
25 YEAR OPERATION
SLOAN PROJECT

SHEET 5 OF 6

8 WEST PACIFIC AVENUE
LAS VEGAS, NEVADA 89015
PH: (702) 563-0600 * FAX: (702) 563-0610

COPYRIGHT © 2002 BY BROADBENT & ASSOCIATES, INC.
ALL RIGHTS RESERVED

BROADBENT & ASSOCIATES, INC.
ENGINEERING, WATER RESOURCES & ENVIRONMENTAL
LAS VEGAS • RENO • PHOENIX

SCALE: AS SHOWN

DESIGNED LEB
DRAWN LEB
CHECKED LCR

F:\JOBS\2008\08-01-210 Bernadot\JV 2-11-09\STAGES.dwg, 3/17/2009 9:17:14 AM, DWG To PDF.pc3