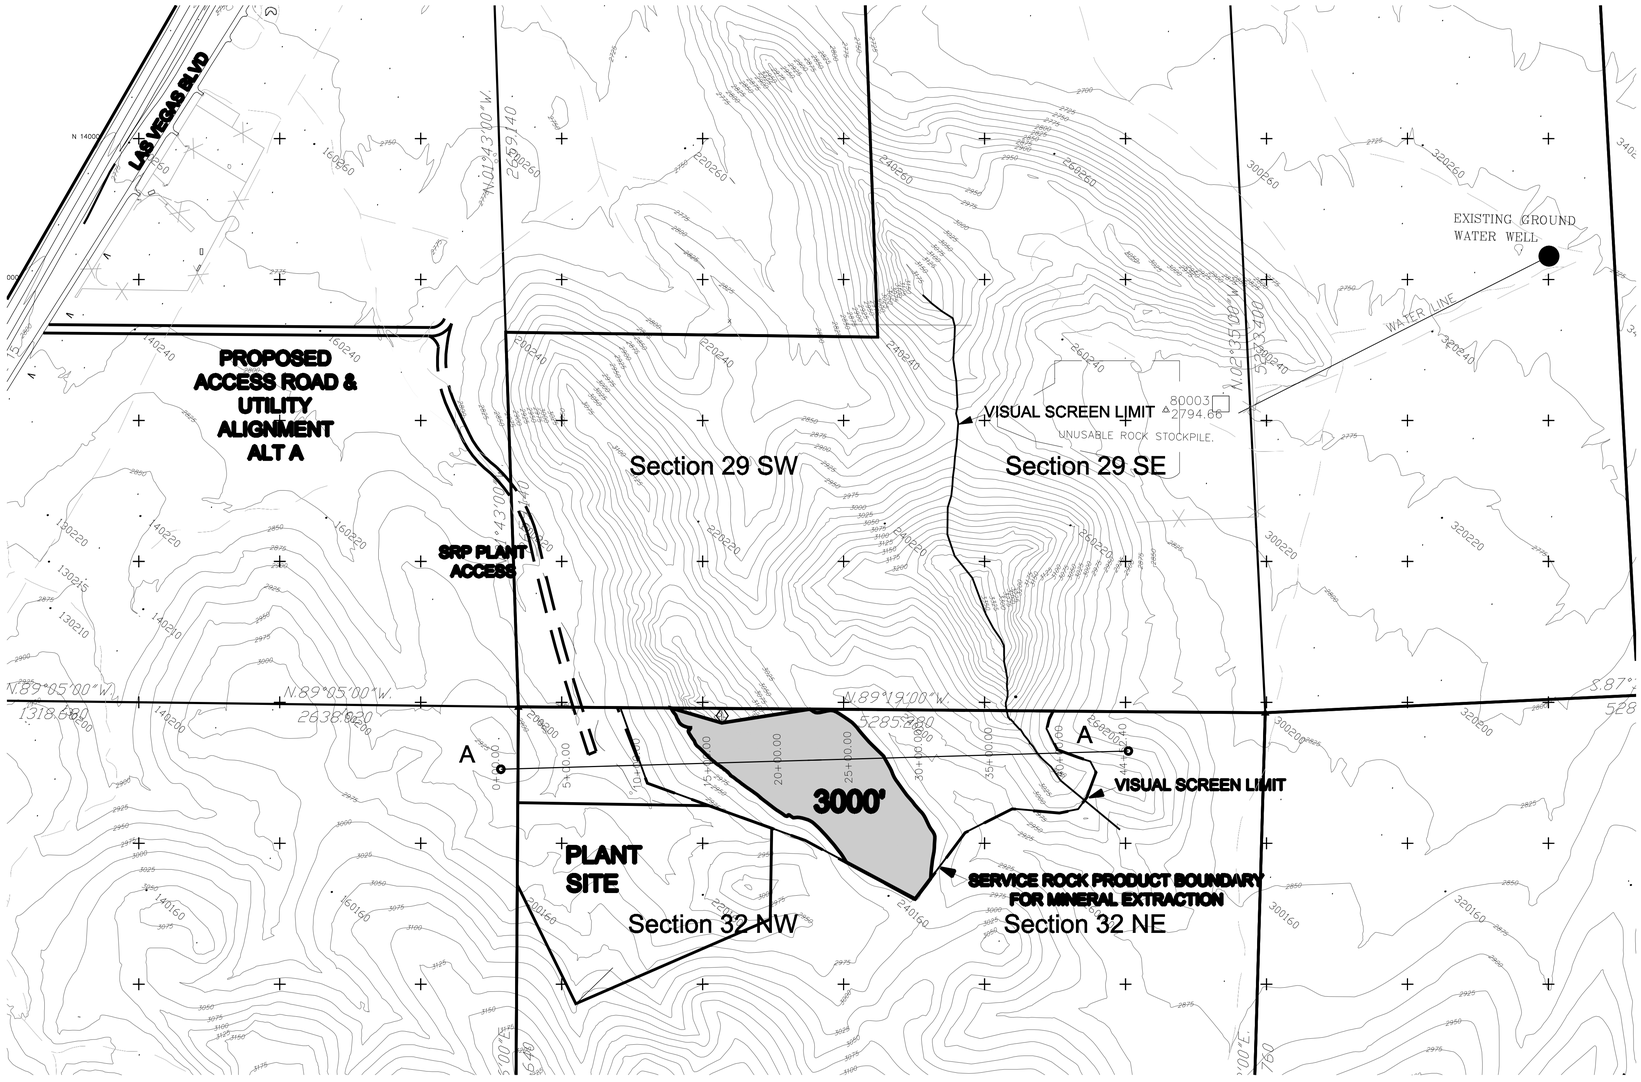

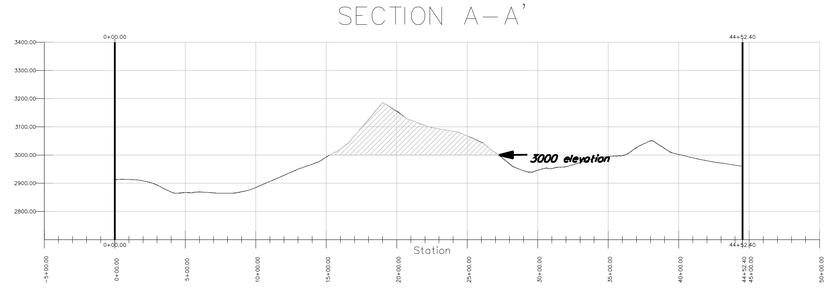

GRAPHIC SCALE
0 250 500 1000
Feet

SHEET 1 OF 4

SRP DRAFT MINE PLAN
5 YEAR OPERATION
SLOAN PROJECT

8 WEST PACIFIC AVENUE
LAS VEGAS, NEVADA 89015
PH: (702) 563-0600 * FAX: (702) 563-0610

COPYRIGHT © 2002 BY BROADBENT & ASSOCIATES, INC.
ALL RIGHTS RESERVED

BROADBENT & ASSOCIATES, INC.
ENGINEERING, WATER RESOURCES & ENVIRONMENTAL
LAS VEGAS • RENO • PHOENIX

SCALE: AS SHOWN

DESIGNED LEB
DRAWN LEB
CHECKED LCR

F:\JOBS\2008\08-01-210 Bernadot\SRP2-16-09\STAGE1.dwg, 3/17/2009 8:49:38 AM, DWG To PDF.pc3