


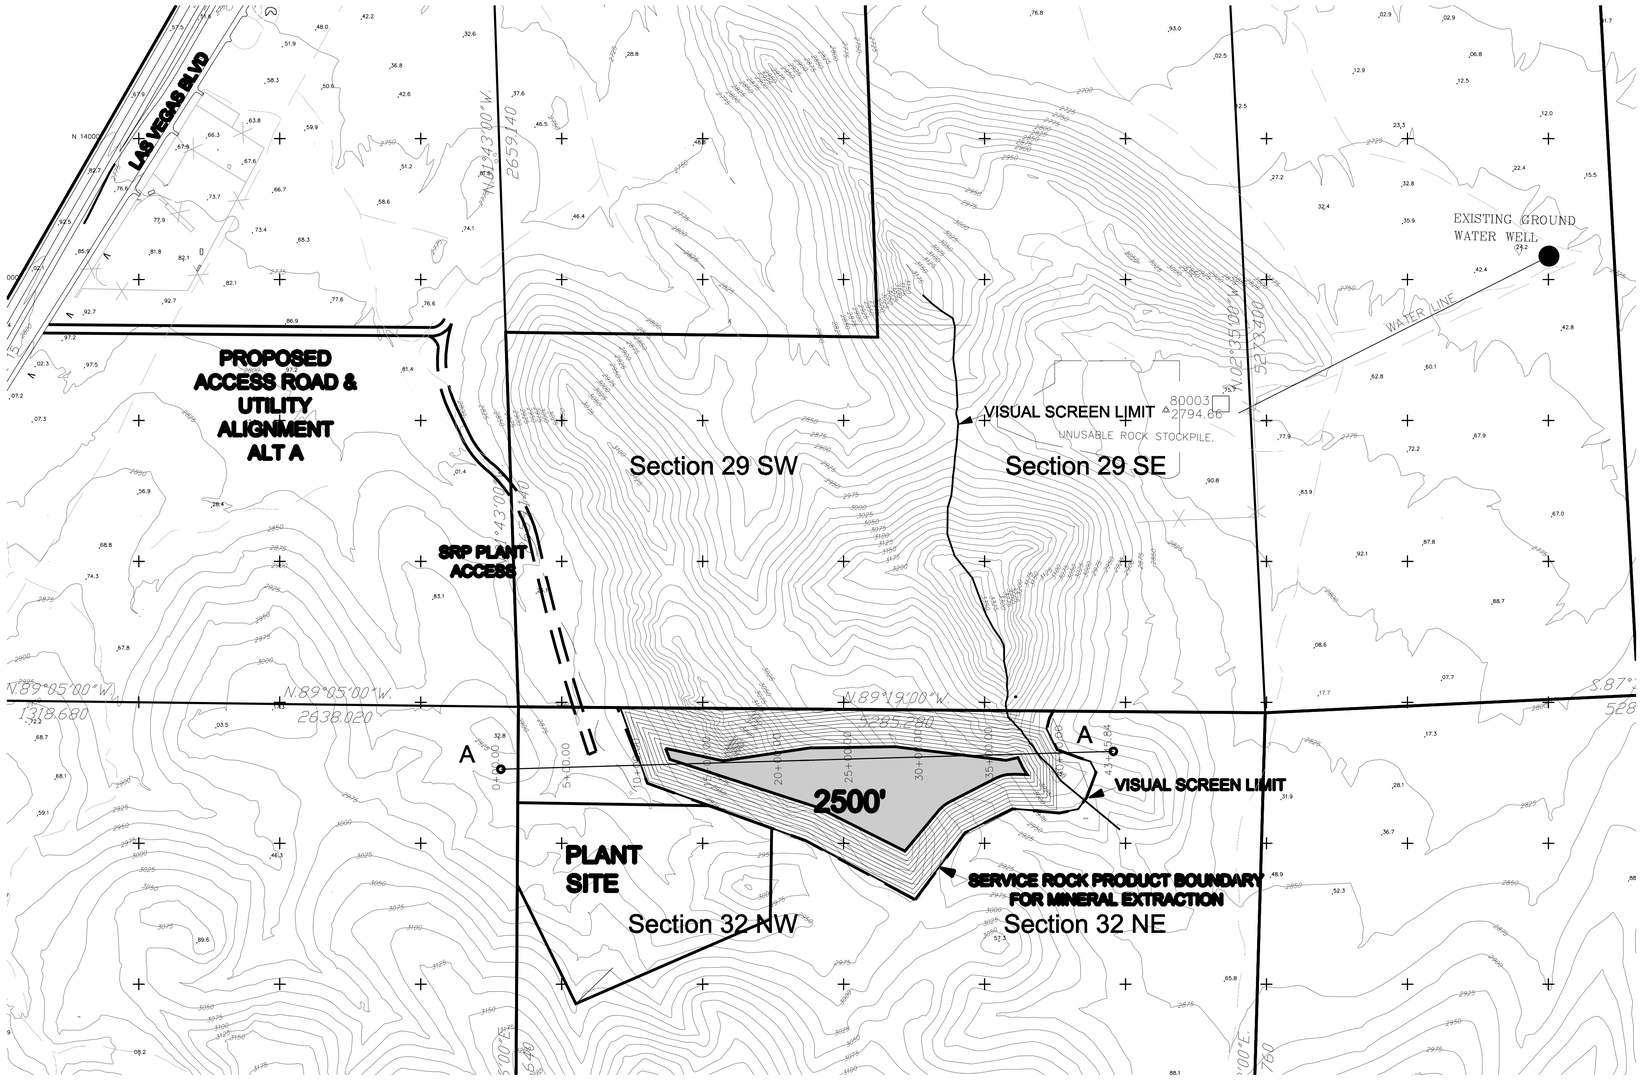


SRP DRAFT MINE PLAN
20 YEAR OPERATION
SLOAN PROJECT

SHEET 4 OF 4


BROADBENT & ASSOCIATES, INC.
ENGINEERING, WATER RESOURCES & ENVIRONMENTAL
LAS VEGAS • RENO • PHOENIX
8 WEST PACIFIC AVENUE
LAS VEGAS, NEVADA 89015
PH: (702) 563-0600 * FAX: (702) 563-0610



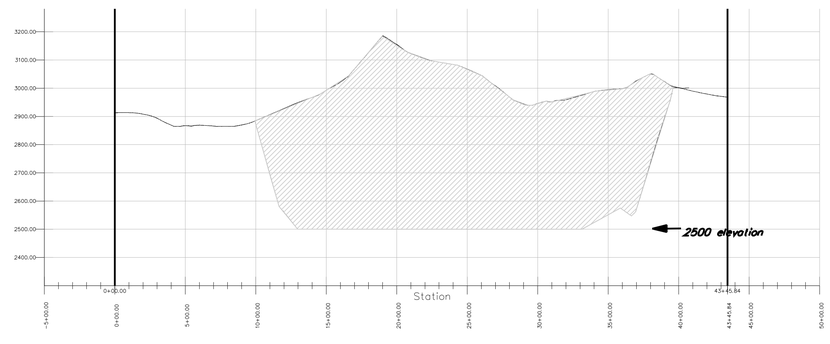COPYRIGHT © 2002 BY BROADBENT & ASSOCIATES, INC.
ALL RIGHTS RESERVED


SCALE: AS SHOWN

DESIGNED LEB
DRAWN LEB
CHECKED LCR


F:\X065\2008\08-01-210 Bernadot\SRP2-16-09\STAGE4.dwg, 3/17/2009 8:56:22 AM, DWG To PDF.pc3