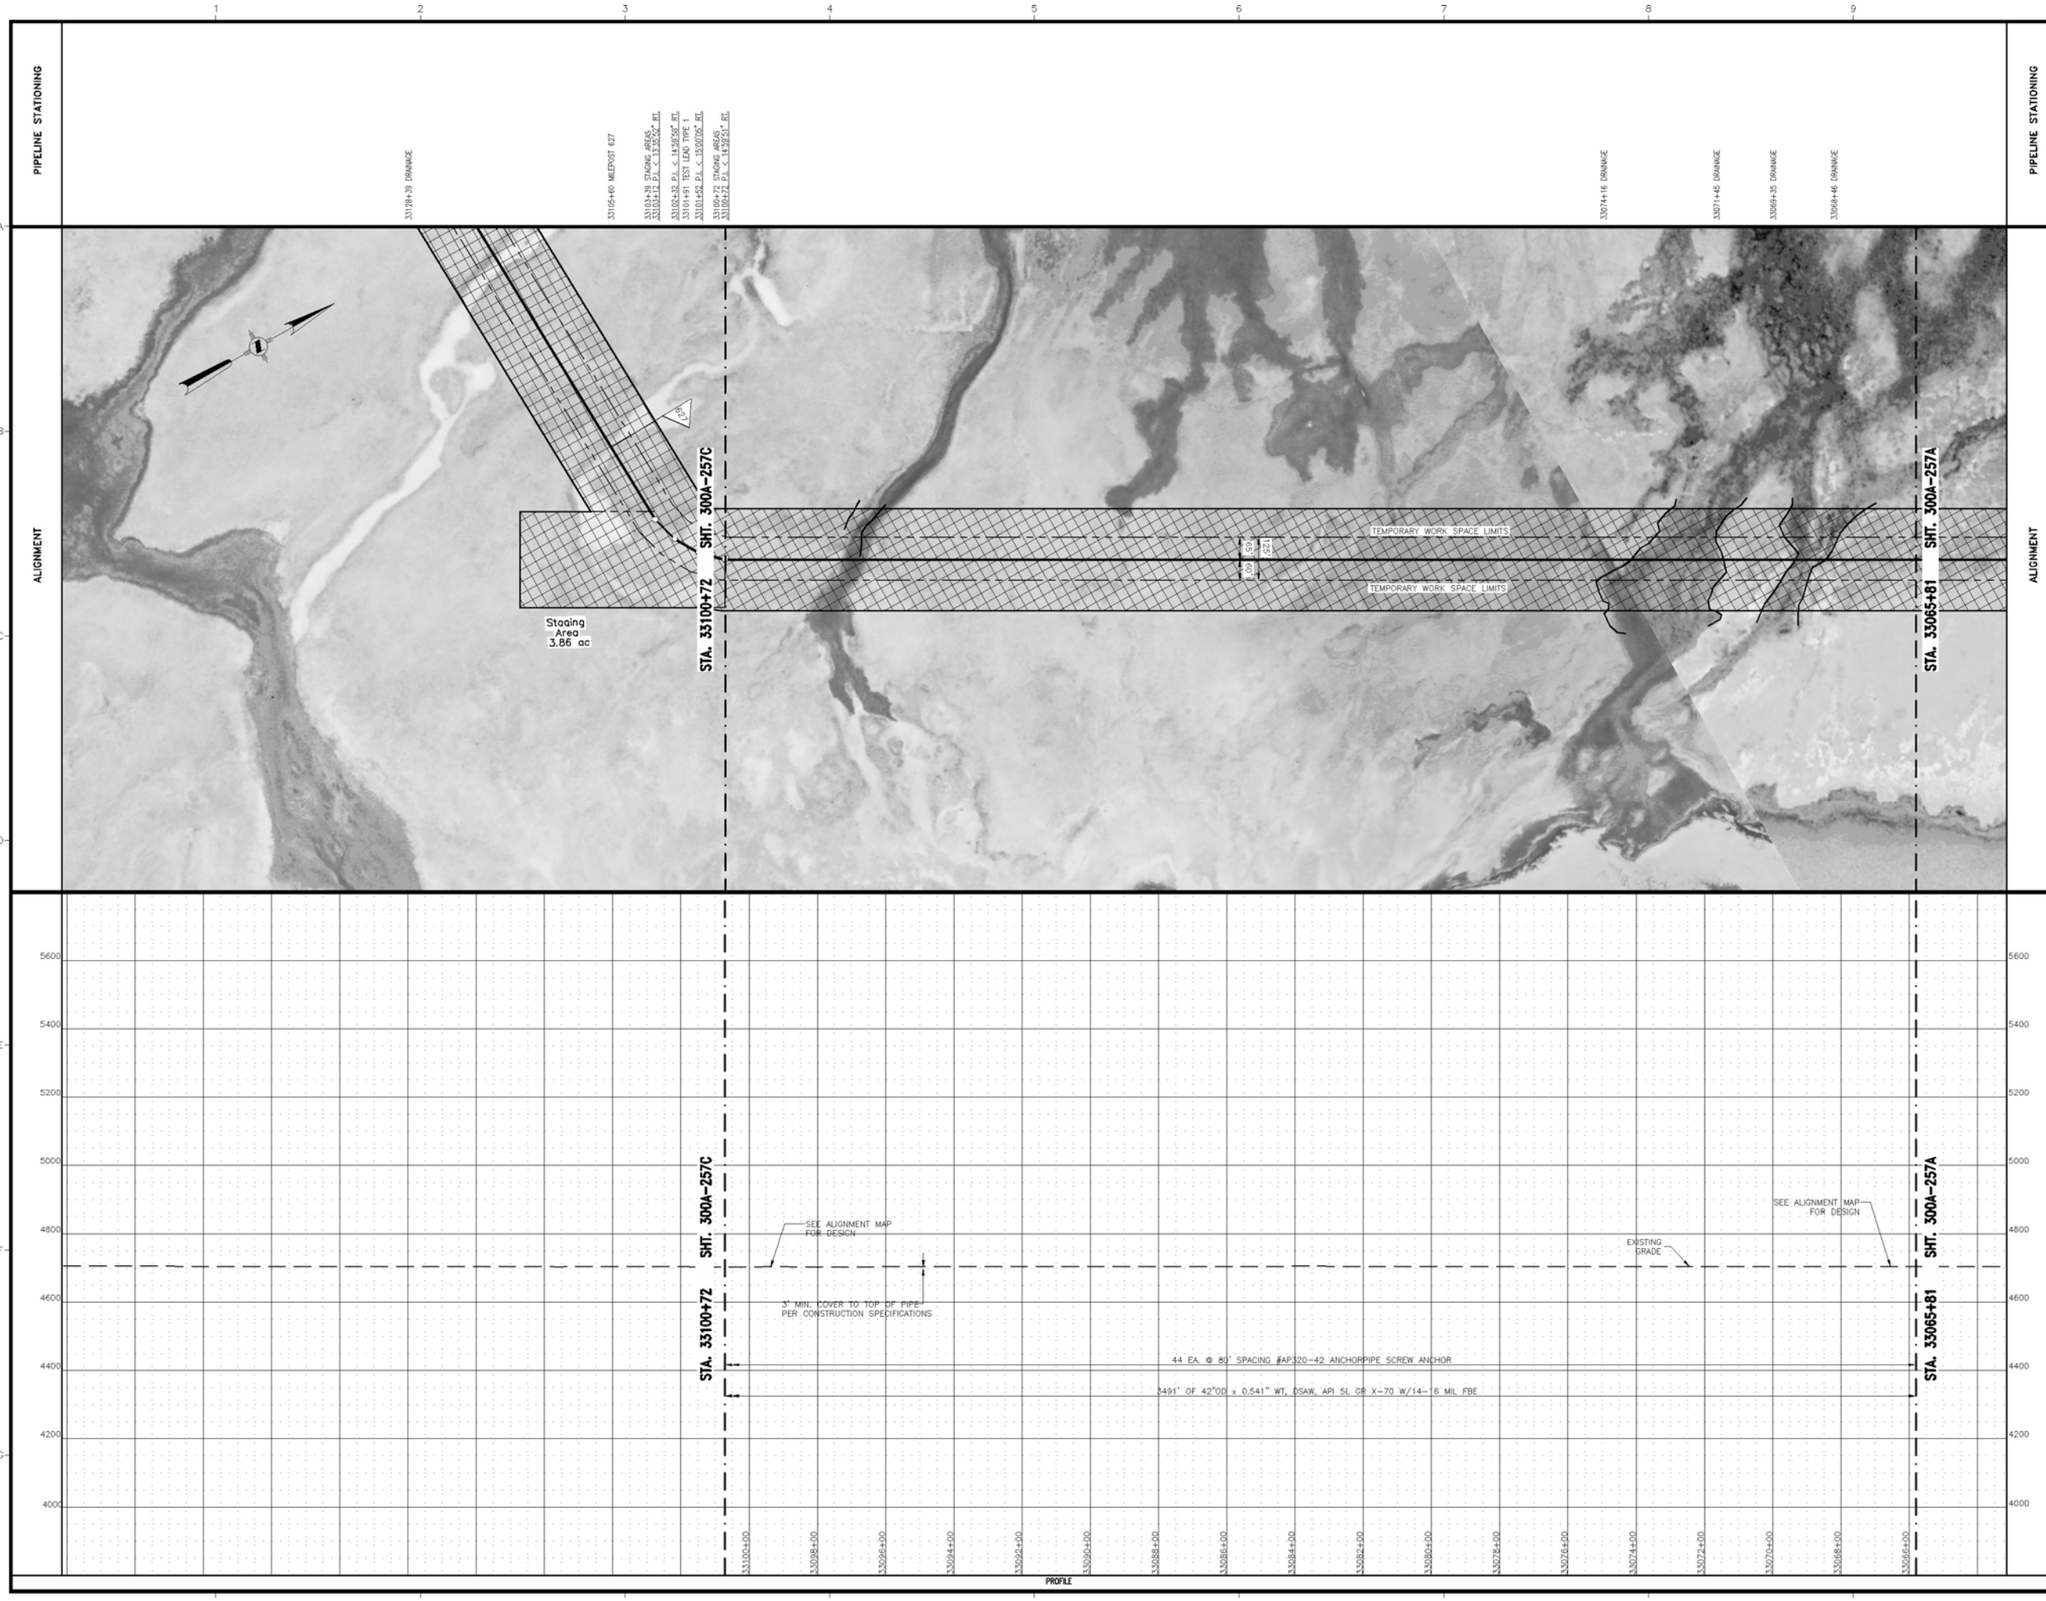

REFERENCE DRAWINGS

300A-257 ALIGNMENT SHEET

GENERAL NOTES

SITE SPECIFIC NOTES

1. CONTRACTOR MAY SHIFT WORK SPACE AND SPOIL SIDE THROUGH THE CROSSING AS REQUIRED FOR DITCHING AND INSTALLATION OF PIPE.
2. DEPENDING ON WATER TABLE AT TIME OF INSTALLATION, CONTRACTOR MAY CHOSE TO PERFORM A "PUSH" TYPE INSTALLATION
3. THE EXTRA WORK SPACE IS REQUIRED IN THE WETLAND TO ALLOW FOR STORAGE OF SLOOPY DITCH MATERIAL AND SEPARATION OF TOPSOIL.

DESIGN DATA

CODE: TITLE 49, PART 192 CFR, CLASS 1, df=.80
PRESSURE: 1440 PSIG MAOP

SCALE, PROJECTION & SURVEY DATA

200' 100' 0 200' 400'

SCALE: 1"=200' HORIZONTAL
1"=200' VERTICAL

GPS SURVEY (G.P.S. TRIMBLE 5800 SERIES)
UTM ZONE 10, NAD83 (US FT), NAVD88, GEOID03

NO.	DATE	BY	DESCRIPTION	PROJ. ID	APPR.
B	3/18/10	DLM	IMPLEMENTATION FILING	128576	LAC
A	7/17/09	ATB	ISSUE FOR FERC FILING	128576	JJJ

REVISIONS

RUBY PIPELINE LLC

PLAN AND PROFILE
RUBY PIPELINE LN 300A-42 INCH
CROSSING WETLANDS

STA. 33065+81 TO STA. 33100+72

Division: ROCKY MOUNTAIN		Op. Area: ELKO	
State: OREGON		Co./Par.: LAKE	
Section:	Township:	Range:	
Drafter: DLM	Date: 02/16/09	Project ID: 128576	Type:
Chk'd:	Date:	Scale: AS SHOWN	CIVIL3D
Appr:	Date:	Filename: 0300-A-257B	

300A-257B

Sheet: 8 of 9 Rev. B

IMPLEMENTATION PLAN 05/24/2010

Jun 15, 2010 - 4:34PM