PIPELINE STATIONING

5938+29 PIPE B of CHANGE
5938+17 END TEMPORARY WORK SPACE
5938+17 END 75'N/ROW 165'W TEMP WORK SPACE
5938+15 BEGIN TEMPORARY WORK SPACE
5938+15 BEAVER DITCH
5938+10 END WETLANDS
5938+10 FENCE
5938+01 TOP BANK
5938+00 PROPERTY LINE

5937+56 TOE SHOULDER; 18" CMP 29'LT
5937+49 TOP SHOULDER
5937+45 EDGE PAVEMENT

5937+23 SB I-15/84

5937+01 EDGE PAVEMENT
5936+96 TOP SHOULDER
5936+85 CONCRETE STORM BOX 20'LT
5936+82 TOE SHOULDER
5936+79 TOE SHOULDER
5936+77 CONCRETE STORM BOX 18'LT
5936+63 TOP SHOULDER
5936+59 EDGE PAVEMENT

5936+38 NB I-15/84

5936+18 EDGE PAVEMENT
5936+15 TOP SHOULDER

5935+98 TOE SHOULDER; 24" CMP 13'LT
5935+90 END 190'W/ROW 75'W TEMP WORK SPACE
5935+90 BEGIN CONSTRUCTION SPACE & INCREASE (AT)
5935+90 BEGIN 190'W/ROW 190'W (TEMPORARY)
5935+90 TEMPORARY WORK SPACE
5935+59 PROPERTY LINE
5935+49 PIPE A of CHANGE

5933+16 END WETLANDS

PIPELINE STATIONING

ALIGNMENT

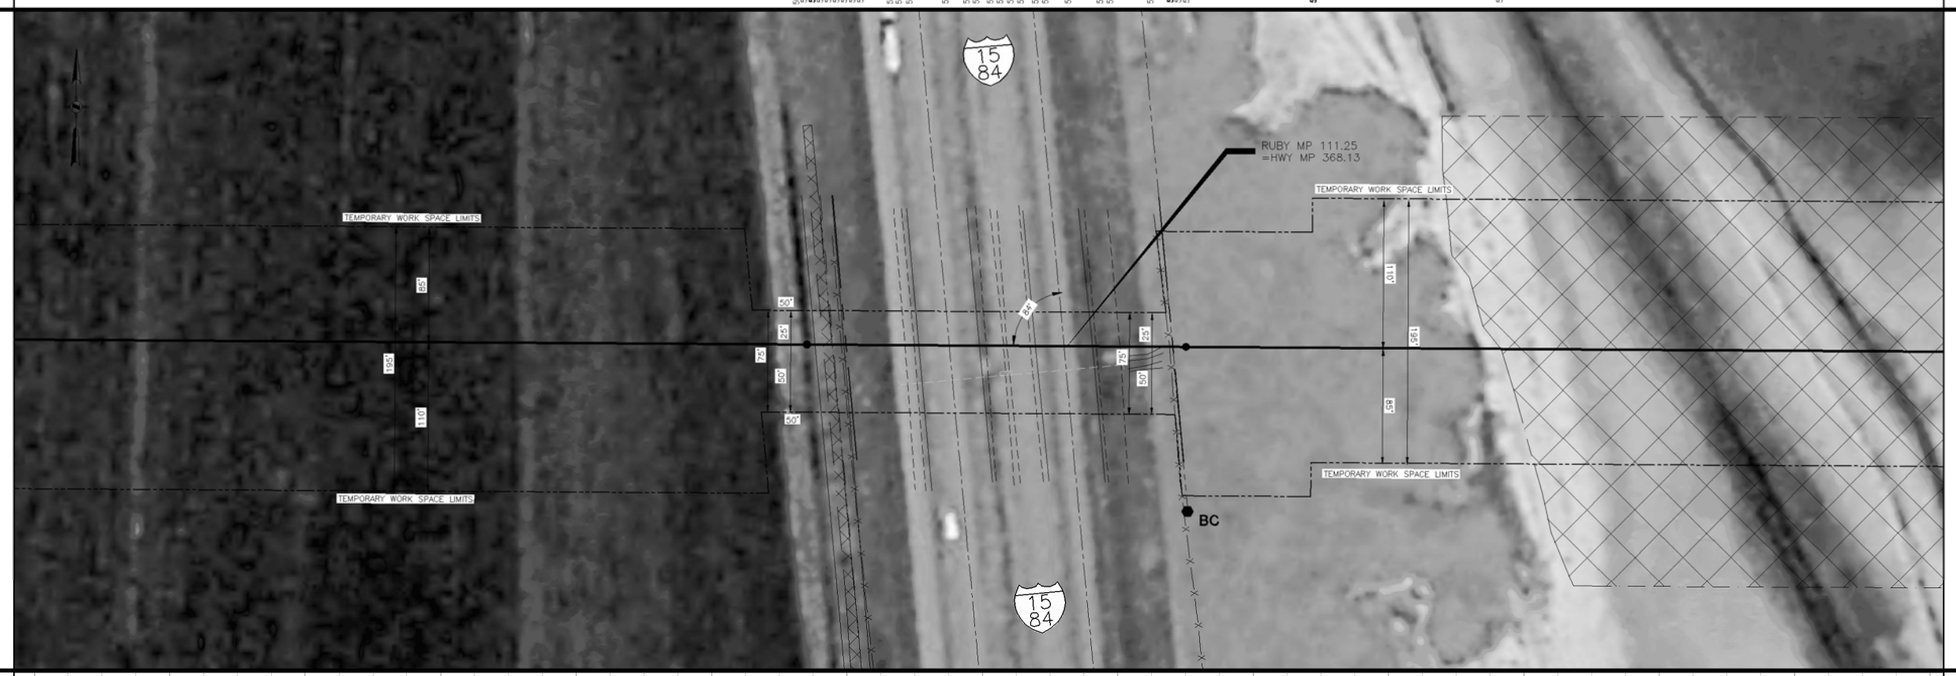

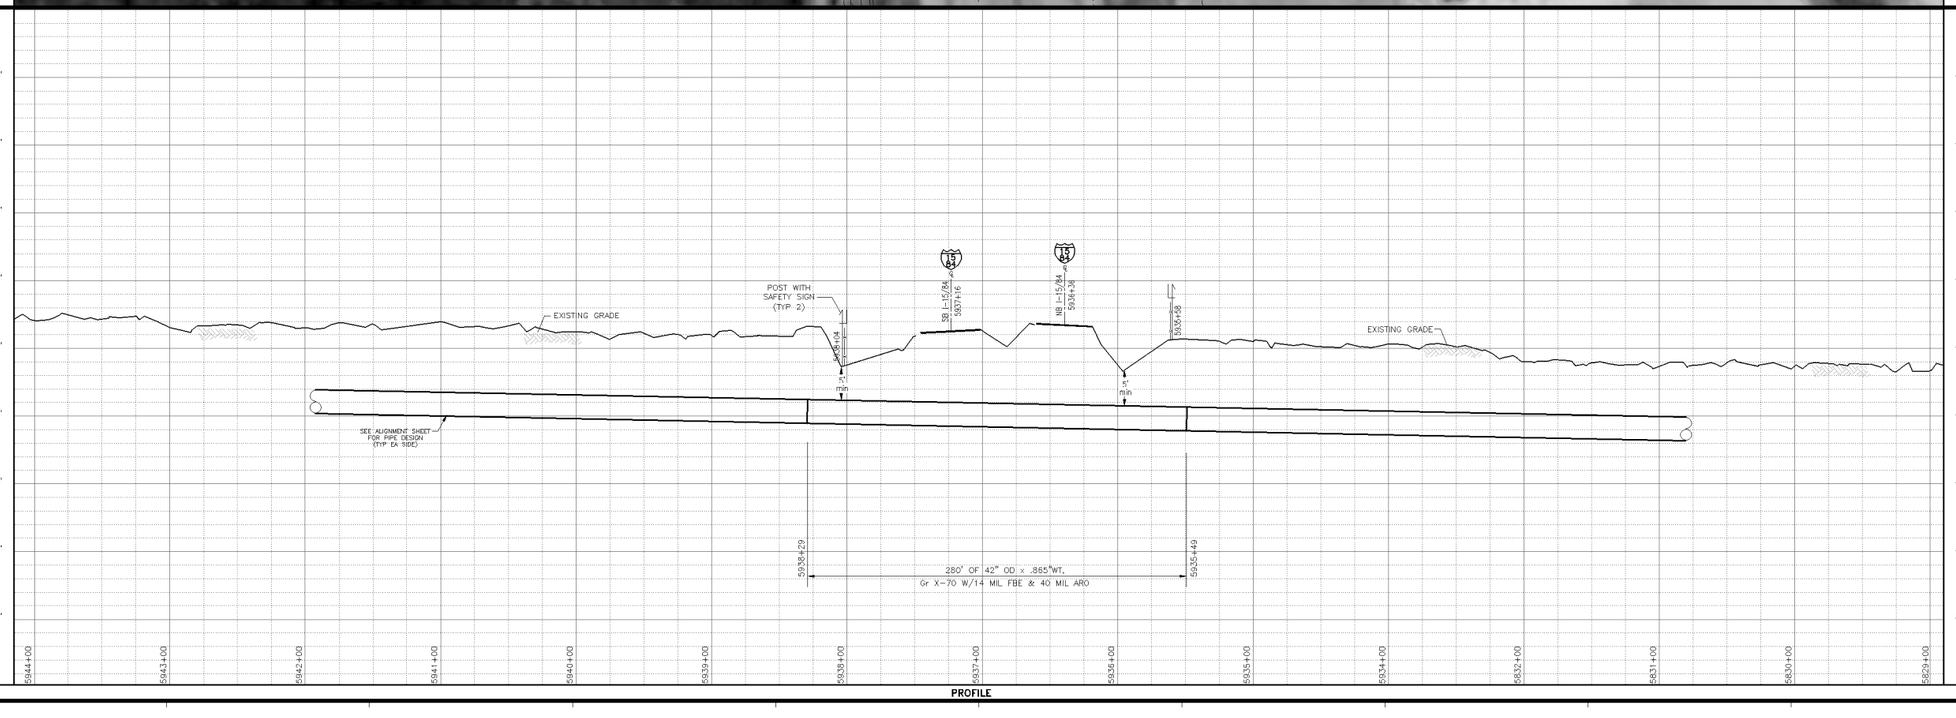

PROFILE

REFERENCE DRAWINGS

300A-47 ALIGNMENT SHEET

GENERAL NOTES

1. THIS PIPELINE INSTALLED UNDER CODE: TITLE 49, PART 192 CFR, CLASS 1.

SITE SPECIFIC NOTES

DESIGN DATA

CODE: TITLE 49, PART 192 CFR, CLASS 1, df=.80
PRESSURE: 1440 PSIG MAOP

SCALE, PROJECTION & SURVEY DATA

50' 25' 0 50' 100'

SCALE: 1"=50' HORIZONTAL
1"=10' VERTICAL

GPS SURVEY (G.P.S. TRIMBLE 5800 SERIES)
UTM ZONE 12, NAD83 (US FT), NAVD88, GEOID03

NO.	DATE	BY	DESCRIPTION	PROJ. ID	APPR.
A	3/18/10	JDK	IMPLEMENTATION FILING	128575	JJJ

REVISIONS

RUBY PIPELINE LLC

PLAN AND PROFILE
RUBY PIPELINE LN 300A-42 INCH
CROSSING INTERSTATE HIGHWAYS
15 AND 84

Division: ROCKY MOUNTAIN		Op. Area: ELKO	
State: UTAH		Co./Par.: BOX ELDER	
Section: 27	Township: 10N	Range: 2W	
Drafter: JDK	Date: 05/05/09	Project ID: 128575	Type: C3D
Chk'd:	Date:	Scale: AS SHOWN	
Appr:	Date:	Filename: 0300-A-0047C	

300A-47C

Sheet: 1 of 1 Rev. 0

TMPI FMENTATION PLAN 05/24/2010

Jan 14, 2010 - 4:53PM