PIPELINE STATIONING

32123+65 P.I. < 83°37'51" RT.
32118+77 P.I. < 38°37'33" LT.
32118+00 TEST LEAD TYPE 1
32117+71 ACCESS RD L-9A
32117+70 BGN 195'W TEMP WORK SPACE
32117+20 DRAINAGE & END WETLAND
32116+65 P.I. < 33°14'22" RT.
32114+75 SECTION LINE
32109+86 DRAINAGE & BGN WETLAND
32109+58 P.I. < 37°47'02" RT.
32108+15 P.I. < 56°45'38" RT.
32107+86 END 195'W TEMP WORK SPACE
32107+35 ACCESS RD L-5
32104+75 P.I. < 54°29'49" LT.
32102+40 MILEPOST 608

ALIGNMENT

PROFILE

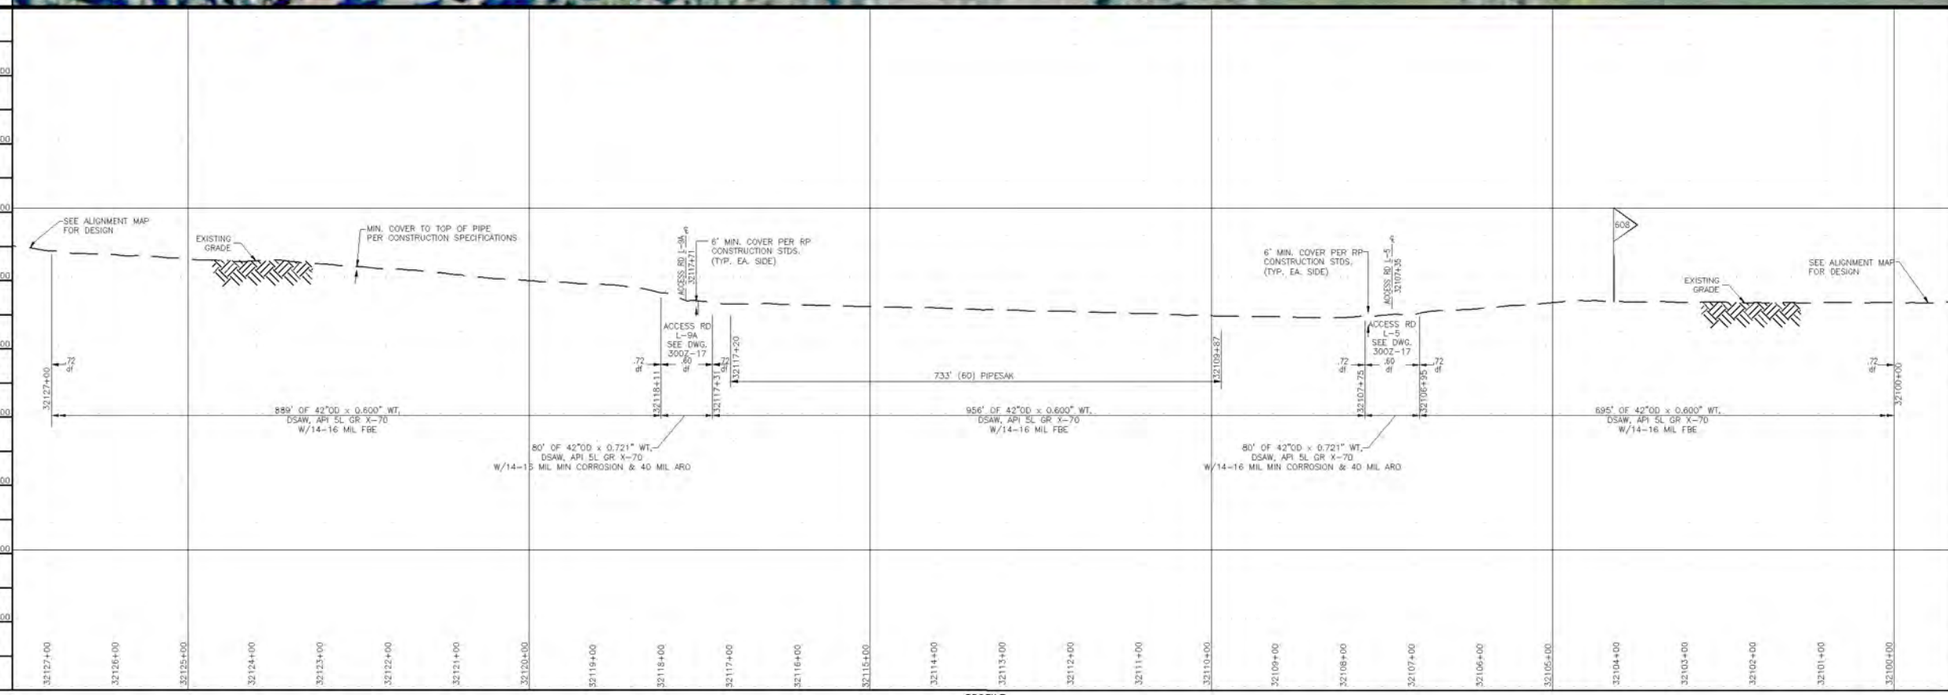

REFERENCE DRAWINGS

300A-250	ALIGNMENT SHEET
300Z-17	ACCESS ROAD

GENERAL NOTES

SITE SPECIFIC NOTES

1. CONTRACTOR MAY SHIFT WORK SPACE AND SPOIL SIDE THROUGH THE CROSSING AS REQUIRED FOR DITCHING AND INSTALLATION OF PIPE.
2. DEPENDING ON WATER TABLE AT TIME OF INSTALLATION, CONTRACTOR MAY CHOSE TO PERFORM A "PUSH" TYPE INSTALLATION
3. THE EXTRA WORK SPACE IS REQUIRED IN THE WETLAND TO ALLOW FOR STORAGE OF SLOOPY DITCH MATERIAL AND SEPARATION OF TOPSOIL.

DESIGN DATA

CODE: TITLE 49, PART 192 CFR, CLASS 1, df=.60 &.72
PRESSURE: 1440 PSIG MAOP

SCALE, PROJECTION & SURVEY DATA

100' 50' 0 100' 200'

SCALE: 1"= 100'HORIZONTAL
1"= 100'VERTICAL

GPS SURVEY (G.P.S. TRIMBLE 5800 SERIES)
UTM ZONE 10, NAD83 (US FT); NAVD88, GEOID03

NO.	DATE	BY	DESCRIPTION	PROJ. ID	APPR.
A			ISSUE FOR FERC FILING	128576	JJJ

REVISIONS

RUBY PIPELINE LLC

PLAN AND PROFILE
RUBY PIPELINE LN 300A-42 INCH
CROSSING WARNER LAKES

Division: ROCKY MOUNTAIN		Op. Area: ELKO	
State: OREGON		Co./Par.: LAKE	
Section: 21 & 28	Township: 39S	Range: 21E	
Drafter: DLM	Date: 02/10/09	Project ID: 128576	Type: CIVIL3D
Chk'd:	Date:	Scale: AS SHOWN	
Appr:	Date:	Filename: 0300-A-245A	
300A-250A		Sheet: 1 of 1	Rev: 0

IMPLEMENTATION PLAN 05/24/2010

Jan 15, 2010 - 14:36