PIPELINE STATIONING

6335+20 P.I. < 18°02'36" LT
6335+60 WILDPOST 116R

6335+40 P.I. < 18°02'27" LT

6334+60 P.I. < 18°02'00" LT

6333+80 P.I. < 18°02'33" LT

6328+81 P.I. < 16°36'46" RT

6328+01 P.I. < 16°36'36" RT

6327+21 P.I. < 16°36'26" RT

6326+85 TOP SLOPE

6325+40 END WETLANDS
6325+25 TOE SLOPE

6322+13 SECTION LINE
6321+80 BOW WETLANDS
6321+80 TOE BANK
6321+85 SULPHUR CREEK, NO DWG
6321+42 END WETLANDS
6321+11 TOE BANK
6321+29 TOP BANK
6321+17 BOW WETLANDS
6320+75 TOP SLOPE
6320+50 TOP SLOPE
6319+30 ACCESS RD B-60

6318+61 P.I. < 61°38'13" RT
6316+44 P.I. < 20°01'14" LT
SECTION EQUATION - 50'
6315+99 3pc END REALIGNOUT
6314+37 P.I. < 19°43'01" LT
6313+44 P.I. < 19°43'07" LT

6312+26 P.I. < 11°50'24" LT

6311+06 P.I. < 17°40'38" LT

6306+52 P.I. < 21°53'57" RT
6306+00 TOP BANK
6305+88 TOE BANK
6305+80 BOW WETLANDS

6304+80 END WETLANDS
6304+73 BOW WETLANDS
6304+44 TOP BANK
6304+39 FENCE

6302+30 P.I. < 45°32'30" LT

6300+00 ACCESS RD B-60
6299+90 FENCE

6294+35 END WETLANDS
6294+90 BOW WETLANDS

6284+50 P.I. < 51°09'54" RT
6284+46 PROPERTY LINE

6283+20 WILDPOST 119R

6280+00 MATCHLINE

PIPELINE STATIONING

ALIGNMENT

ALIGNMENT

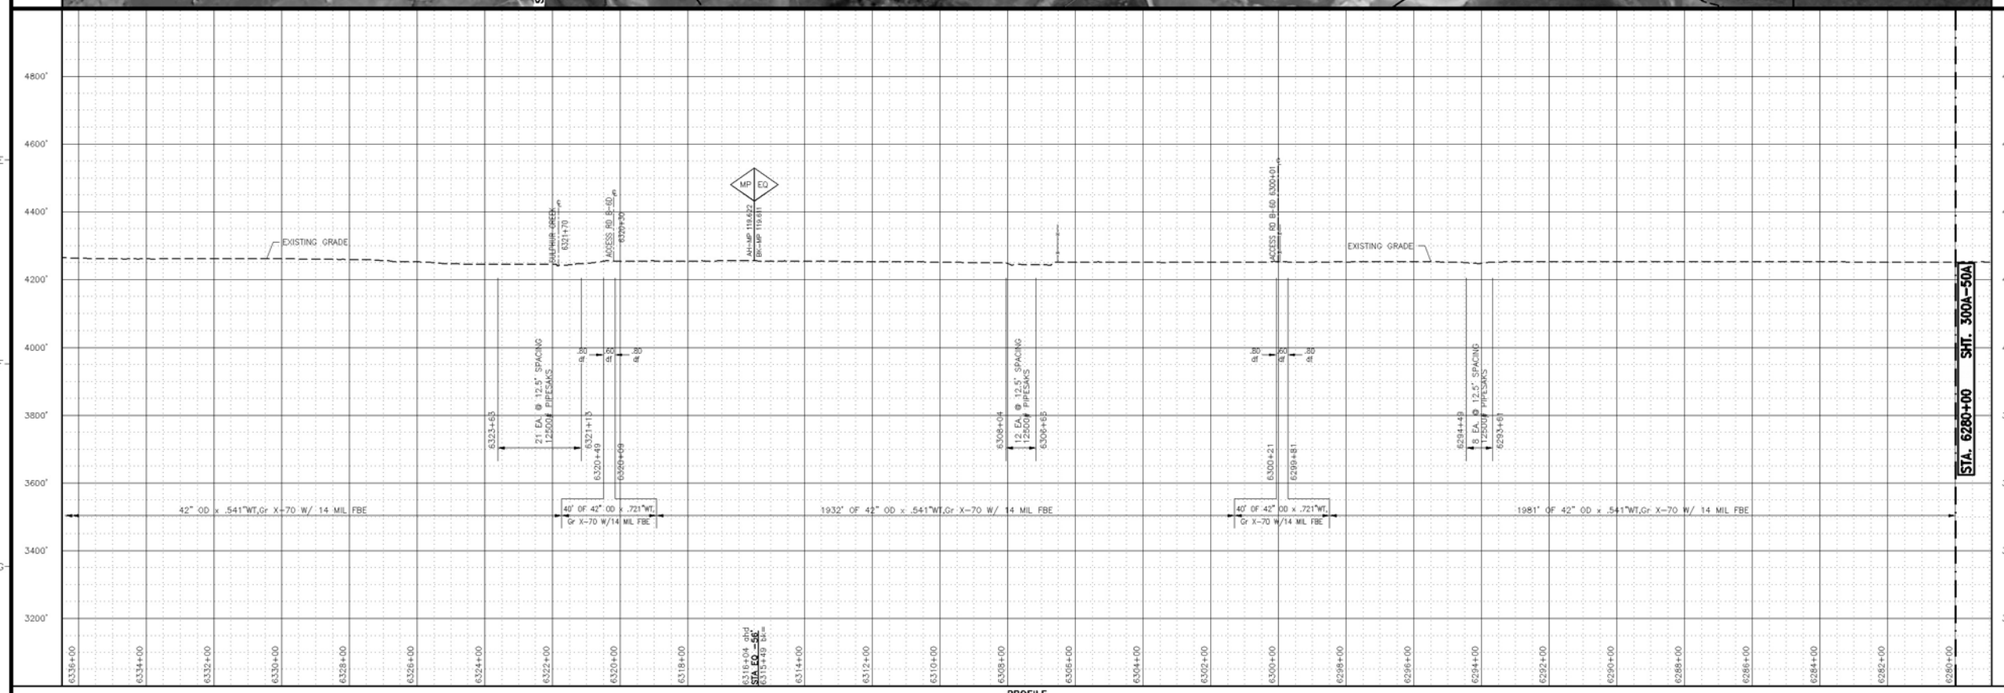

PROFILE

REFERENCE DRAWINGS

300A-50 ALIGNMENT SHEET

GENERAL NOTES

1. THIS PIPELINE INSTALLED UNDER CODE: TITLE 49, PART 192 CFR, CLASS 1.
2. CONSTRUCTION IN WETLANDS AND WATERBODIES SHALL BE IN ACCORDANCE WITH THE FERC WETLAND AND WATERBODY CONSTRUCTION AND MITIGATION PROCEDURES EXCEPT AND AS INDICATED AND NOTED BELOW.
3. EROSION CONTROL DEVICES WILL BE INSTALLED AND INSPECTED AND MAINTAINED BY THE CONTRACTOR. WHERE EROSION CONTROL DEVICES ARE REQUIRED ACROSS THE CONSTRUCTION R.O.W., DRIVABLE BERMS MAY BE UTILIZED.
4. A MINIMUM OF FOUR (4) FEET COVER TO TOP OF PIPE SHALL BE REQUIRED IN AGRICULTURAL LAND. COVER SHALL BE MEASURED FROM THE TOP OF THE PIPELINE TO THE ORIGINAL GROUND ELEVATION
5. IMMEDIATELY AFTER THE BACKFILLING OF PIPE, SEDIMENTATION CONTROL DEVICES (HAY BALES, SILT FENCE, ETC.) SHALL BE PLACED ACROSS THE R/W TO CONTROL SEDIMENT FROM THE R/W.

SITE SPECIFIC NOTES

1. 195 FEET MAXIMUM WORK SPACE IS REQUIRED DUE TO HIGH WATER TABLE, SATURATED UNSTABLE SUBSURFACE SOIL CONDITIONS AND CROSSING EXISTING DRAINAGE TILES.
2. RUBY PIPELINE WILL MAKE EFFORTS TO MINIMIZE WORK SPACE IN WETLANDS IF CONDITIONS AT TIME OF CONSTRUCTION ALLOW.
3. DUE TO SITE CONDITIONS AND LIMITED/NONEXISTANCE OF UPLAND AREAS, THE PIPE WILL BE ASSEMBLED WITHIN THE WETLAND BOUNDARIES.
4. IT MAY BE NECESSARY TO PARK EQUIPMENT OVERNIGHT AND TO RE-FUEL WITHIN THE WETLAND BOUNDARY. APPROPRIATE STEPS (INCLUDING SECONDARY CONTAINMENT STRUCTURES) TO PREVENT SPILLS AND PROVIDE FOR PROMPT CLEANUP OF A SPILL WILL BE IMPLEMENTED.

DESIGN DATA

CODE: TITLE 49, PART 192 CFR, CLASS 1, df=.50,.60 & .80
PRESSURE: 1440 PSIG MAOP

SCALE, PROJECTION & SURVEY DATA

200' 100' 0 200' 400'

SCALE: 1"=200' HORIZONTAL
1"=200' VERTICAL

GPS SURVEY (G.P.S. TRIMBLE 5800 SERIES)
UTM ZONE 12, NAD83 (US FT), NAVD88, GEOID03

NO.	DATE	BY	DESCRIPTION	PROJ. ID	APPR.
A	3/18/10	JDK	IMPLEMENTATION FILING	128575	JJJ

REVISIONS

RUBY PIPELINE LLC

PLAN AND PROFILE
RUBY PIPELINE LN 300A-42 INCH
CROSSING WETLANDS AREA NEAR
SULPHUR CREEK
STATION 6280+00 TO 6336+00

Division: ROCKY MOUNTAIN		Op. Area: ELKO	
State: UTAH		Co./Par.: BOX ELDER	
Section: 16,17	Township: 10N	Range: 2W	
Drafter: JDK	Date: 03/18/10	Project ID: 128575	Type: C3D
Chk'd:	Date:	Scale: AS SHOWN	
Appr:	Date:	Filename: 0300-A-0050B	

300A-50B

Sheet: 1 of 1 Rev: 0

Jan 14, 2010 - 3:19pm

TMPI FMENTATION PLAN 05/24/2010