PIPELINE STATIONING

5938+67 DID 75'W/RDH 195'W TEMP WORK SPACE
5938+17 END WETLANDS
5938+15 BEGIN DITCH
5938+10 END WETLANDS
5938+10 FENCE
5938+05 TOP BANK
5938+00 PROPERTY LINE
5937+13 SB I-15/84
5936+58 NB I-15/84
5936+16 ETWS
5935+40 END 195'W/RDH 75'W TEMP WORK SPACE
5935+39 PROPERTY LINE
5934+61 DID/RDH CONSTRUCTION SPREAD AND REVERSE LAY; DID 195'W/RDT/110'W/RDH 195'W(110'/195') TEMPORARY WORK SPACE
5933+16 END WETLANDS
5919+30 ACCESS RD B-3A
5918+92 SECTION LINE
5913+60 MILEPOST 112
5890+00 MATCHLINE

PIPELINE STATIONING

REFERENCE DRAWINGS

300A-47	ALIGNMENT SHEET
300A-47C	I-15/84 CROSSING

ALIGNMENT

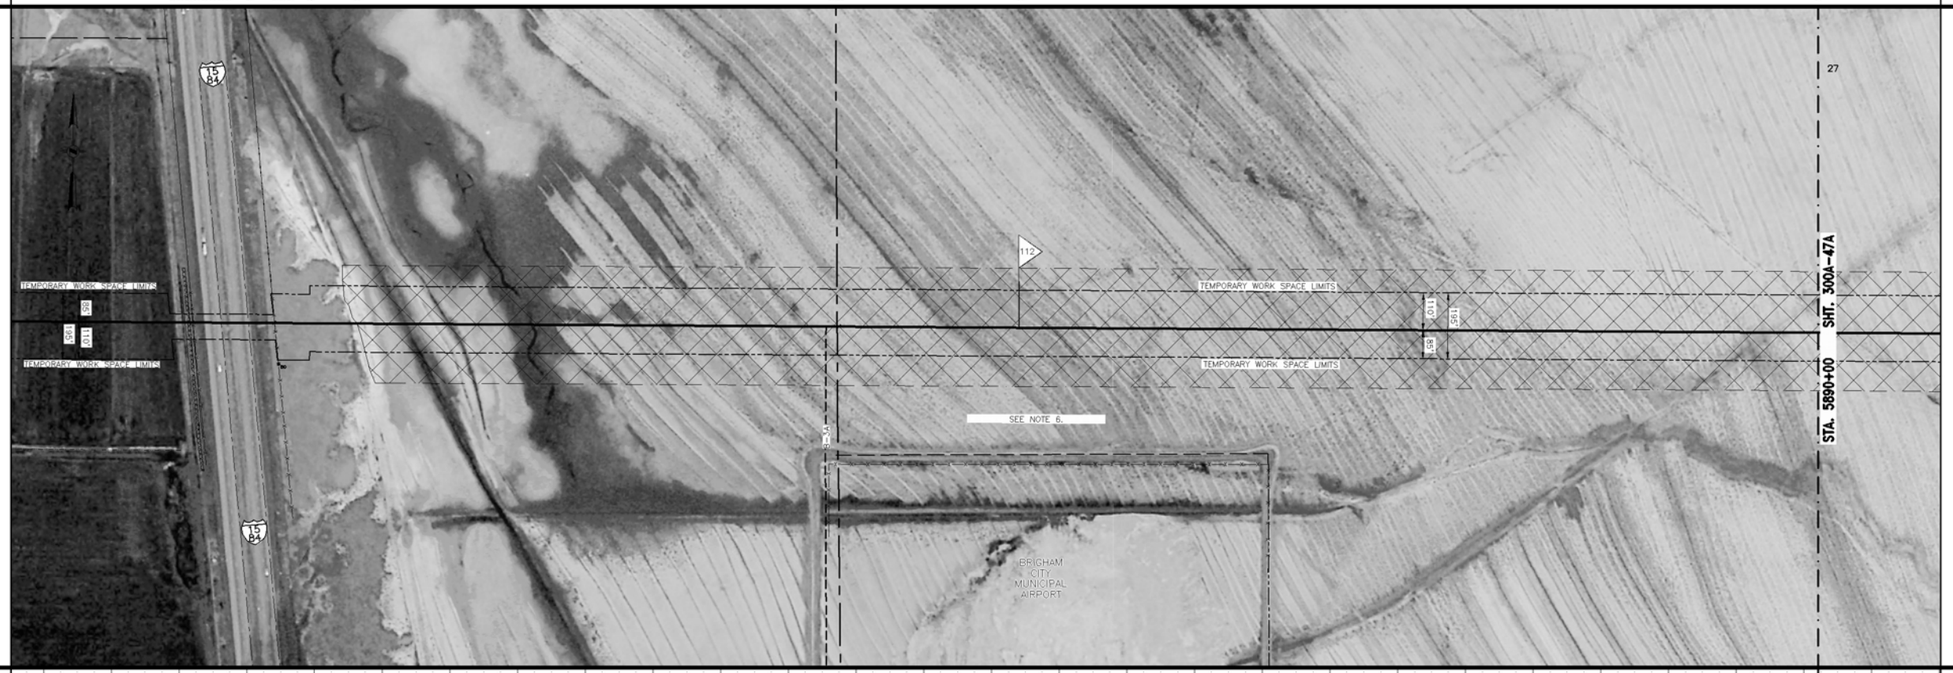

ALIGNMENT

GENERAL NOTES

1. THIS PIPELINE INSTALLED UNDER CODE: TITLE 49, PART 192 CFR, CLASS 1.
2. CONSTRUCTION IN WETLANDS AND WATERBODIES SHALL BE IN ACCORDANCE WITH THE FERC WETLAND AND WATERBODY CONSTRUCTION AND MITIGATION PROCEDURES EXCEPT AND AS INDICATED AND NOTED BELOW.
3. EROSION CONTROL DEVICES WILL BE INSTALLED AND INSPECTED AND MAINTAINED BY THE CONTRACTOR. WHERE EROSION CONTROL DEVICES ARE REQUIRED ACROSS THE CONSTRUCTION R.O.W., DRIVABLE BERMS MAY BE UTILIZED.
4. A MINIMUM OF FOUR (4) FEET COVER TO TOP OF PIPE SHALL BE REQUIRED IN AGRICULTURAL LAND. COVER SHALL BE MEASURED FROM THE TOP OF THE PIPELINE TO THE ORIGINAL GROUND ELEVATION.
5. IMMEDIATELY AFTER THE BACKFILLING OF PIPE, SEDIMENTATION CONTROL DEVICES (HAY BALES, SILT FENCE, ETC.) SHALL BE PLACED ACROSS THE R/W TO CONTROL SEDIMENT FROM THE R/W.
6. PIPELINE WILL HAVE A 5'0" MINIMUM COVER FROM STATION 5905+50 TO STATION 5919+90.

SITE SPECIFIC NOTES

1. 195 FEET MAXIMUM WORK SPACE IS REQUIRED DUE TO HIGH WATER TABLE, SATURATED UNSTABLE SUBSURFACE SOIL CONDITIONS AND CROSSING EXISTING DRAINAGE TILES.
2. RUBY PIPELINE WILL MAKE EFFORTS TO MINIMIZE WORK SPACE IN WETLANDS IF CONDITIONS AT TIME OF CONSTRUCTION ALLOW.
3. DUE TO SITE CONDITIONS AND LIMITED/NONEXISTANCE OF UPLAND AREAS, THE PIPE WILL BE ASSEMBLED WITHIN THE WETLAND BOUNDARIES.
4. IT MAY BE NECESSARY TO PARK EQUIPMENT OVERNIGHT AND TO RE-FUEL WITHIN THE WETLAND BOUNDARY. APPROPRIATE STEPS (INCLUDING SECONDARY CONTAINMENT STRUCTURES) TO PREVENT SPILLS AND PROVIDE FOR PROMPT CLEANUP OF A SPILL WILL BE IMPLEMENTED.

DESIGN DATA

CODE: TITLE 49, PART 192 CFR, CLASS 1, df=.80
PRESSURE: 1440 PSIG MAOP

SCALE, PROJECTION & SURVEY DATA

200' 100' 0 200' 400'

SCALE: 1"=200' HORIZONTAL
1"=200' VERTICAL
GPS SURVEY (G.P.S. TRIMBLE 5800 SERIES)
UTM ZONE 12, NAD83 (US FT), NAV088, GEOID03

NO.	DATE	BY	DESCRIPTION	PROJ. ID	APPR.
B	3/18/10	JDK	IMPLEMENTATION FILING	128575	JJJ
A	7/10/09	JDK	ISSUE FOR FERC FILING	128575	JJJ

REVISIONS

RUBY PIPELINE LLC

PLAN AND PROFILE
RUBY PIPELINE LN 300A-42 INCH
CROSSING BRIGHAM CITY AIRPORT
WETLANDS VARIANCE
STA 5747+15 TO STA 5933+16

Division: ROCKY MOUNTAIN		Op. Area: ELKO	
State: UTAH		Co./Par.: BOX ELDER	
Section: 26,27	Township: 10N	Range: 2W	
Drafter: JDK	Date: 02/04/09	Project ID: 128575	Type: C3D
Chk'd:	Date:	Scale: AS SHOWN	
Appr:	Date:	Filename: 0300-A-0047B	
300A-47B		Sheet: 4 of 4	Rev. 0

PROFILE

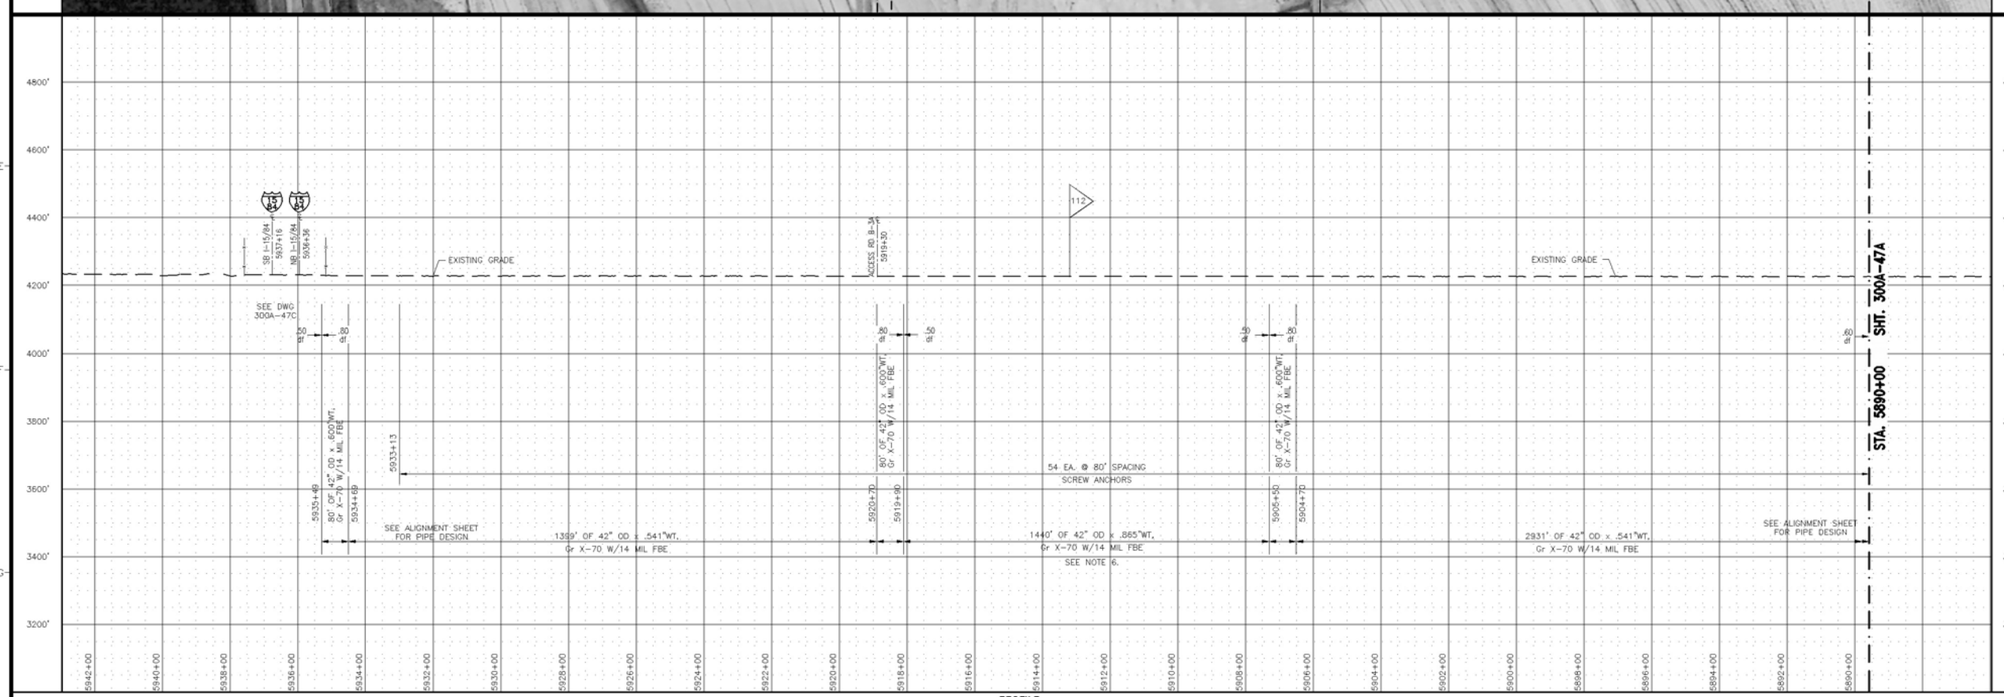

TMPI FMENTATION PLAN 05/24/2010