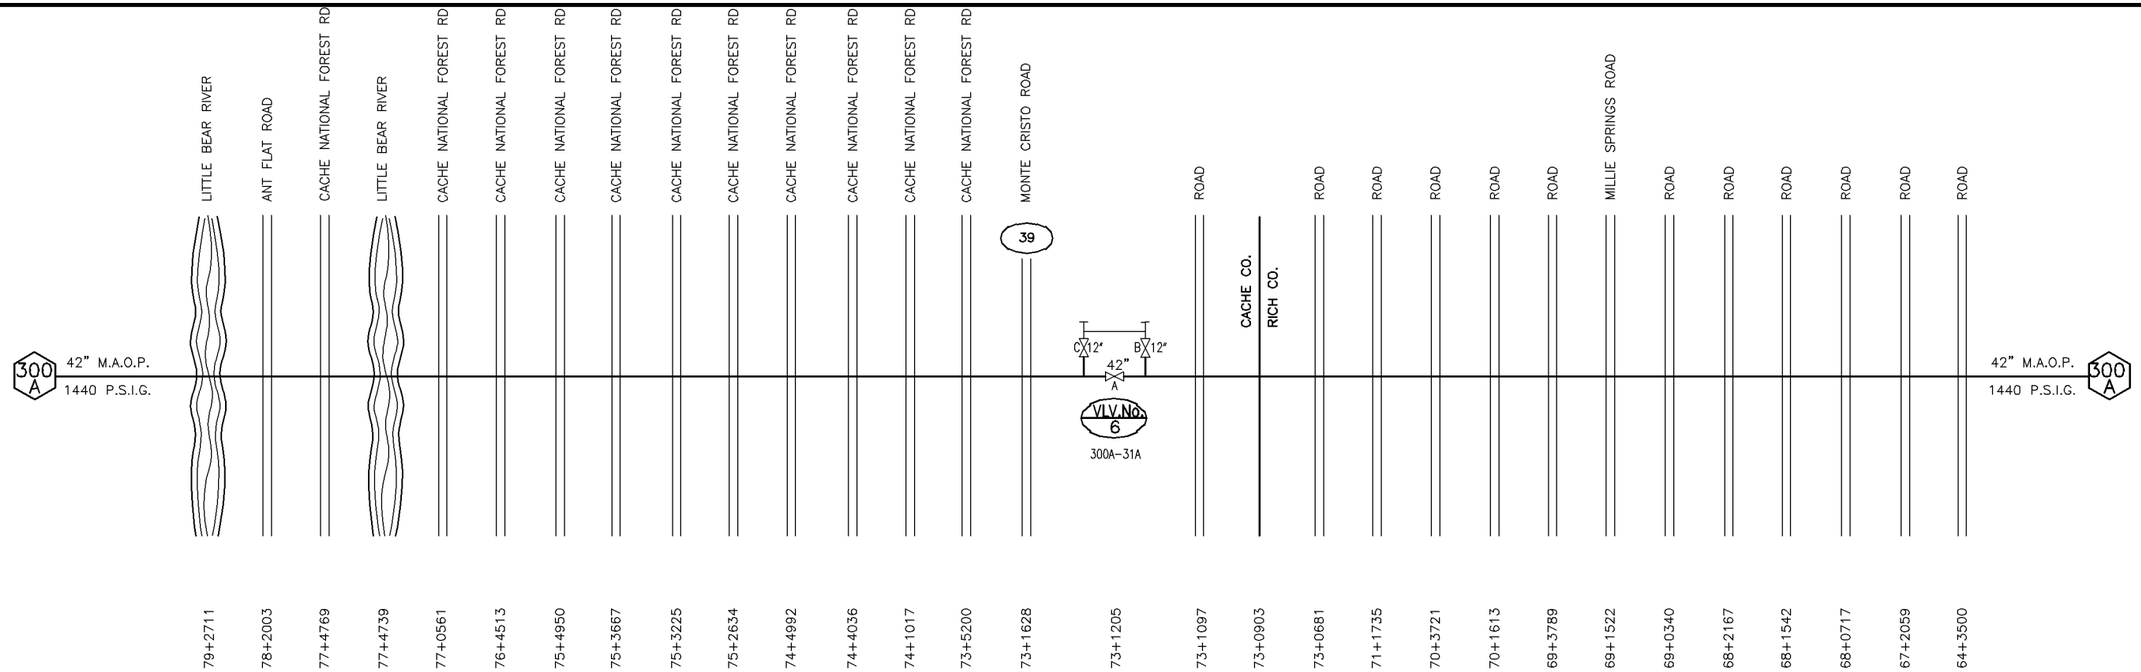

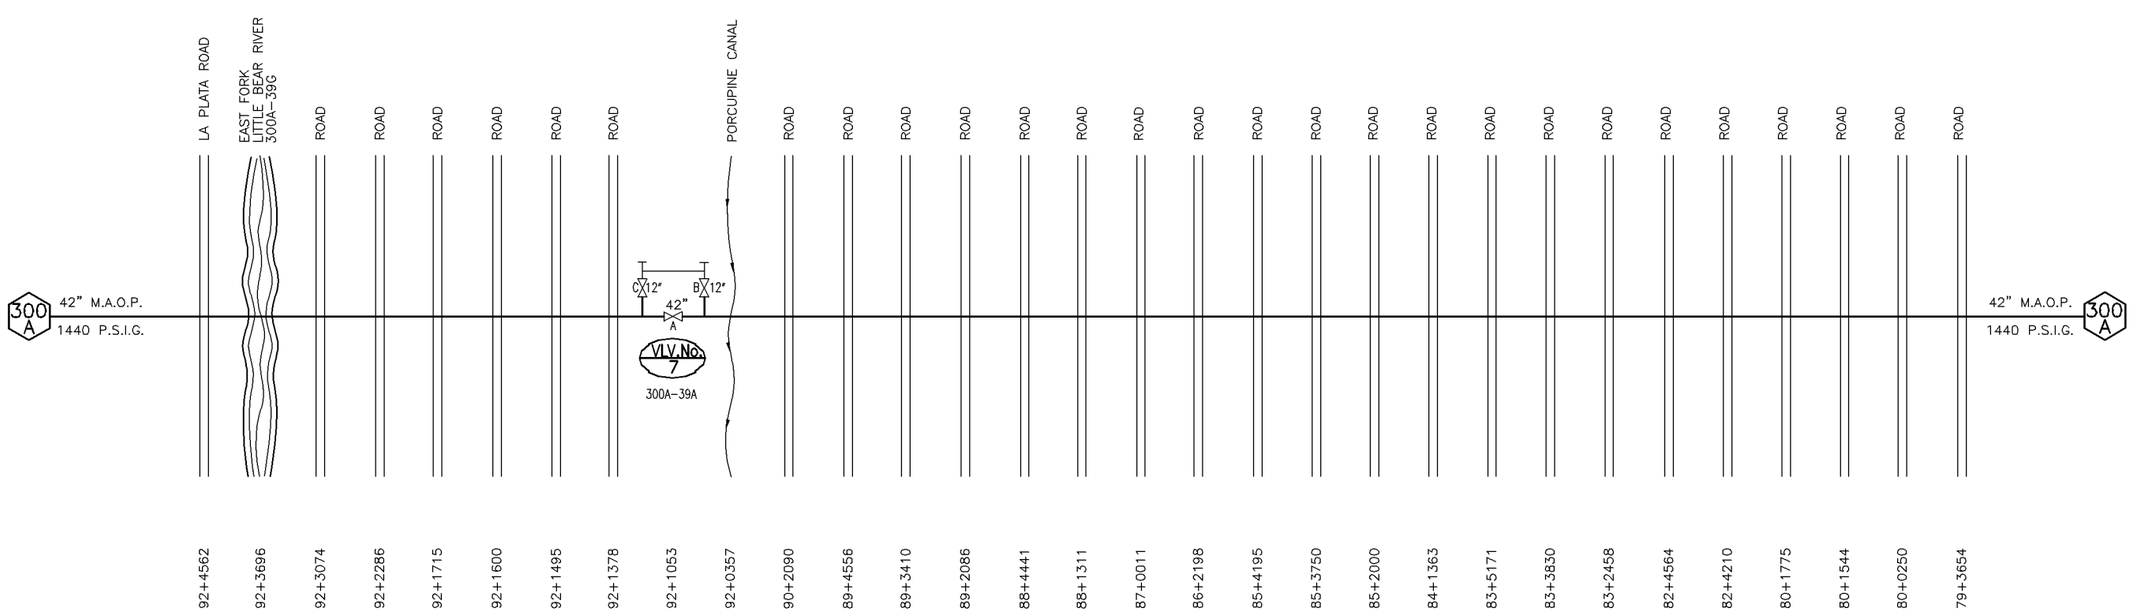

NOTES: MP+FOOTAGE PER ALIGNMENT SHEET

NO.	DATE	BY	DESCRIPTION	PROJ. ID	APPR.
A	3/8/10	DLB	IMPLEMENTATION FILING 3/18/10	128575	RJG

REVISIONS

Division: ROCKY MOUNTAIN		Op. Area.: ELKO	
State: UTAH		Co./Par.: "BOX ELDER"	
Dft: DLB	Date: 03/05/10	Scale: NTS	
Chk: ATB	Date: 03/08/10	Filename: 000J-0300-0-0001.dwg	
Appr: RJG	Date: 03/09/10		

PIPELINE SCHEMATIC

LINE 300A
RUBY PIPELINE

RUBY PIPELINE LLC

J-300-4

Rev. A

Jun 14, 2010 - 2:50PM

TMPI FMFNTATION PI AN 05/24/2010