NOTES: MP+FOOTAGE PER ALIGNMENT SHEET

REVISIONS

NO.	DATE	BY	DESCRIPTION	PROJ. ID	APPR.
A	3/8/10	DLB	IMPLEMENTATION FILING 3/18/10	128576	RJG

Division:	ROCKY MOUNTAIN	Op. Area:	ELKO
State:	OREGON	Co./Par.:	"LAKE"
Dft: DLB	Date: 03/05/10	Scale:	NTS
Chk: ATB	Date: 03/08/10	Filename:	000J-0300-0-0001.dwg
Appr: RJG	Date: 03/09/10		

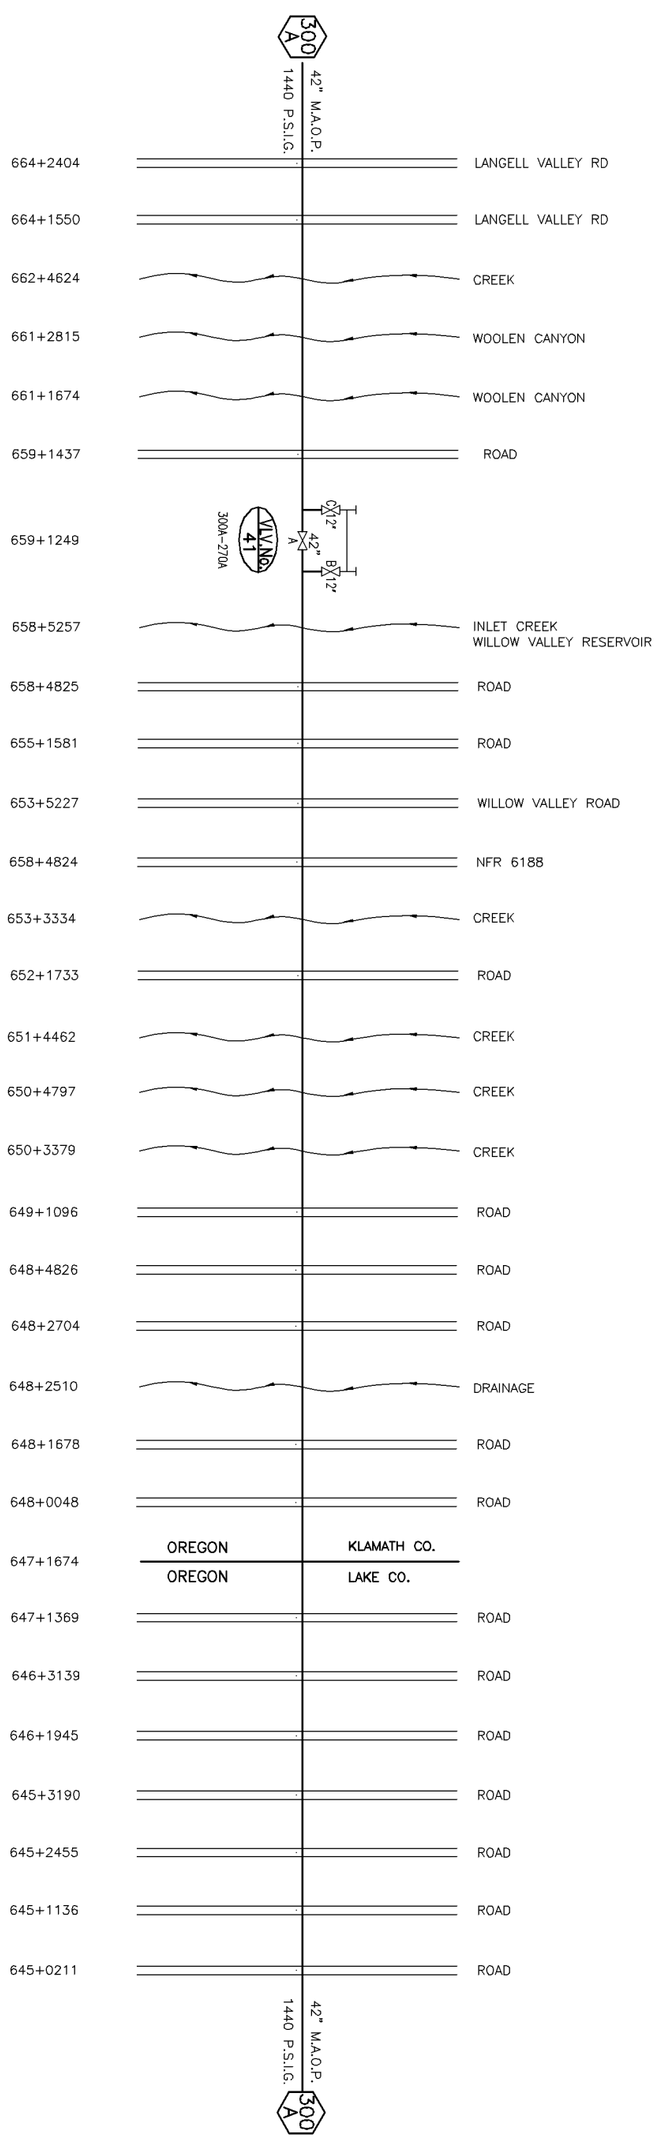

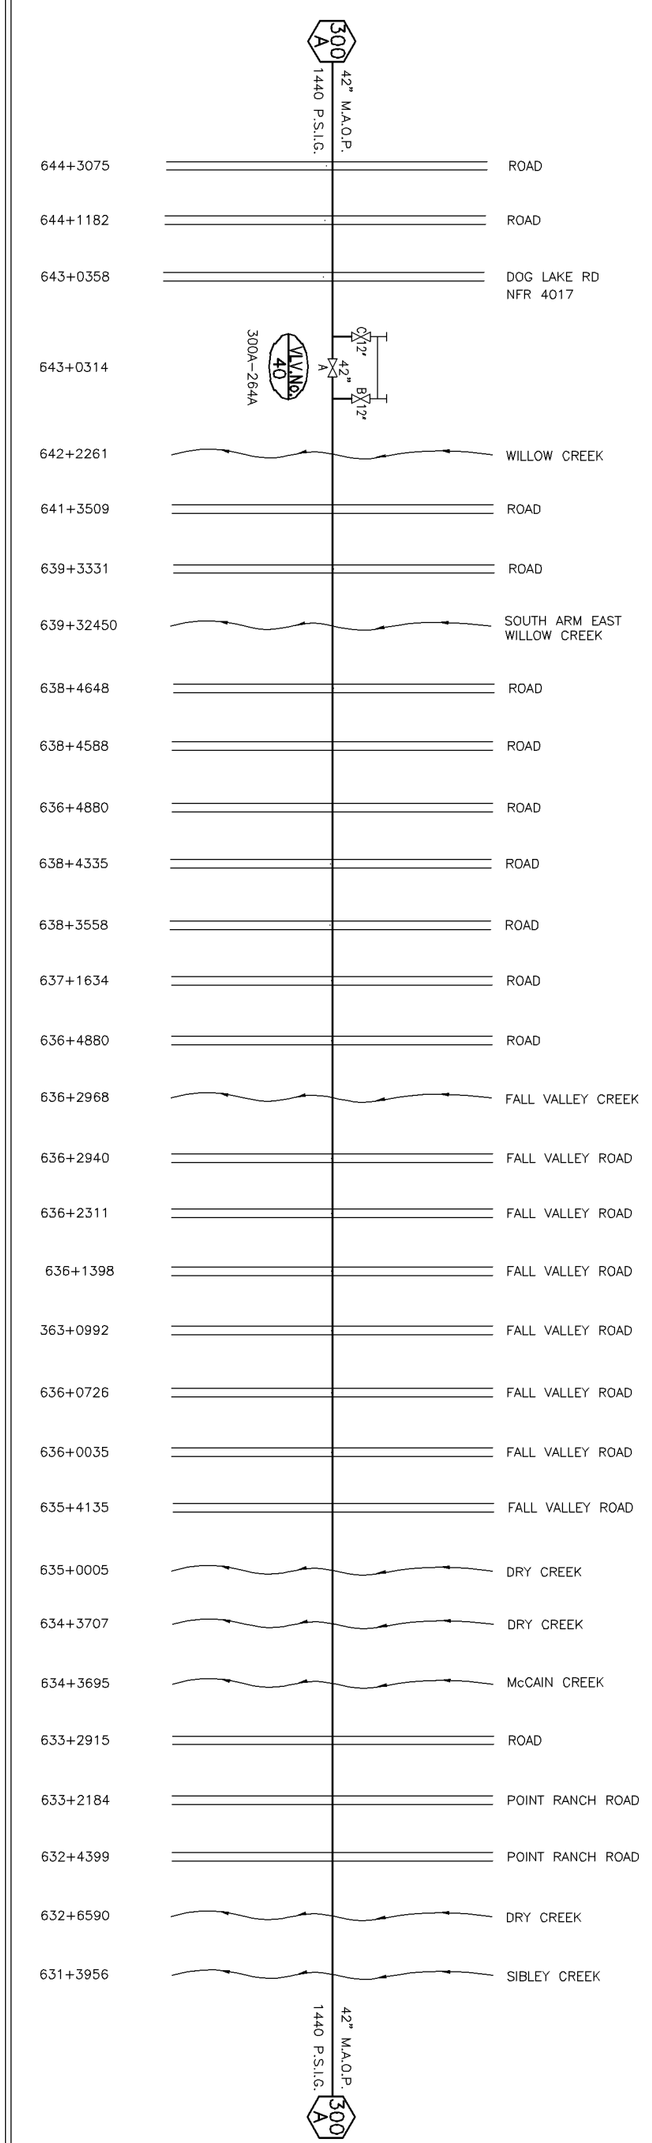

PIPELINE SCHEMATIC
LINE 300A
RUBY PIPELINE

RUBY PIPELINE LLC

J-300-19

Rev: A

IMPLEMENTATION PLAN 05/24/2010