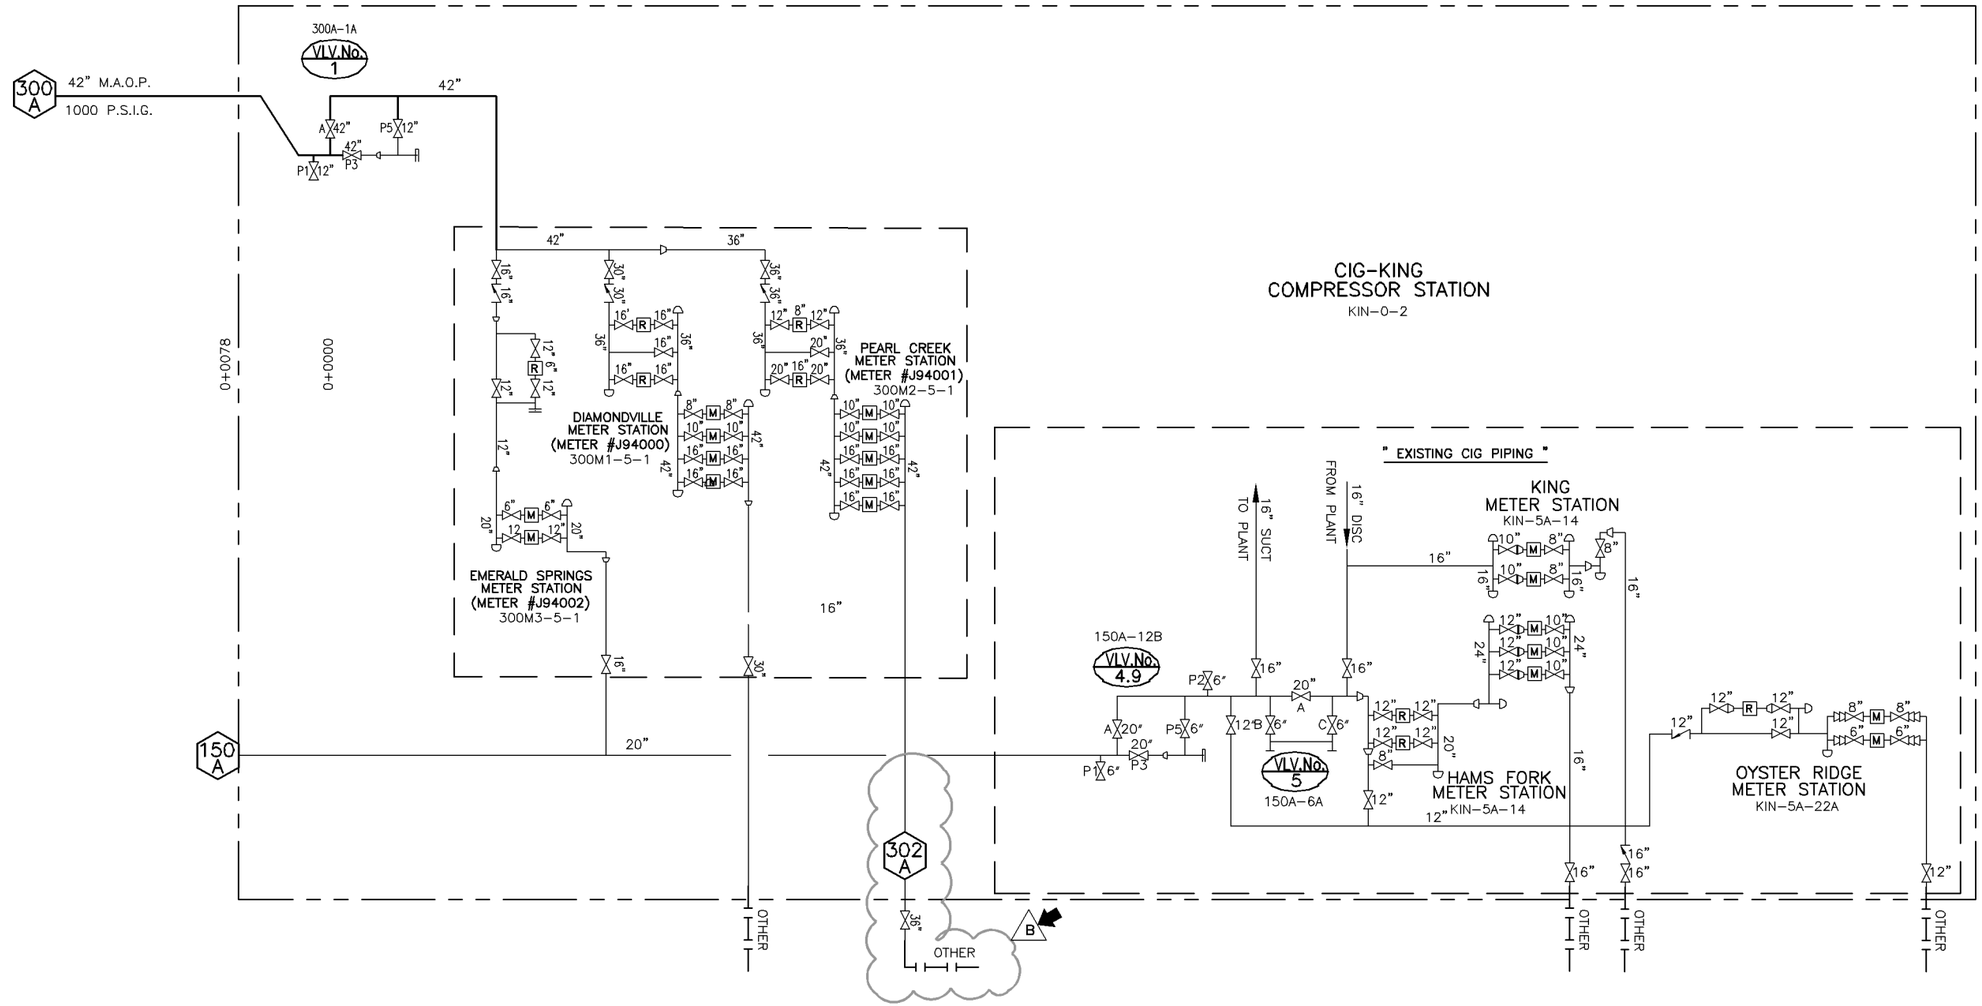

NOTES: MP+FOOTAGE PER ALIGNMENT SHEET					
B	4/20/10	MKM	REVISED CONSTRUCTION ISSUE - INSTALL LINE 302A AT PEARL CREEK	139673	SH
NO.	DATE	BY	DESCRIPTION	PROJ. ID	APPR.
REVISIONS					

Division: ROCKY MOUNTAIN		Op. Area.:	ELKO
State: WYOMING		Co./Par.:	"LINCOLN"
Dft: DLB	Date: 03/05/10	Scale:	NTS
Chk: ATB	Date: 03/08/10	Filename:	000J-0300-0-0001.dwg
Appr: RJG	Date: 03/09/10		

PIPELINE SCHEMATIC

LINE 300A
RUBY PIPELINE
KING COMPRESSOR STATION

RUBY PIPELINE LLC

J-300-1

Rev. B

Jun 14, 2010 - 2:50PM

TMPI FMENTATION PI AN 05/24/2010