LAND

LINE LIST	2247	2246	2245	2244A
LAND PLAT NUMBER				
PIPELINE STATION	8810+00	8801+88 / 8749+74	8605+39	8680+00
HORIZONTAL DISTANCE	812 FT	5314 FT	5335 FT	1539 FT

PIPELINE STATIONING

- 8810+00 MATCHLINE
- 88006+74 TEST LEAD TYPE 1
- 88004+60 FIBER OPTICS CABLE(AAI)
- 88004+40 ACCESS RD B-34
- **88004+53 BGN 165'W TEMP WORK SPACE**
- 8801+88 SECTION LINE
- **8764+44 END 165'W/BGN 115'W TEMP WORK SPACE**
- 8764+35 BRIDGE
- **8763+18 END 115'E/BGN 165'W TEMP WORK SPACE**
- 8762+75 BRIDGE
- 8762+17 TOP BANK
- 8761+72 BRIDGE
- 8761+18 TOE BANK
- 8760+44 TOP BANK
- **8759+73 END 165'W/BGN 115'W TEMP WORK SPACE**
- 8759+41 TOE BANK
- 8759+77 TEST LEAD TYPE 3
- 8759+50 ACCESS RD B-33
- **8754+91 END 115'E/BGN 165'W TEMP WORK SPACE**
- 8749+74 SECTION LINE
- 8712+00 MILEPOST 165
- 8707+92 TEST LEAD TYPE 1
- 8605+39 SECTION LINE
- 8603+32 FENCE
- 8680+00 MATCHLINE

ALIGNMENT STRIP MAP

PROFILE

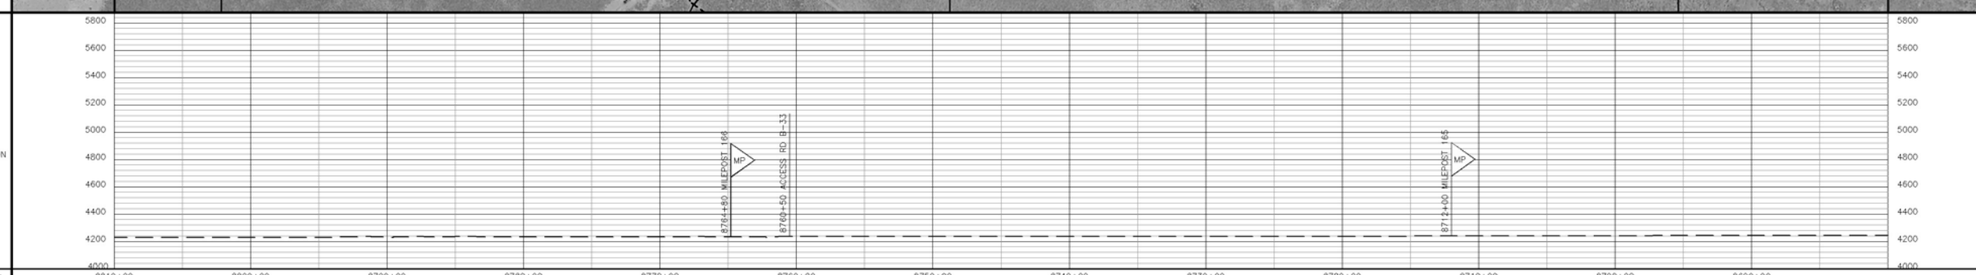

MATERIAL

PIPE CODE (SEE TABLE)	4930' (P1)	40' (P3) ROAD SEE DWG 300Z-9	8030' (P1)
PIPELINE	8810+00	8762+47 / 8762+22 / 8760+70 / 8760+30	8680+00
PIPESAKS	8762+47 (PS-3) / 8762+22 (PS-3)	
COATING CODE (SEE TABLE)	13000' (C1)	
DESIGN FACTOR		
CLASS LOCATION	CLASS 1	
DESIGN PRESSURE		

GENERAL NOTES

1. THIS PIPELINE WILL BE INSTALLED UNDER TITLE 49 PART 192 CFR.
2. EL PASO COATING SPECIFICATION:
   - A. PRODUCTION GIRTH WELDS – UC 235
   - B. TIE-INS AND SHORT SECTIONS OF PIPE – UC 271
   - C. ARO FIELD JOINTS – USE POWERCRETE-J PER SPEC UC 271
   - D. ABOVE GROUND PIPING, VESSELS AND STRUCTURES – AC 135
3. ALL CONSTRUCTION R/W IS 115' WIDE EXCEPT AS NOTED.
4. EXTRA WORKSPACE IS APPLIED 40' TO EACH SIDE OF THE CONSTRUCTION WORKSPACE (195' WIDE TOTAL WORKSPACE) EXCEPT AS NOTED.
5. THE ENVIRONMENTAL INSPECTOR CAN APPROVE SHIFTING OF THE WORKSPACE WITHIN THE STUDY CORRIDOR AS APPROPRIATE.
6. THE CONSTRUCTION R/W IS LIMITED TO 75' WIDE IN WETLANDS EXCEPT AS NOTED.

LEGEND

- INTERSTATE HIGHWAY
- UNITED STATES HIGHWAY
- STATE HIGHWAY
- COUNTY HIGHWAY OR ROAD
- RAILROAD TRACKS
- ACCESS ROAD
- CREEK, RIVER, STREAM
- FOREIGN PIPELINE
- POWER LINE
- FIBER OPTICS LINE
- MAIN LINE VALVE (MLV)
- MAIN LINE VALVE DESIGNATION
- WELL
- ARCHAEOLOGICAL SITE
- ARCHAEOLOGICAL POINT
- WETLANDS AREA
- WETLANDS POINT
- STAGING AREAS

FOR LINE TYPES NOT SHOWN IN LEGEND, SEE EP STANDARD TYP-G-P-1.

SCALE & PROJECTION

500 250 0 500 1000

SCALE: 1" = 500' HORIZONTAL
1" = 500' VERTICAL

PROJECTION: UTM, NAD83, ZONE 12, US FOOT

NO.	DATE	BY	DESCRIPTION	PROJ. ID	APPR.
C	3/18/10	JDK	IMPLEMENTATION FILING	128575	JJJ
B	7/10/09	JDK	ISSUE FOR FERC FILING	128575	JJJ
A	1/26/09	JDK	ISSUE FOR FERC FILING	128575	JJJ

REVISIONS

RUBY PIPELINE LLC

ALIGNMENT SHEET
RUBY PIPELINE
300A-42 INCH

STA. 8680+00 TO STA. 8810+00

Division: ROCKY MOUNTAIN		Op. Area: ELKO	
State: UTAH		Co./Par.: BOX ELDER	
Section: –	Township: 12N	Range: 10W	
Drafter: JDK	Date: 08/27/08	Project ID: 128575	Type:
Chk'd: RJG	Date: 10/15/08	Scale: 1" = 500'	CIVIL 3D
Appr: JJJ	Date: 12/03/08	Filename: 0300-A-0061	

300A-69

Sheet: 69 of 277 Rev: 0

OWNERSHIP

LL NO.	OWNERSHIP
2244A	JESS R. SHOWELL, ETAL
2245	USA-BLM
2246	STATE OF UTAH
2247	USA-BLM

LL NO.	OWNERSHIP

MATERIAL SUMMARY

ITEM	DESCRIPTION	QTY
P1	PIPE,42.00 OD X 0.541 IN WT, DSAW,API 5L GR X-70	12960
P3	PIPE,42.00 OD X 0.721 IN WT, DSAW,API 5L GR X-70	40
C1	PIPE COATING TYPE 1	13000
PS	PIPESAK	3

TBD – TO BE DETERMINED

FIELD NOTES

TEST: SEE TEST FORM

RADIOGRAPH: PER EP CONSTRUCTION STANDARDS

COATING DEFINITIONS

TYPE 1 – PLANT APPLIED COATING
EXTERIOR: 14-16 MIL FUSION BONDED EPOXY (FBE).
INTERIOR: EFFICIENCY COATED PER IC-100.

TYPE 2 – PLANT APPLIED COATING: ABRASION RESISTANT SYSTEM 40 14-16 MIL MIN CORROSION & 40 MIL ARO

TYPE 3 – PLANT APPLIED COATING W/CONTRACTOR APPLIED CONCRETE: 14 MIL FUSION BONDED EPOXY (FBE) WITH 7" CONCRETE

TYPE 4 – FITTING/BEND COATING: SPECIFICATION UC 271.

TYPE 5 – SHOP FABRICATION: PLANT OR FIELD APPLIED PER EP CONSTRUCTION STANDARDS

MATERIAL DEFINITIONS

PIPESAK – PIPESAK WEIGHTS: SET-ON, 12500#, SPACING 12.5' ON CENTER

SCREW ANCHOR – SCREW ANCHOR SYSTEM: ANCHORPIPE #AP320-42, SPACING 80' ON CENTER

REFERENCE DRAWINGS

TYP-G-P-1	TYPICAL MAPPING SYMBOLS
TYP-G-P-2	TYPICAL PIPELINE CROSSINGS
TYP-P-P-123	TYPICAL DETAILS CATHODIC PROTECTION
TYP-P-P-124	TYPICAL DETAILS CATHODIC PROTECTION
300Z-9	TYPICAL OPEN CUT ROAD CROSSING
300Z-10	TYPICAL BORED ROAD CROSSING

ENVIRONMENTAL NOTES

1. EPHEMERAL STREAM – IF WATER IS PRESENT AT THE TIME OF CONSTRUCTION, THE TEMPORARY CONSTRUCTION WORKSPACE WILL BE LIMITED TO 115' AND THE EXTRA WORKSPACE WILL BE SET-BACK 50' FROM WATER'S EDGE.

IMPLEMENTATION PLAN 05/24/2010

Apr 14, 2010 - 1:39PM