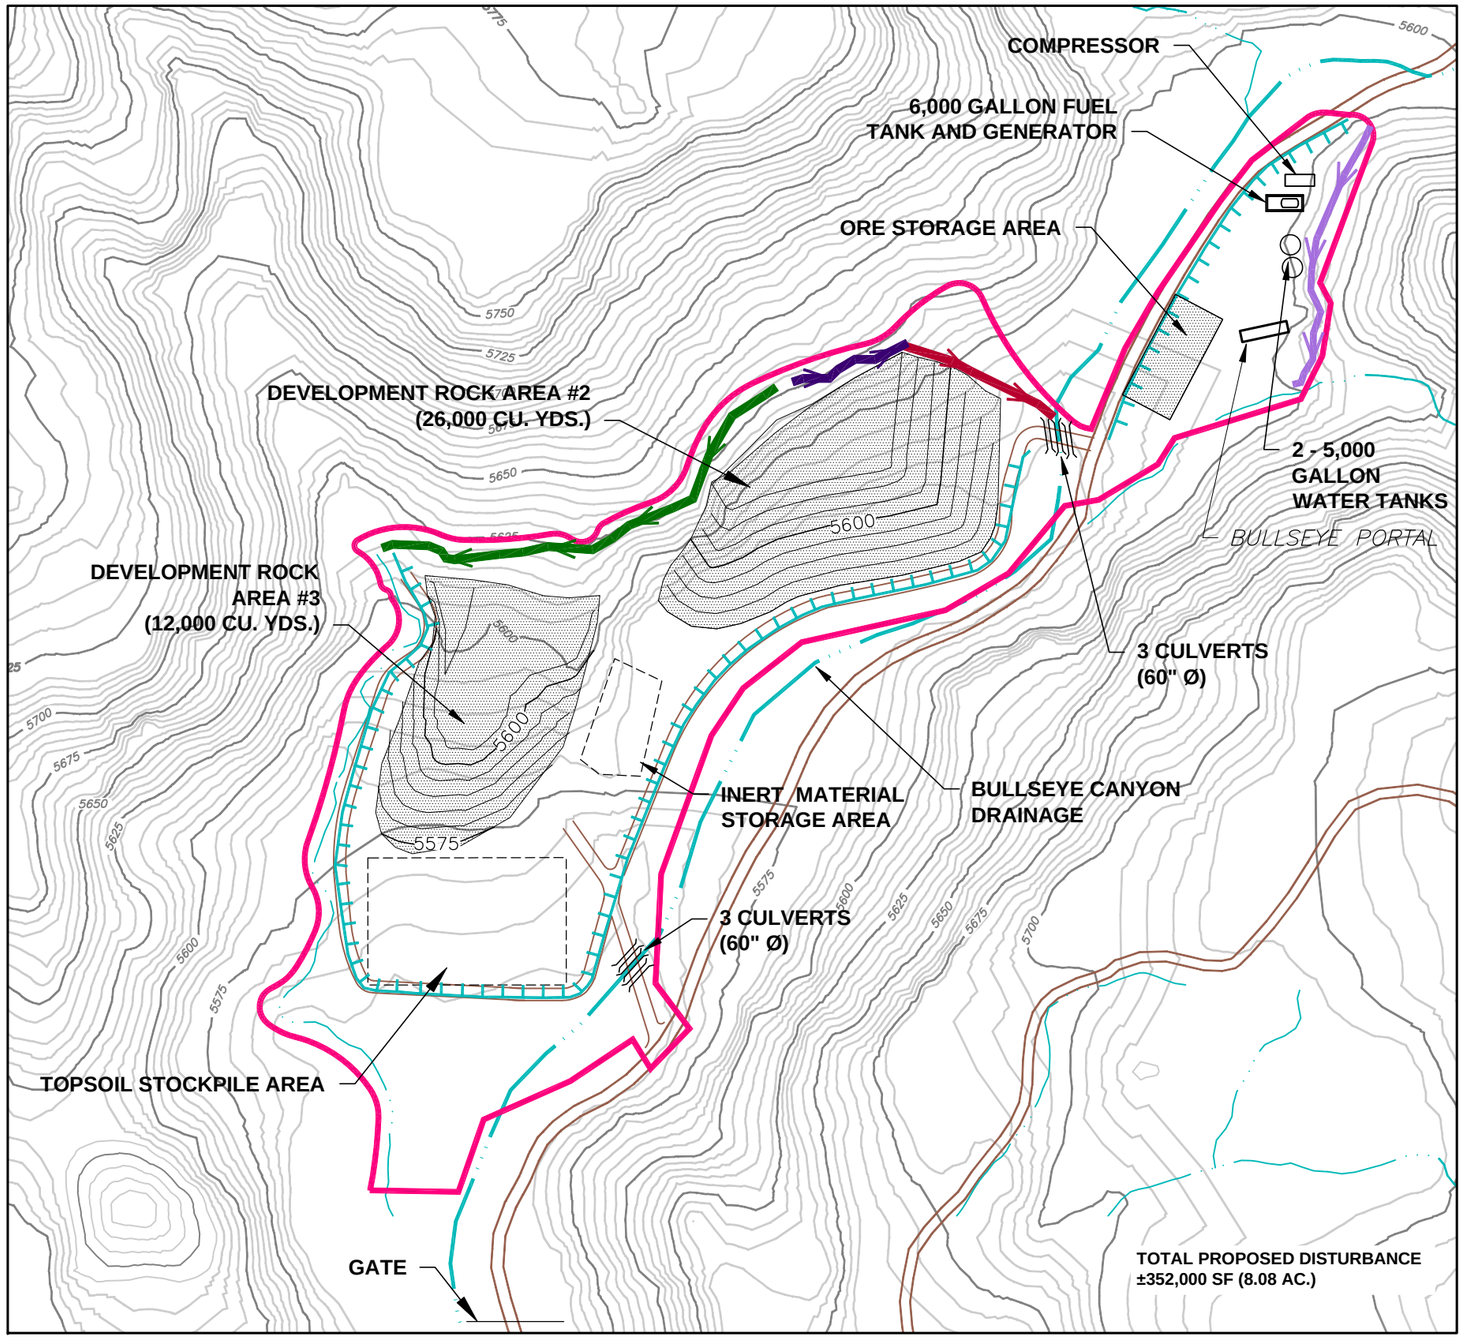

N

LEGEND

- PORTAL — EXISTING FEATURE CALLOUT
- CULVERT — PROPOSED FEATURE CALLOUT
- PROPOSED LIMIT OF DISTURBED AREA
- PROPOSED DIVERSION CHANNEL 1
- PROPOSED DIVERSION CHANNEL 2A
- PROPOSED DIVERSION CHANNEL 2B
- PROPOSED DIVERSION CHANNEL 3
- PROPOSED CATCHMENT BERM
- EXISTING DRAINAGE
- DELETERIOUS MATERIAL STORAGE
- EXISTING CONTOUR INTERVAL (25 FT.)
- EXISTING CONTOUR INTERVAL (5 FT.)
- PROPOSED CONTOUR INTERVAL (25 FT.)
- PROPOSED CONTOUR INTERVAL (5 FT.)
- ROAD
- PROPOSED CULVERT

TOWNSHIP 37S
RANGE 16E
SECTION 6

REV. NO.	DATE	DRWN	CHKD	REMARKS

DESIGNED BY: D. WINTLE
DRAWN BY: J. HUMPHREY
SHEET CHK'D BY: T. BRAGDON
CROSS CHK'D BY:
APPROVED BY:
DATE: SEPTEMBER 2013

CDM Smith
CDM Federal Programs Corporation
555 17th Street, Suite 1100
Denver, CO 80202
Tel: (303) 383-2300

ENERGY FUELS RESOURCES (USA) INC
SAN JUAN COUNTY, UTAH

DANEROS MINE SITE

OPERATIONS
BULLSEYE PORTAL AREA

PROJECT NO. 64986
FILE NAME: FIGURE 3-2b

FIGURE NO.
3-2b

PRELIMINARY DESIGN - NOT FOR CONSTRUCTION

X:\64986-Denison Mines\Daneros Mine\DANEROS MINE\CIVL-PO\Figure 3-2b