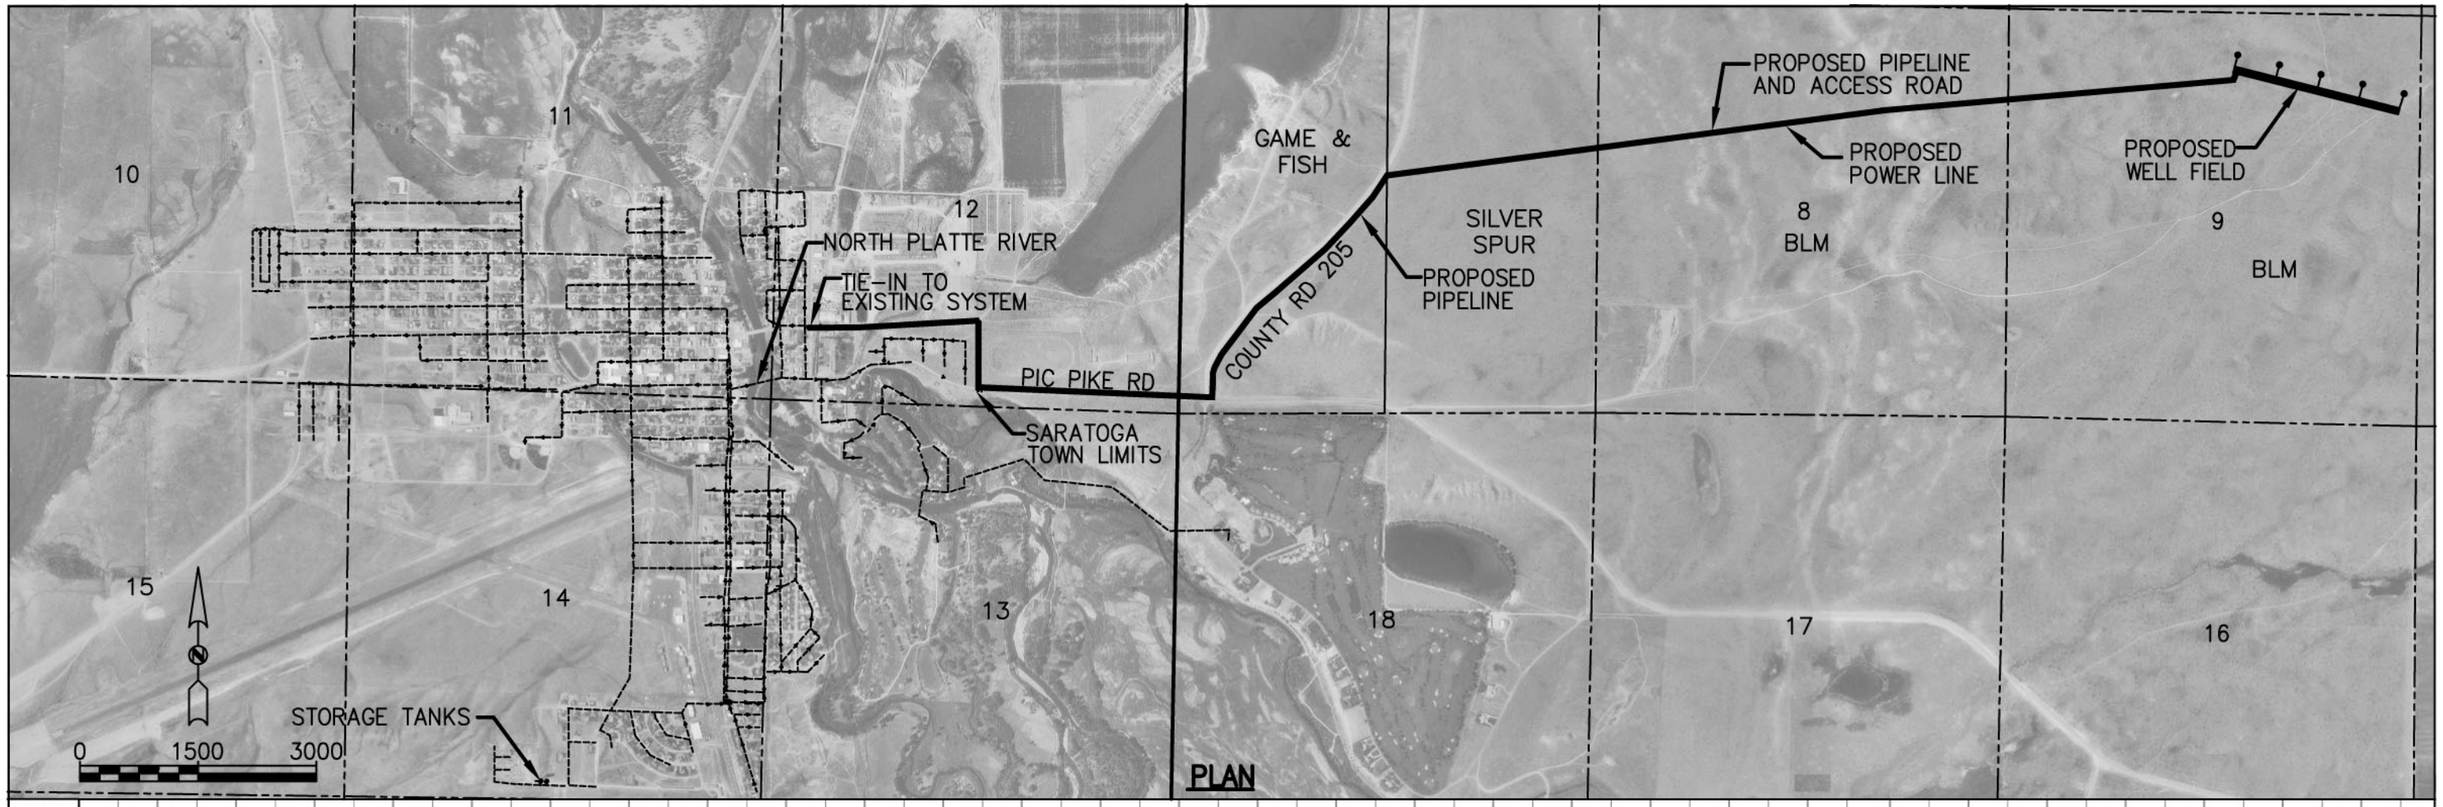

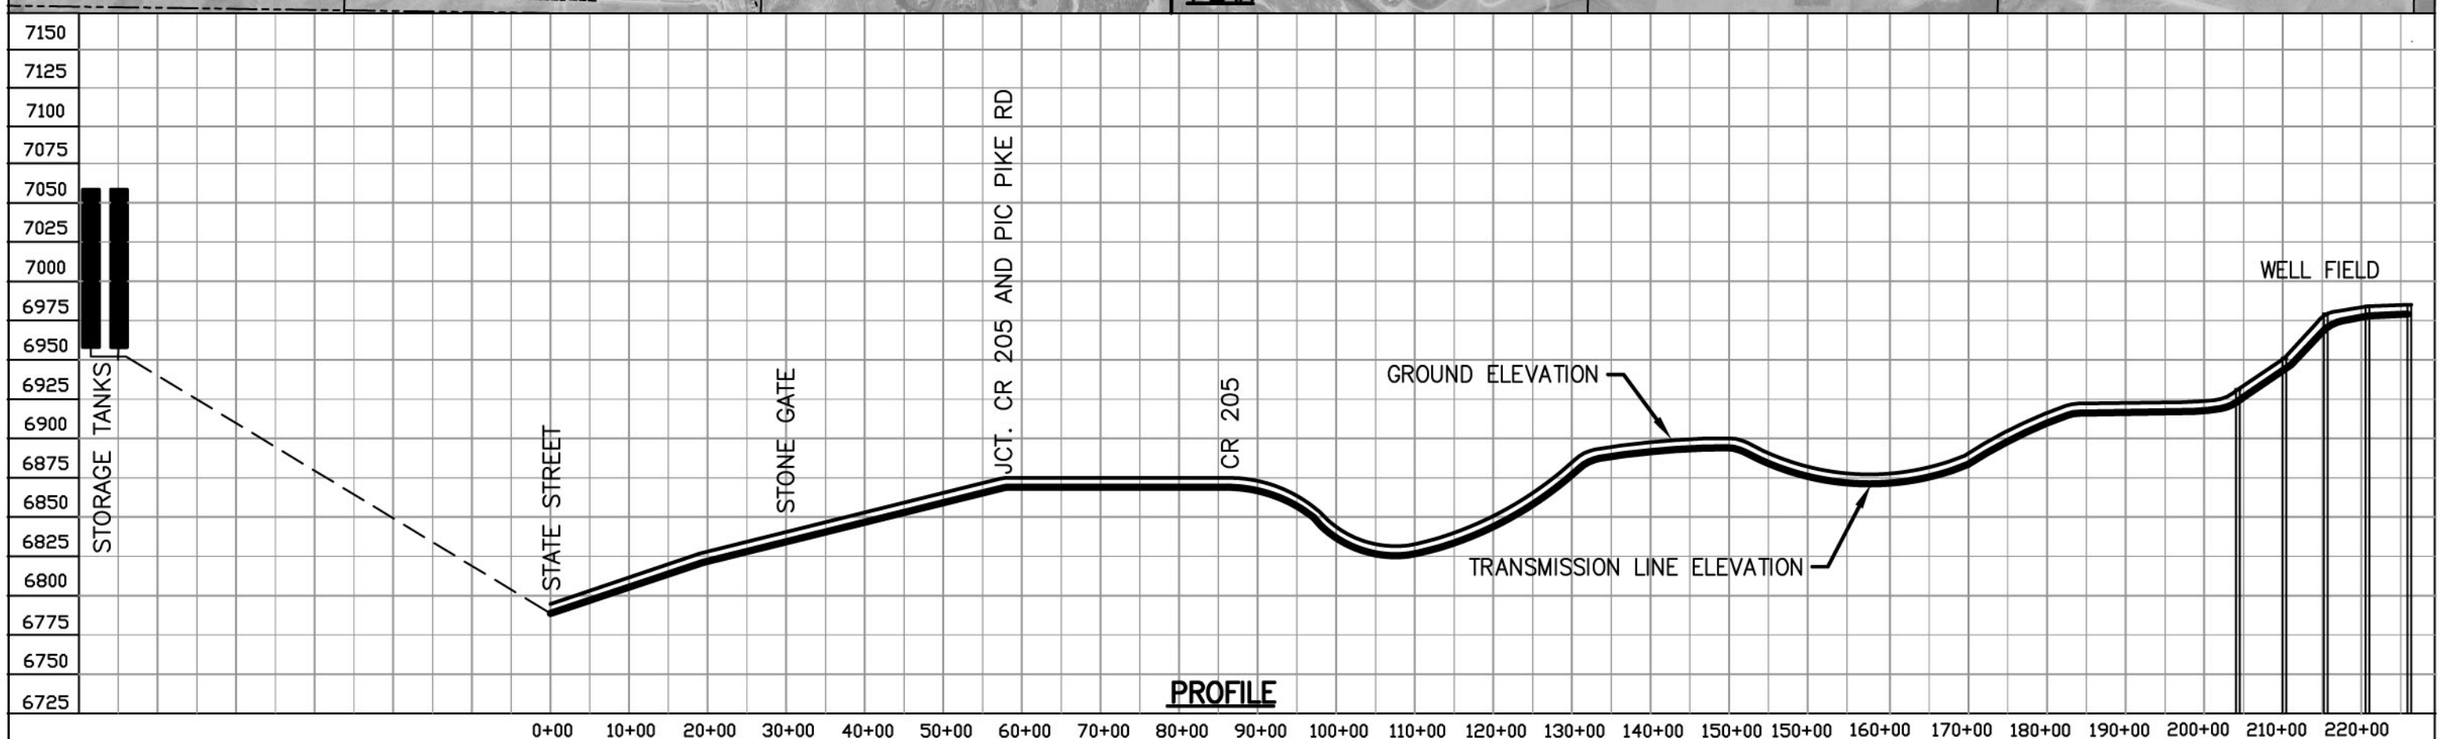

PMPC CIVIL ENGINEERS	118 E. BRIDGE AVE. P.O. BOX 370 SARATOGA, WYOMING 82331 307-326-8301	JOB NO. 7012.091 FILE NO. SARA11x17.DWG SCALE: AS SHOWN DRAWN BY: JDF DATE: 07-0815	PROPOSED WATER WELL LOCATIONS AND PIPELINE ALIGNMENT SARATOGA GROUNDWATER LEVEL II STUDY WYOMING WATER DEVELOPMENT COMMISSION

SHEET 1