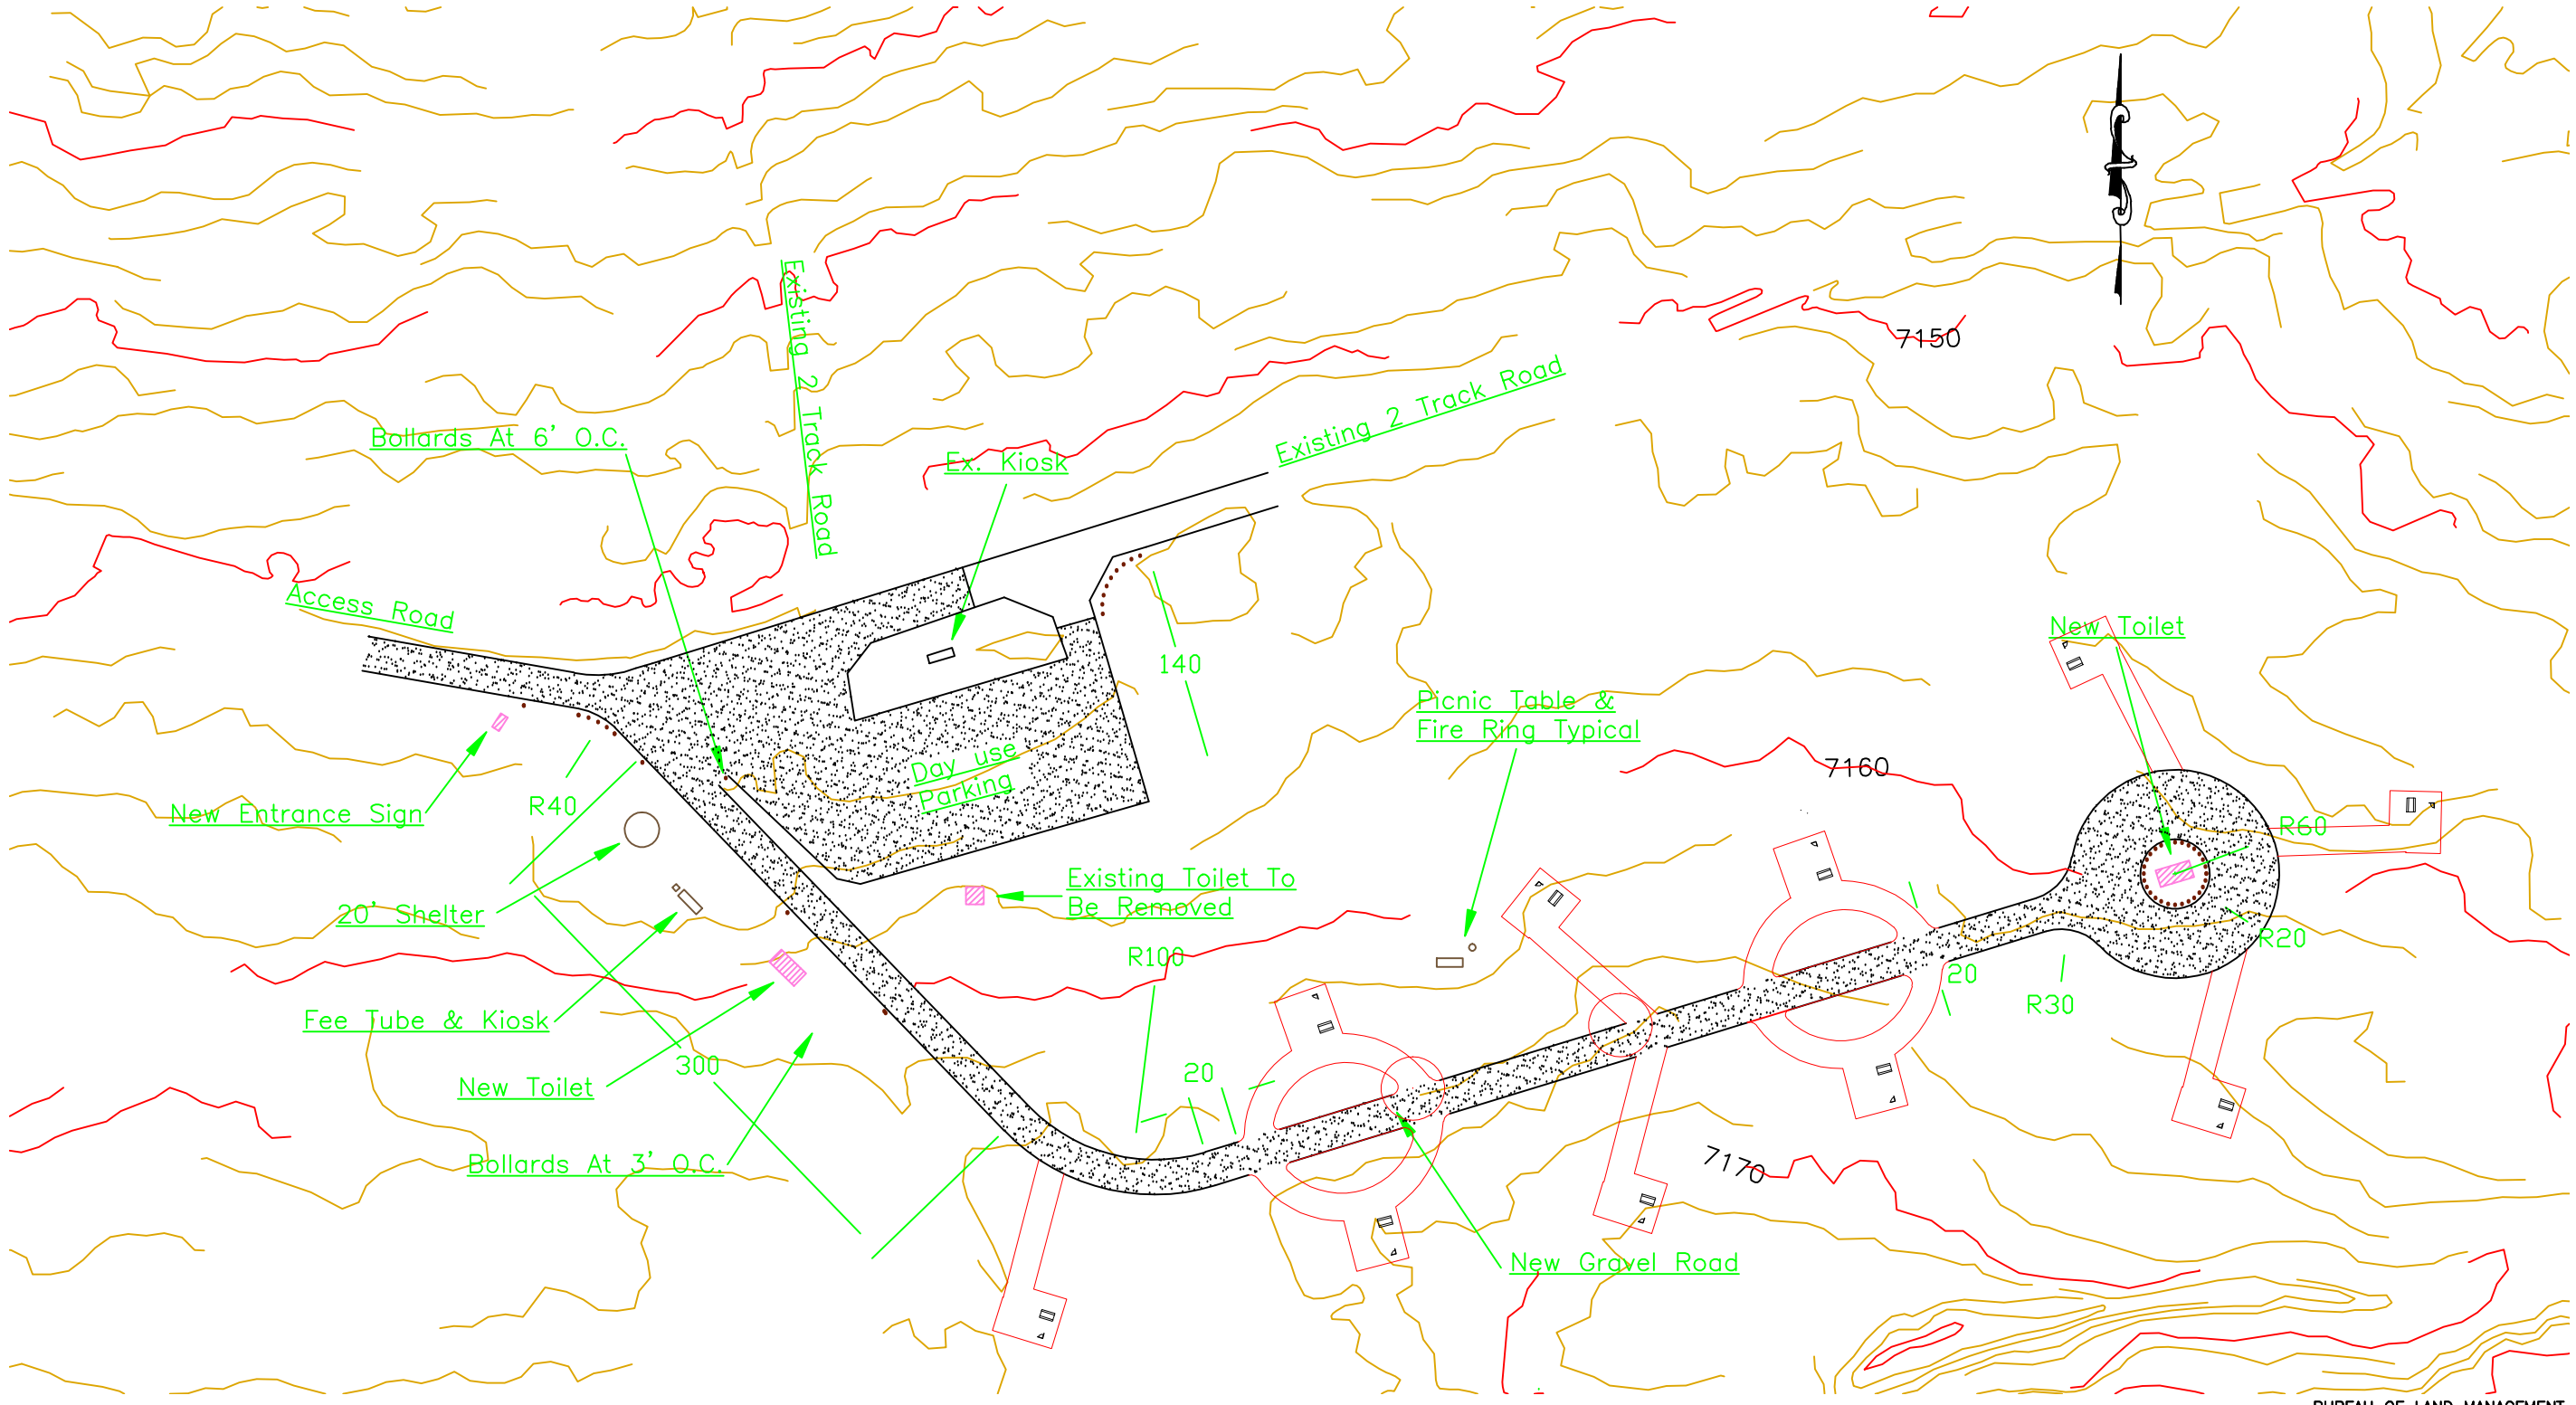

Bollards .....

New Toilet .....

Gravel Areas .....

Typical Picnic Table & Fire Ring .....

OVERALL SITE PLAN

Scale: 1 in = 100 ft

25 100 300

0 50 150

ALWAYS THINK SAFETY

BUREAU OF LAND MANAGEMENT
UNITED STATES DEPARTMENT OF THE INTERIOR

Kilpecker Sand Dunes Rec. Site
SW1/4 SW1/4 SEC 16, T23N., R103W.

DESIGNED
REVIEWED
APPROVED

DRAWN	SCALE 1"=100'
DATE	SHEET OF
DRAWING NO.	